



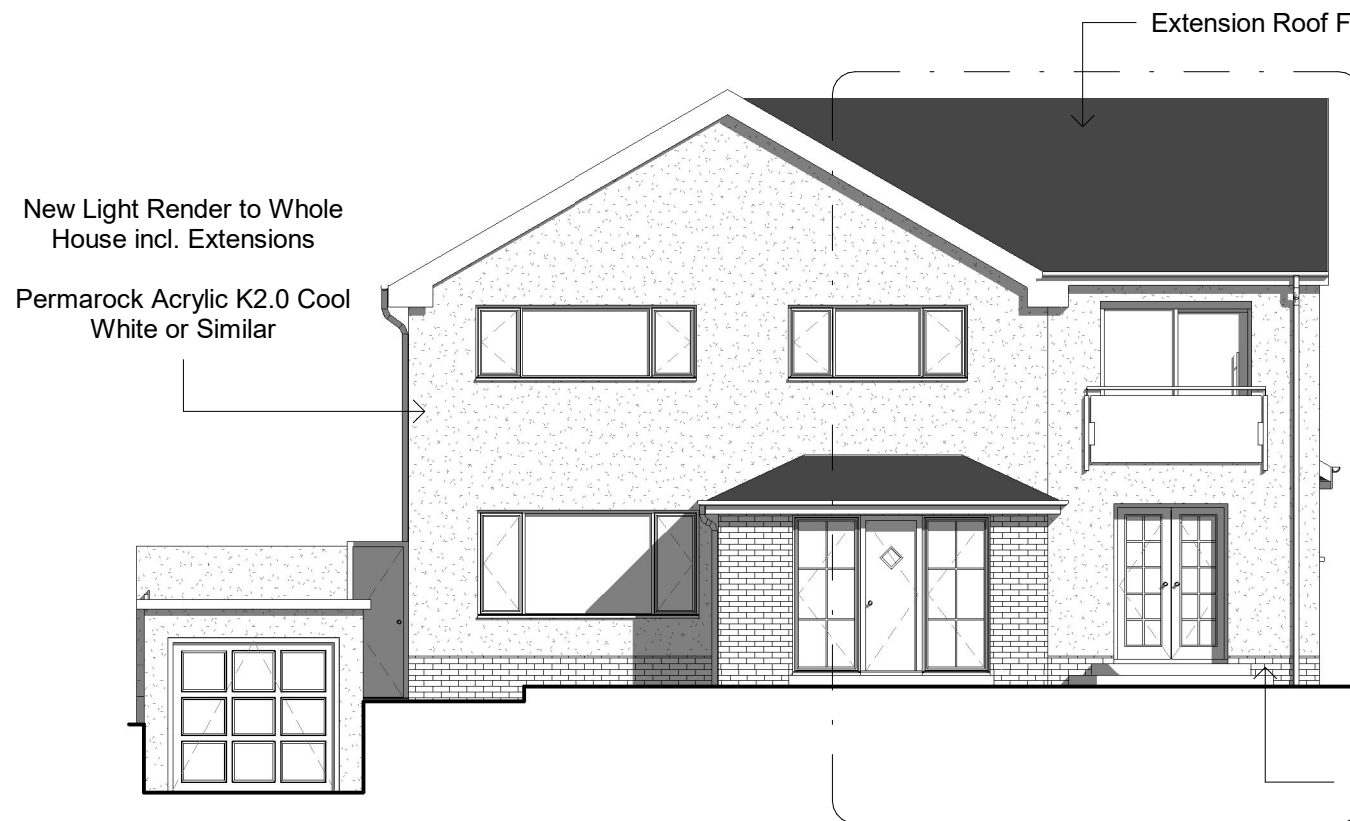

1

Proposed Front Elevation


1 : 100

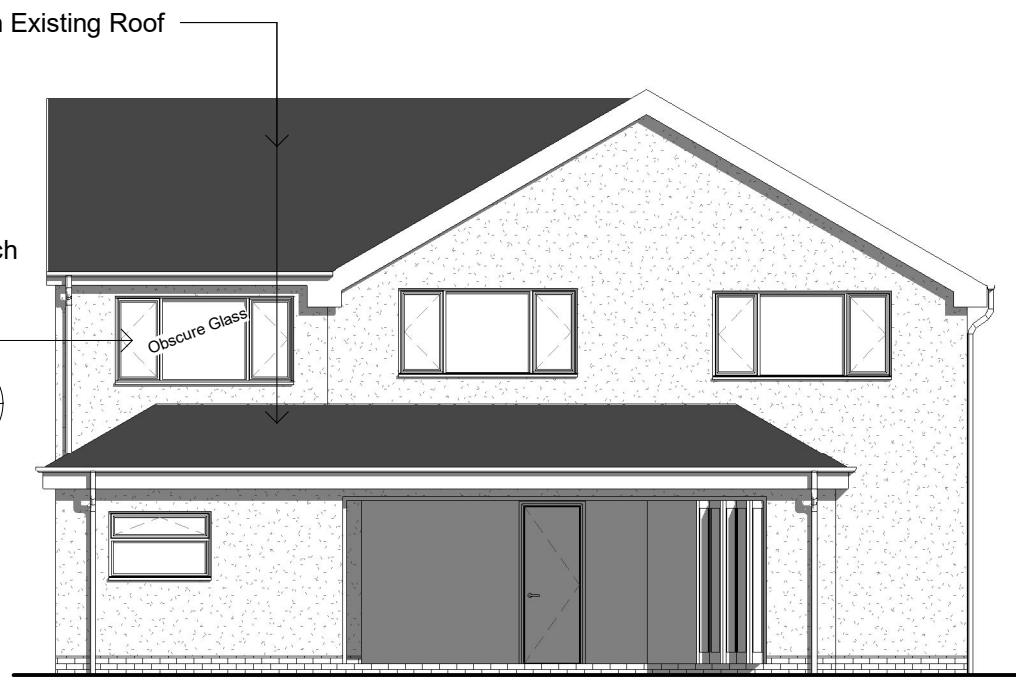

2

Proposed Rear Elevation


1 : 100

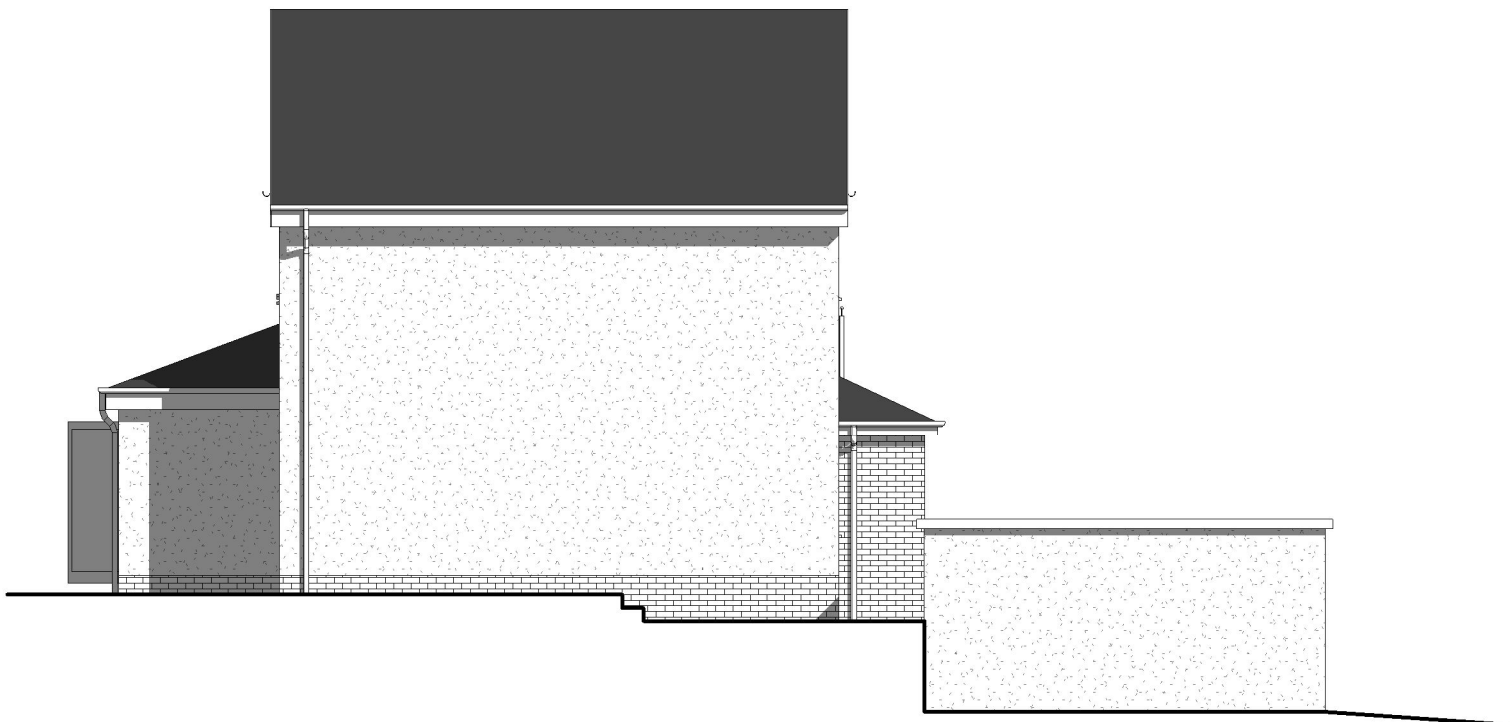

3

Proposed Left Elevation

1 : 100

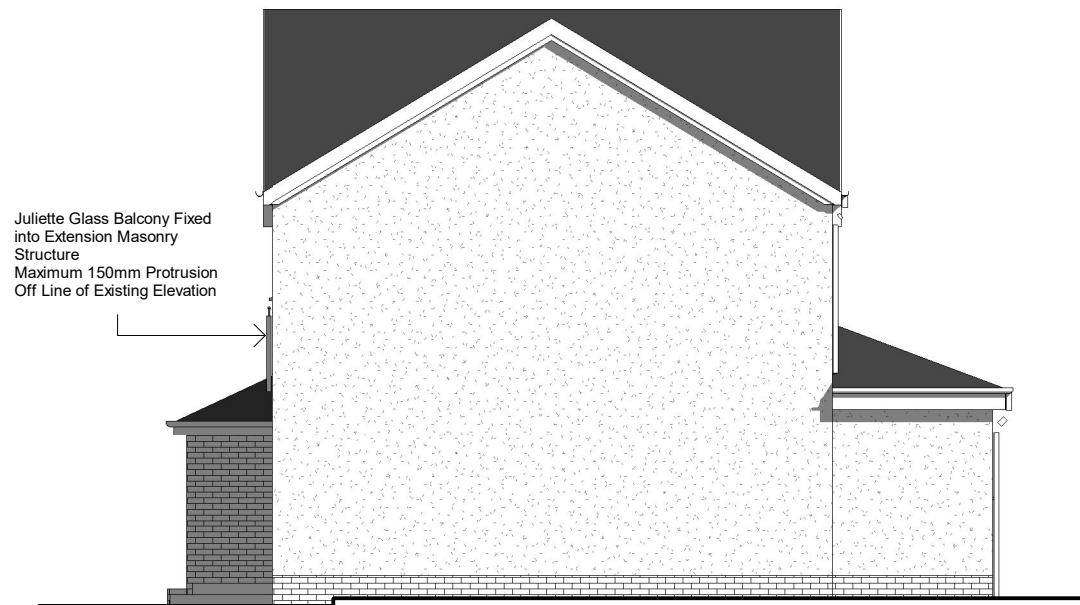

4

Proposed Right Elevation

1 : 100

NOTES:



DRAWING STATUS

Planning

PROJECT

22 Darren Wen, Double Storey Extension

TITLE

Proposed Elevations

CLIENT

Mr & Mrs S Morgan

DRAWN BY

Gareth Owen

DATE

09.02.21

SCALE (@A3)

1 : 100

PROJECT NO.

GOCD SM01

DRAWING NO.

B002

REV

P1

GO CONCEPT DESIGNS LTD, 9 DARWIN RD, PORT TALBOT, SA12 6BT
gareth@goconceptdesigns.co.uk adriana@goconceptdesigns.co.uk



Property Boundary

NOTES:



DRAWING STATUS

Planning

PROJECT

22 Darren Wen, Double Storey
Extension

TITLE

Extension & Boundary Interface

CLIENT

Mr & Mrs S Morgan

DRAWN BY
Gareth Owen

DATE
09.02.21

SCALE (@A3)
1 : 50

PROJECT NO.
GOCD SM01

DRAWING NO.
B010

REV
P1

GO CONCEPT DESIGNS LTD, 9 DARWIN RD, PORT TALBOT, SA12 6BT
gareth@goconceptdesigns.co.uk adriana@goconceptdesigns.co.uk



1

Extension & Boundary Interface

1 : 50



NOTES:

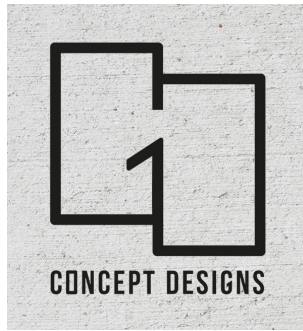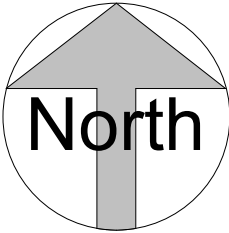

DRAWING STATUS

Planning

PROJECT

22 Darren Wen, Double Storey Extension

TITLE

Proposed Site Plan

CLIENT

Mr & Mrs S Morgan

DRAWN BY

Gareth Owen

DATE

09.02.21

SCALE (@A3)

1 : 200

PROJECT NO.

GOCD SM01

DRAWING NO.

S003


REV

P1


GO CONCEPT DESIGNS LTD, 9 DARWIN RD, PORT TALBOT, SA12 6BT
gareth@goconceptdesigns.co.uk adriana@goconceptdesigns.co.uk

1 Proposed Site Plan
1 : 200

20

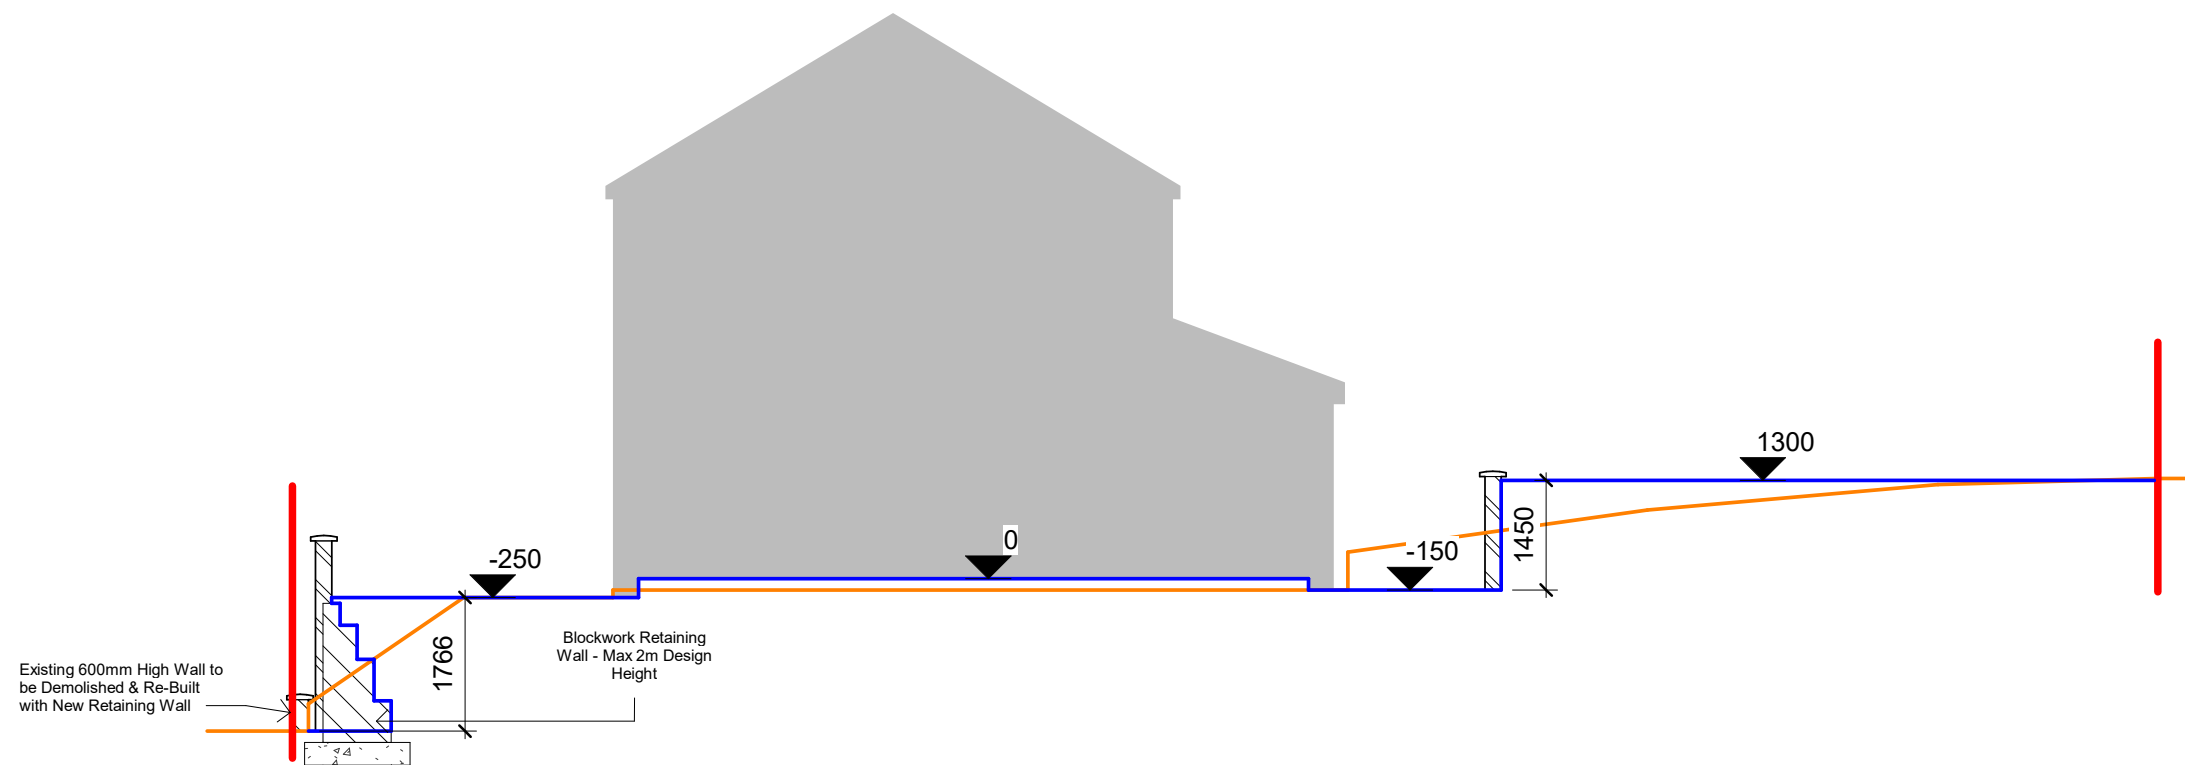

1 Site Section 01
1 : 100

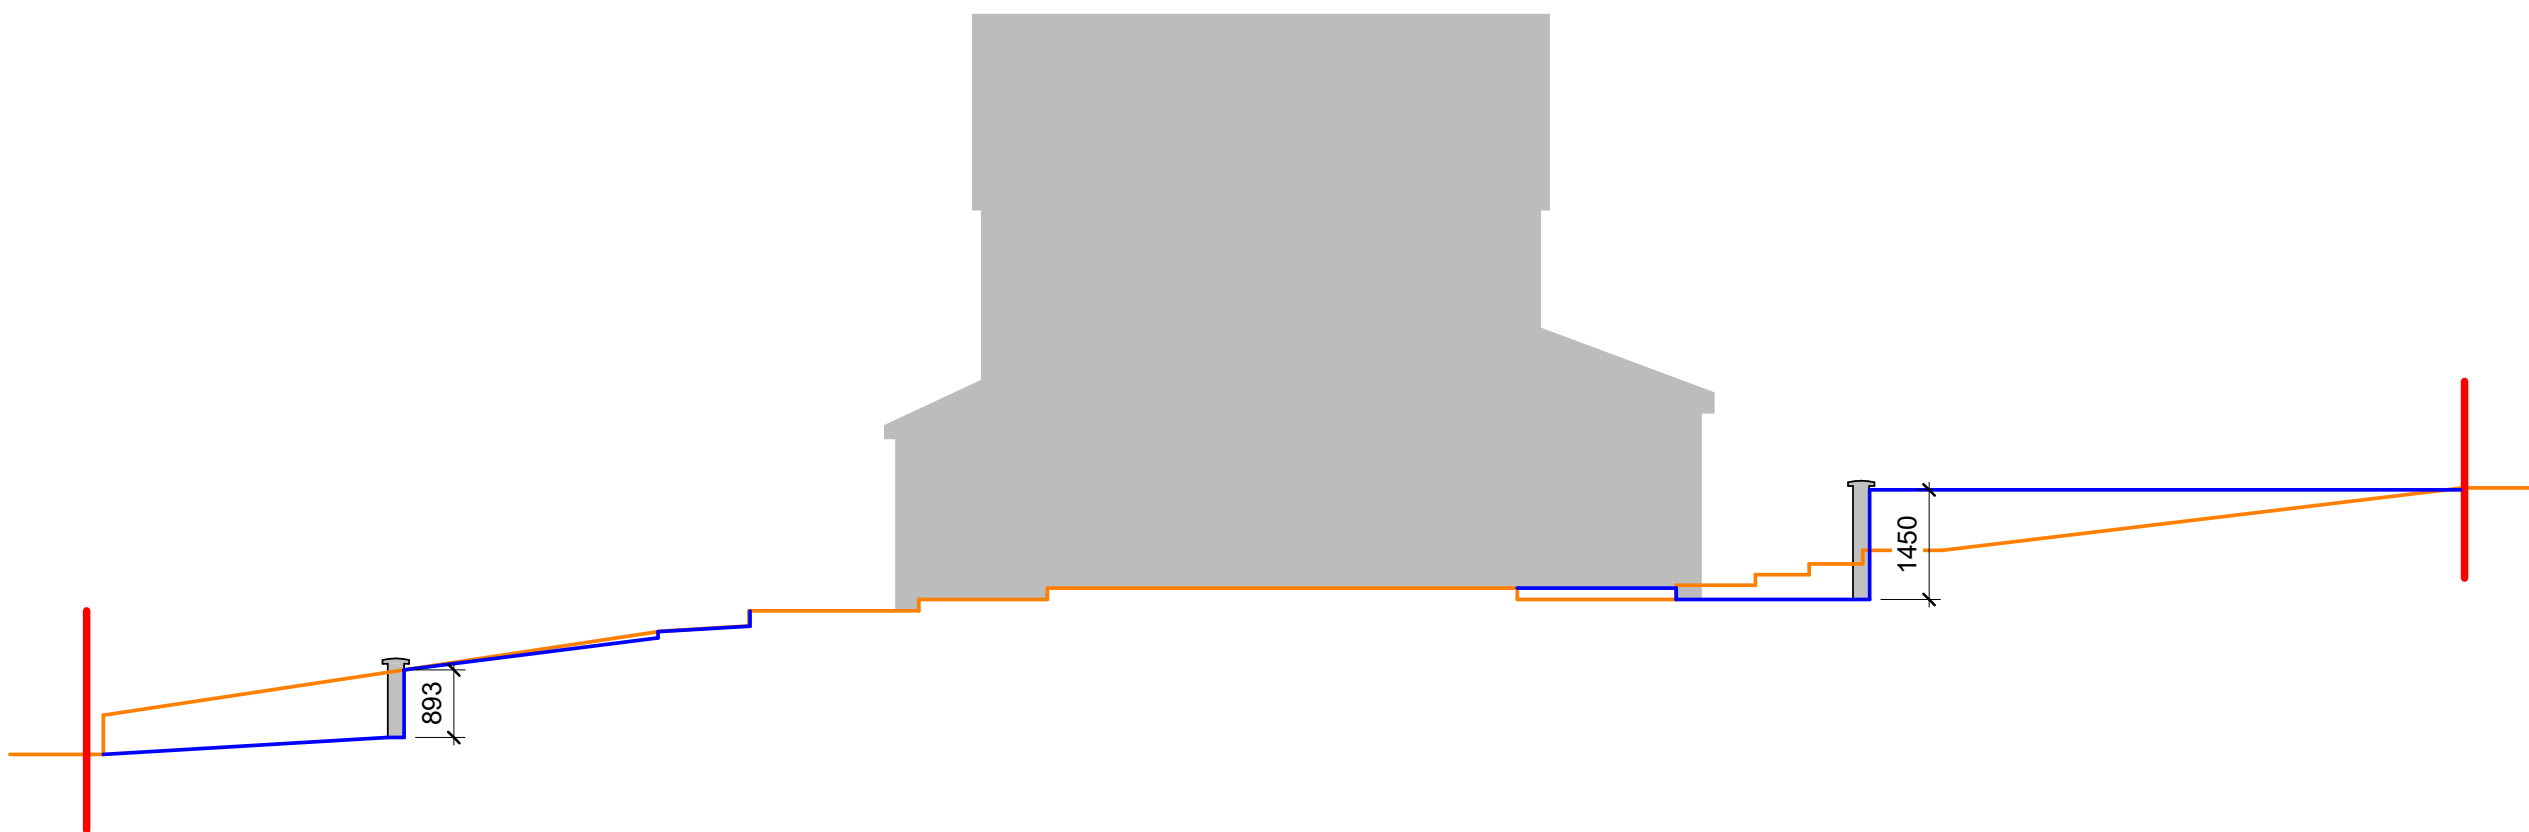

2 Site Section 02
1 : 100

NOTES:

- Existing Levels
- Proposed Levels



DRAWING STATUS

Planning

PROJECT

22 Darren Wen, Double Storey Extension

TITLE

Site Sections

CLIENT

Mr & Mrs S Morgan

DRAWN BY
Gareth Owen

DATE
09.02.21

SCALE (@A3)
1 : 100

PROJECT NO.
GOCD SM01

DRAWING NO.
S004

REV
P1

GO CONCEPT DESIGNS LTD, 9 DARWIN RD, PORT TALBOT, SA12 6BT
gareth@goconceptdesigns.co.uk adriana@goconceptdesigns.co.uk