




Proposed Front Elevation



Proposed Rear Elevation




Proposed RH Side Elevation

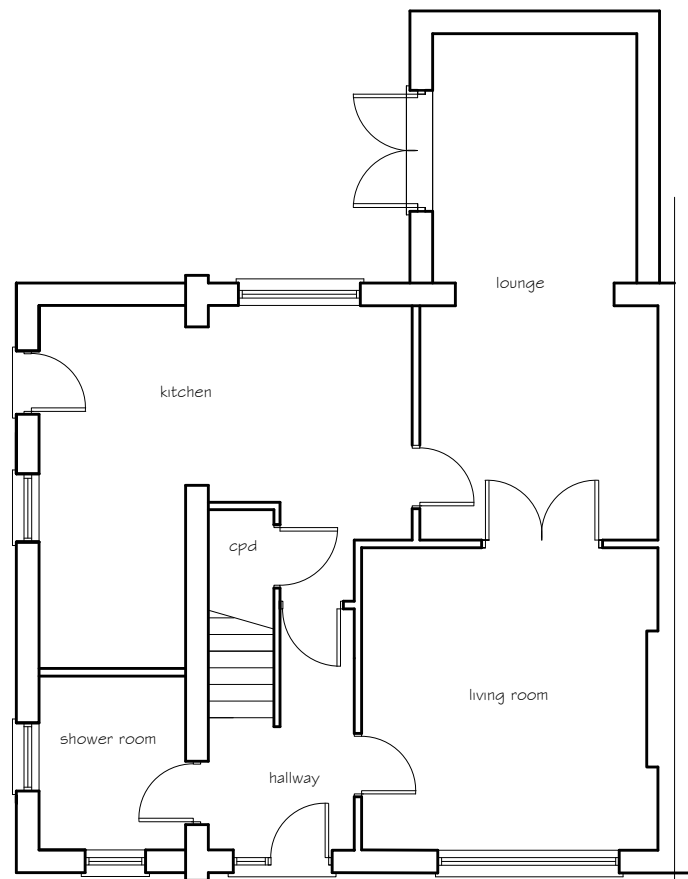


Proposed Ground Floor Plan

PROPOSED FINISHES

fine down render to all elevations
all other finishes to match

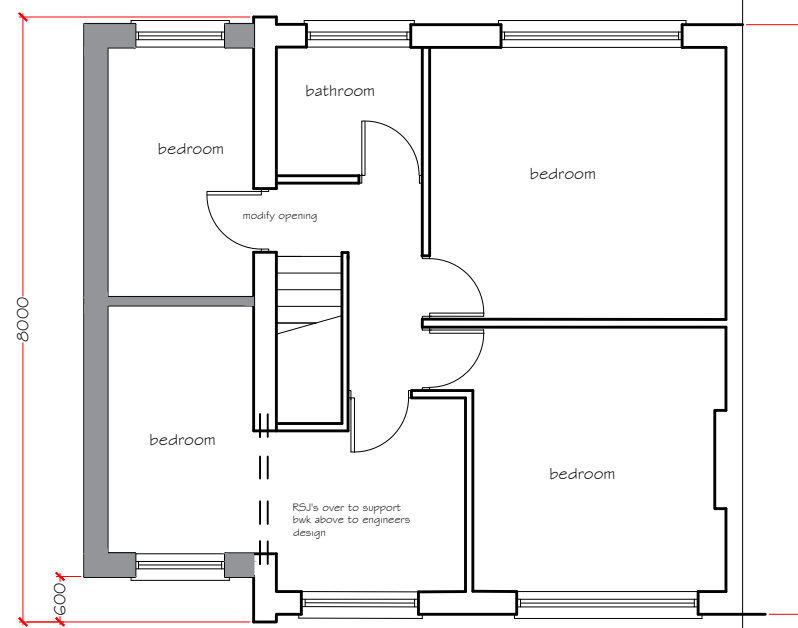

Proposed First Floor Plan

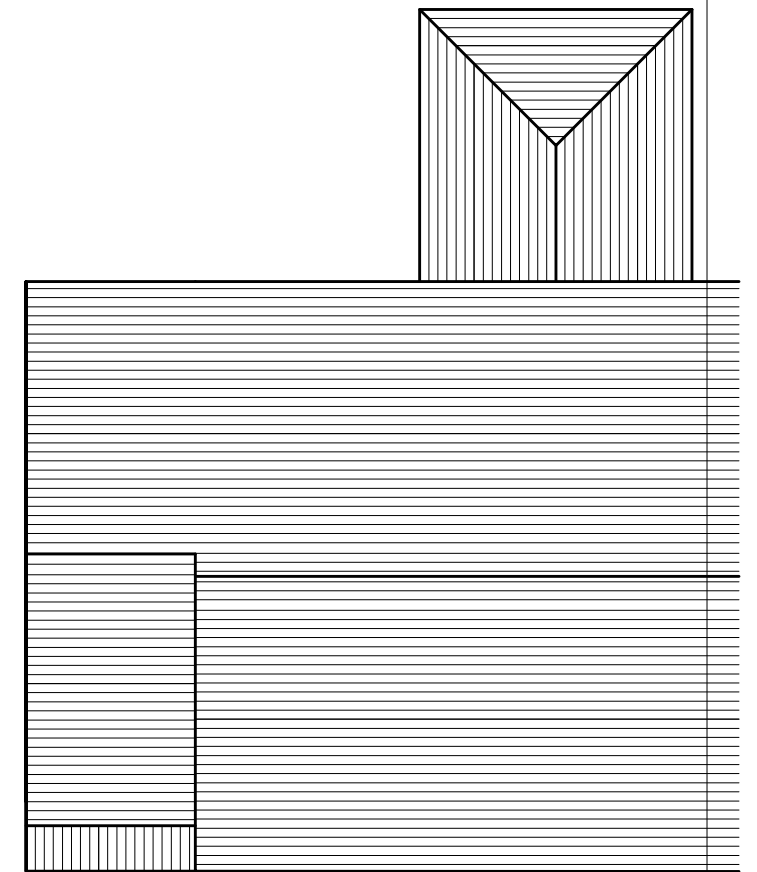

PROPOSED ROOF PLAN

GENERAL NOTES

THE DESIGN AND CONSTRUCTION OF THE BUILDING WORKS
AND ALL SERVICES WILL BE CARRIED OUT TO SATISFY THE
REQUIREMENTS SET OUT IN LATEST STATUTORY BUILDING
REGULATIONS AND TO THE APPROVAL OF THE APPOINTED
BUILDING INSPECTOR

revision A 15/02/21
proposed first floor plan
corrected

PETER JONES
TALBOT DESIGN SERVICES
mobile: 07817538014
email: jonespeter177@gmail.com

project title
proposed first floor extension
11 Pentwyn Drive, Baglan
Port Talbot

drawing title
proposed elevations
and floor plans

date February 2021 scale 1:100

drawing No
11PD - 03 rev A