




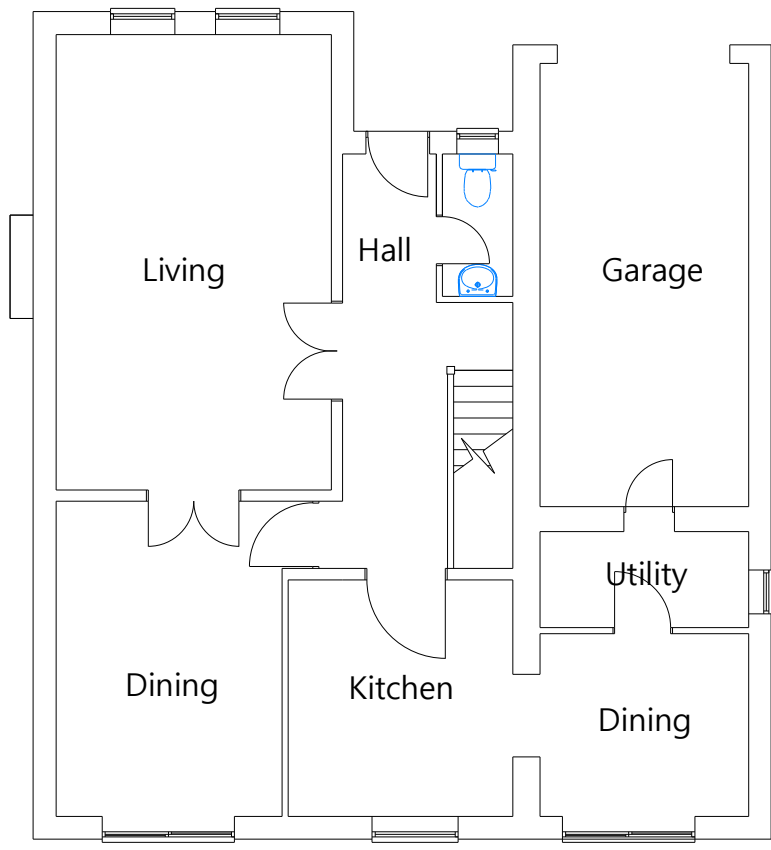



EXISTING GROUND FLOOR PLAN
Scale 1:100

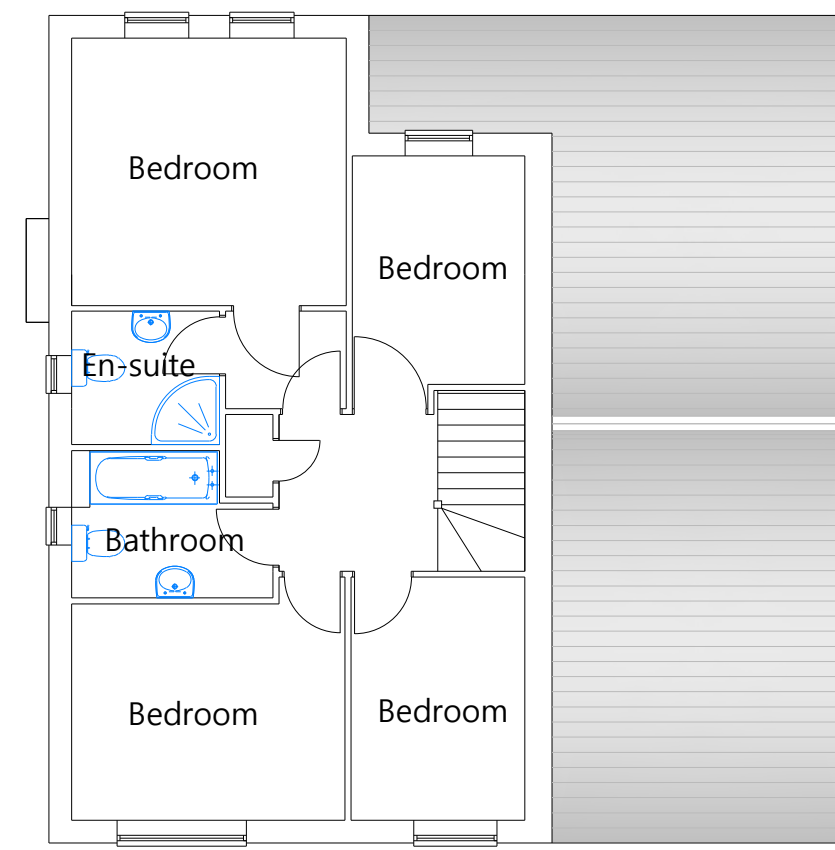


EXISTING FIRST FLOOR PLAN
Scale 1:100

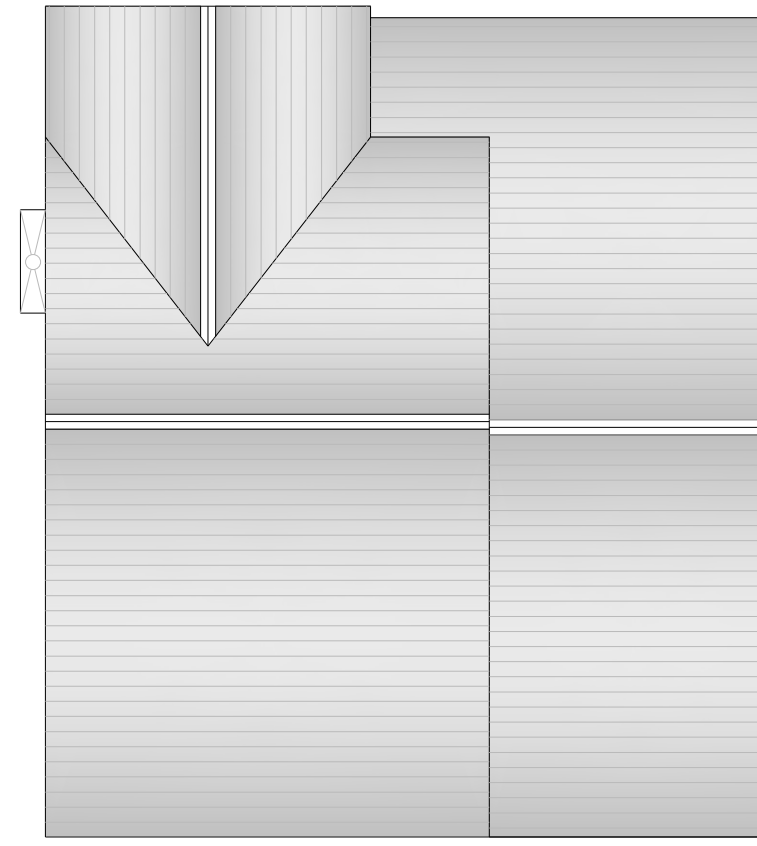


EXISTING ROOF PLAN
Scale 1:100

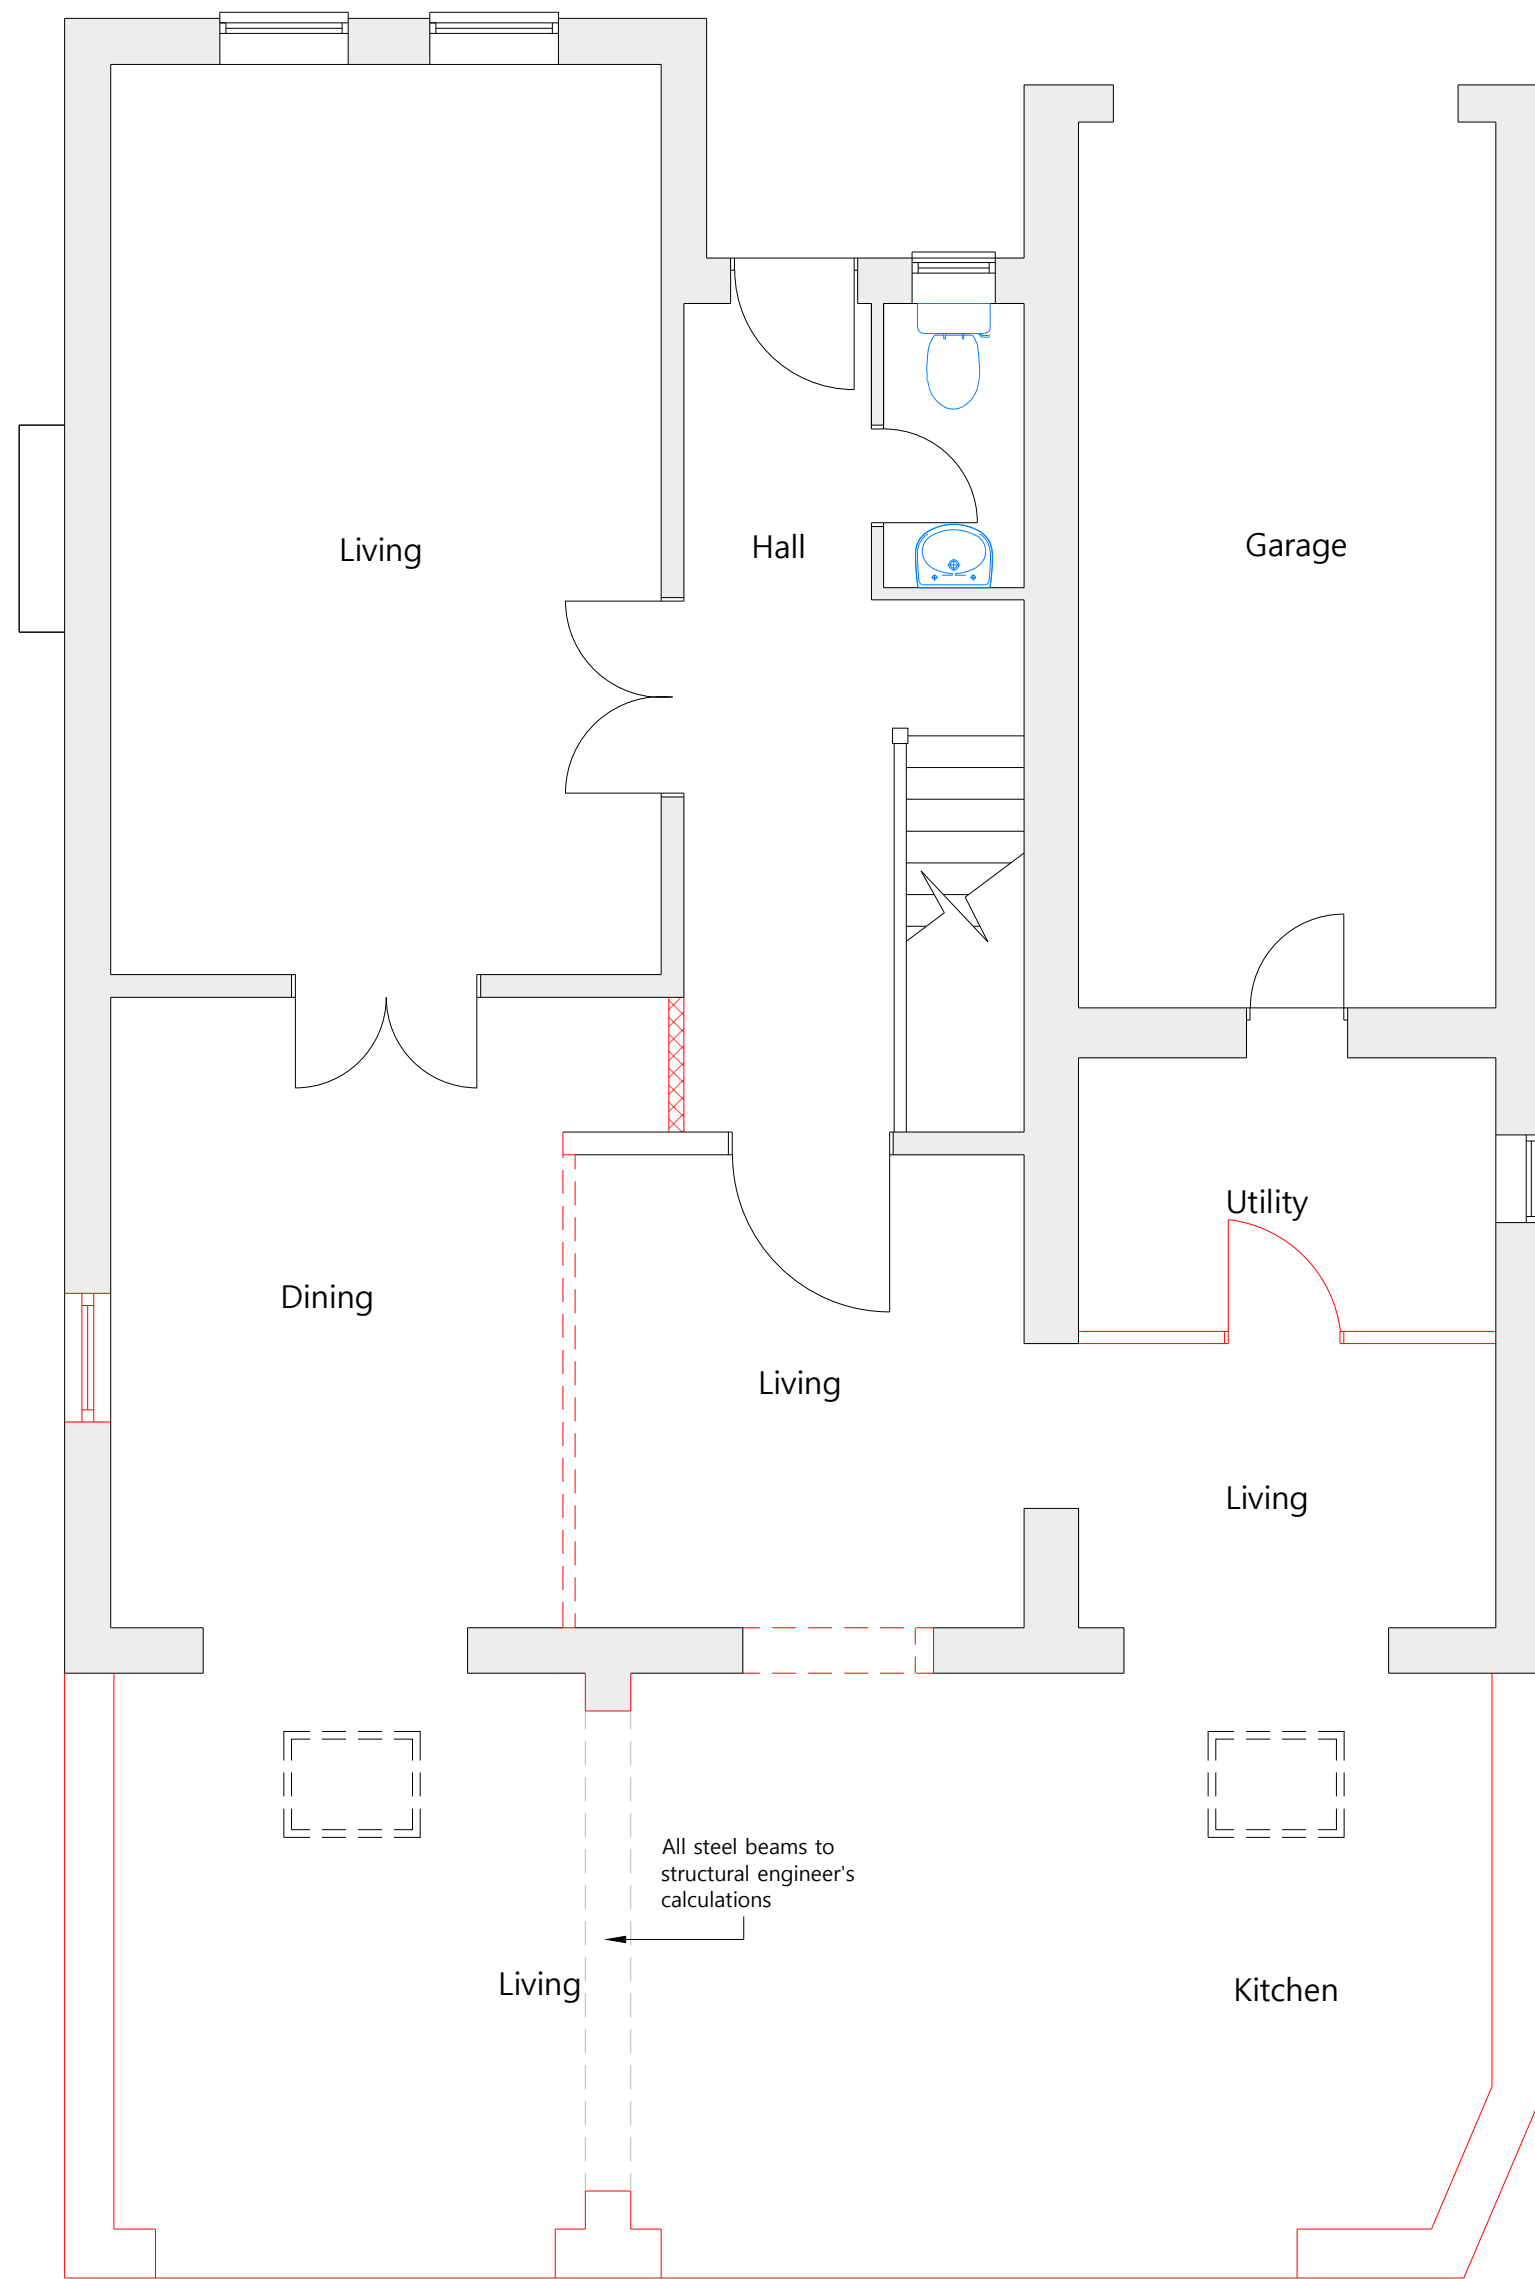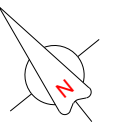


PROPOSED GROUND FLOOR PLAN
Scale 1:50

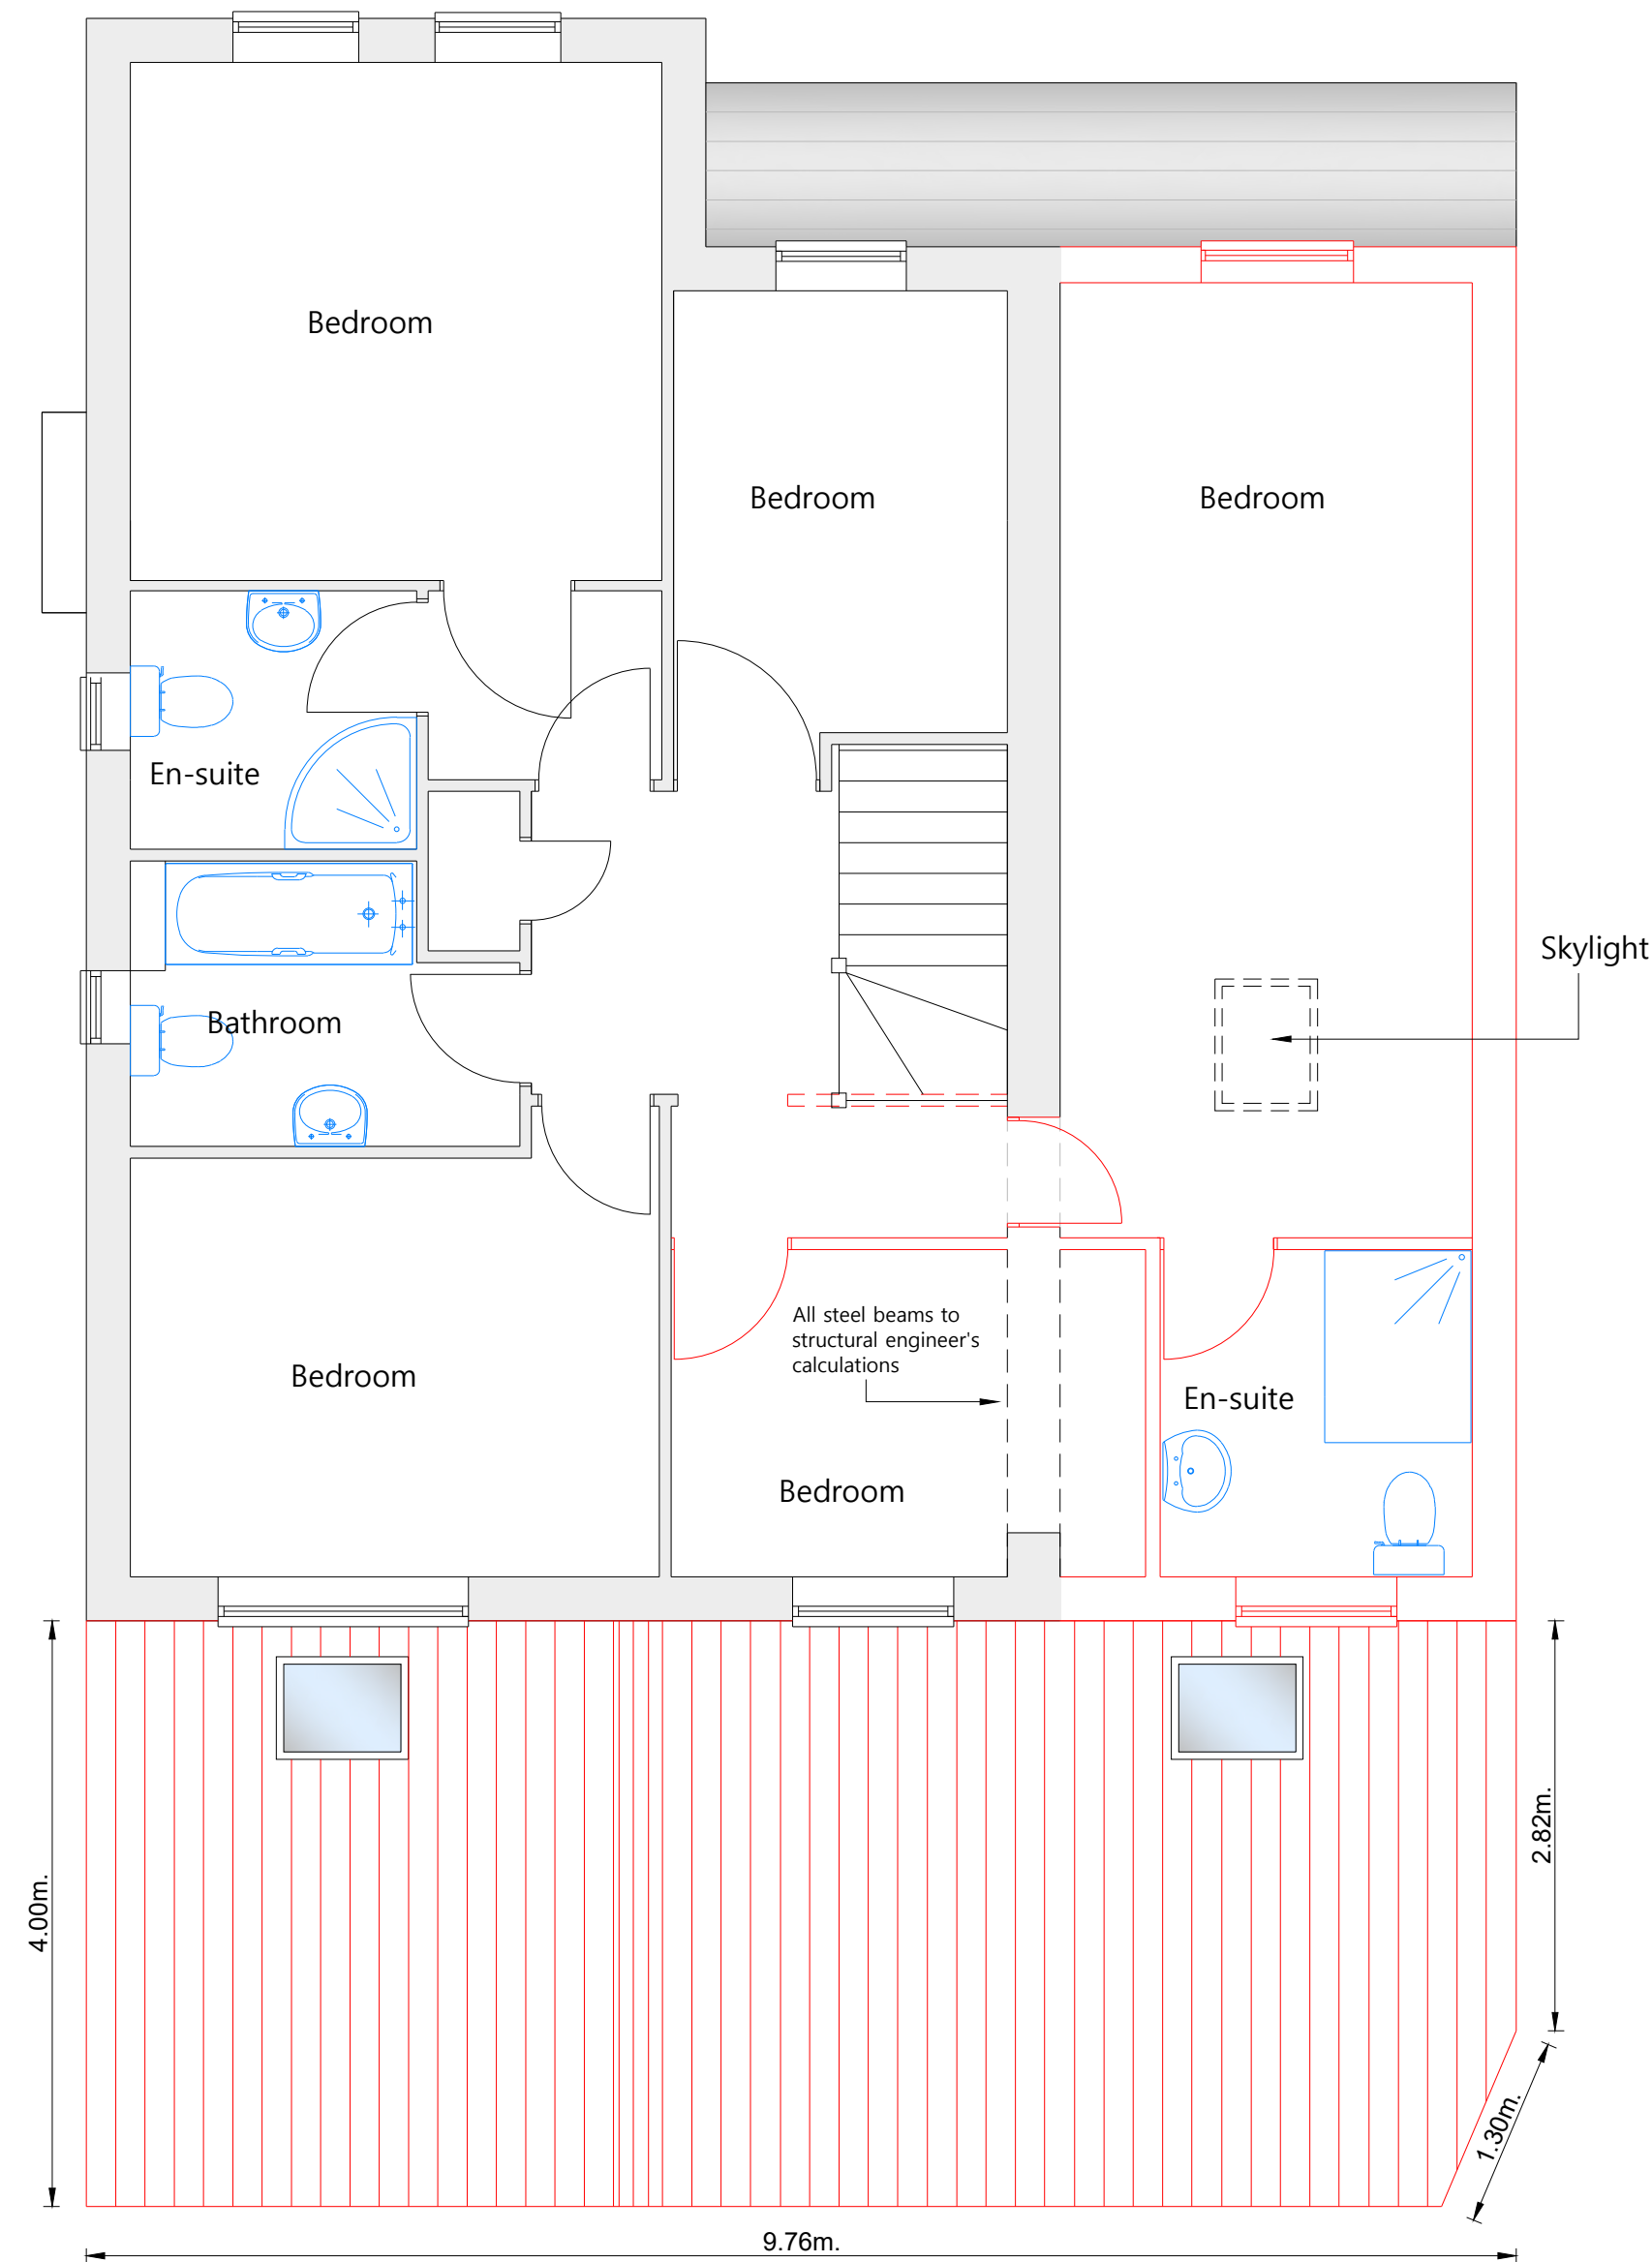

PROPOSED FIRST FLOOR PLAN
Scale 1:50

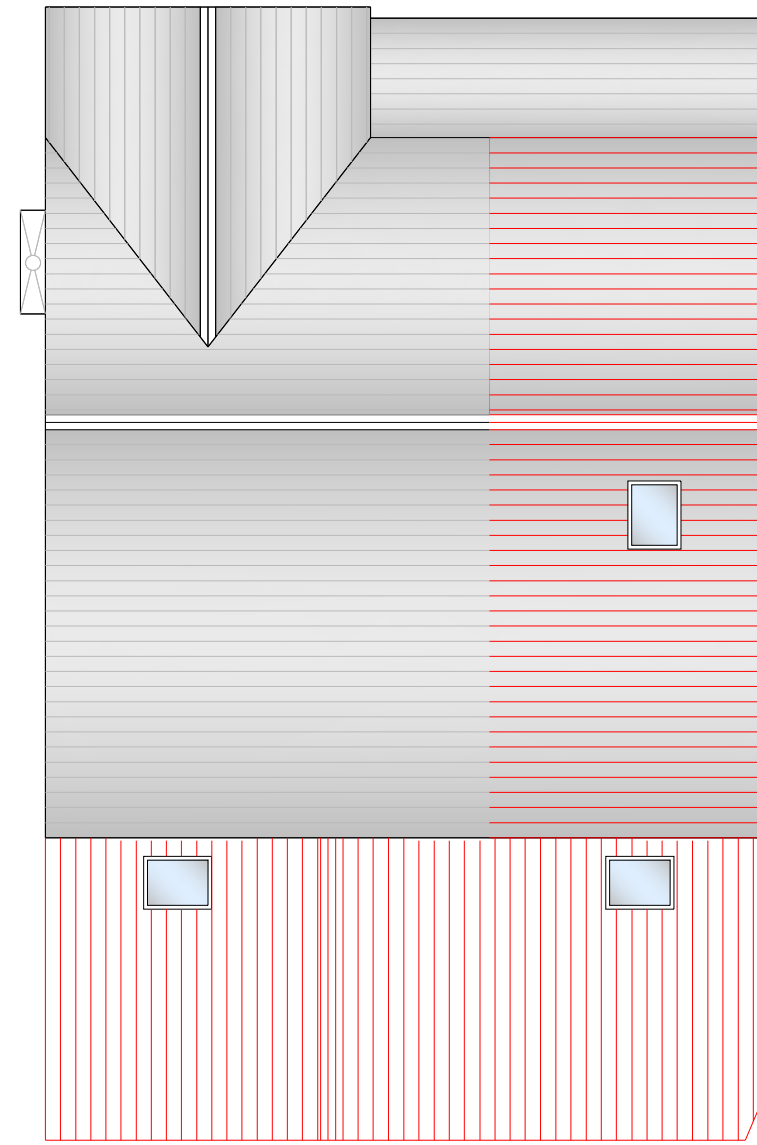

PROPOSED ROOF PLAN
Scale 1:100

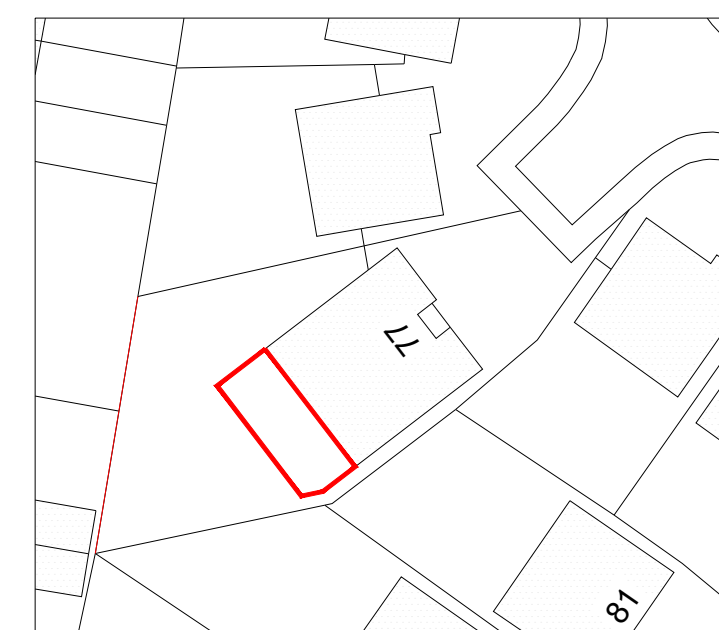

BLOCK PLAN Scale 1:500



LOCATION PLAN Scale 1:1250

SCALED DIMENSIONS MUST NOT BE TAKEN FROM THIS DRAWING All dimensions are approximate	
Client: Mr & Mrs A Elliott 77 Fernlea Park Neath SA10 7SX	
Project: PROPOSED EXTENSION to 77 Fernlea Park, Neath, SA10 7SX	
Surveyed: JTR	Drawn: JTR
Approved:	Date: May, 2020
Amendment Date/No.: February 2021/01	Scales: 1:10 1:20 1:50 1:100 1:500 1:1250
Drawing No.: AE/20/05/01	
PLANNING	