





EXISTING NORTH ELEVATION
Scale 1:100




EXISTING SOUTH ELEVATION
Scale 1:100

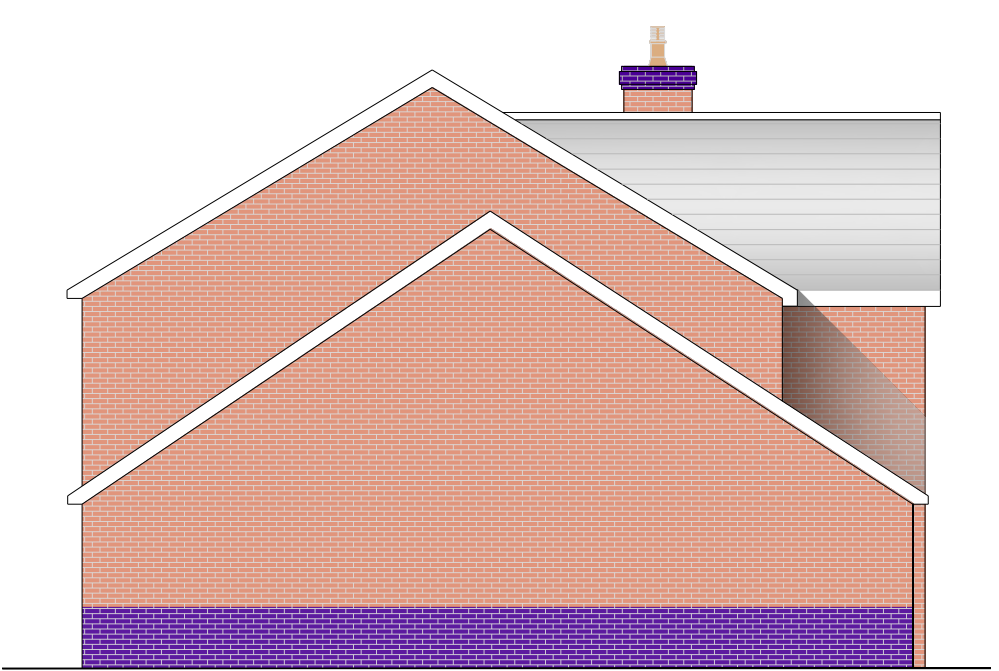


EXISTING EAST ELEVATION
Scale 1:100

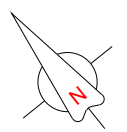



PROPOSED NORTH ELEVATION
Scale 1:50

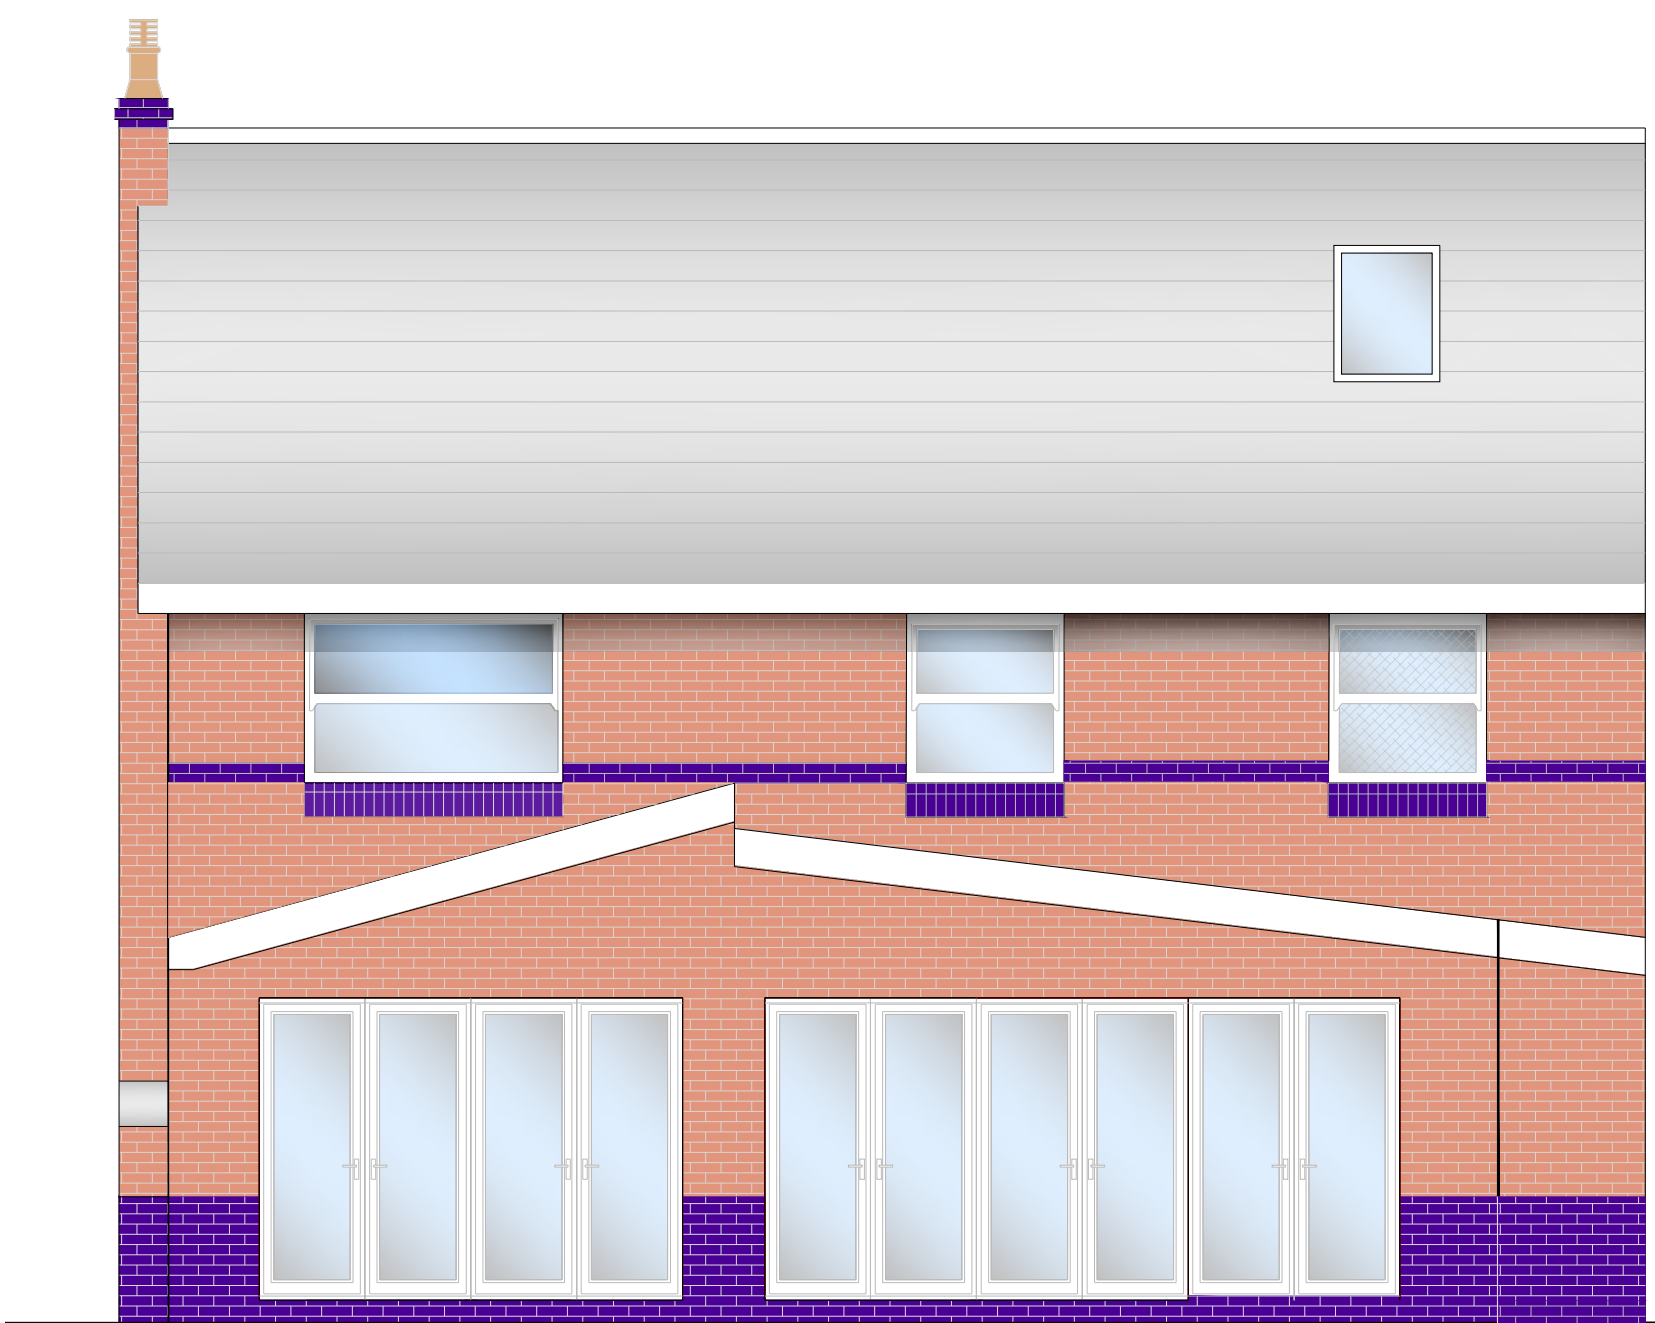


PROPOSED SOUTH ELEVATION
Scale 1:50

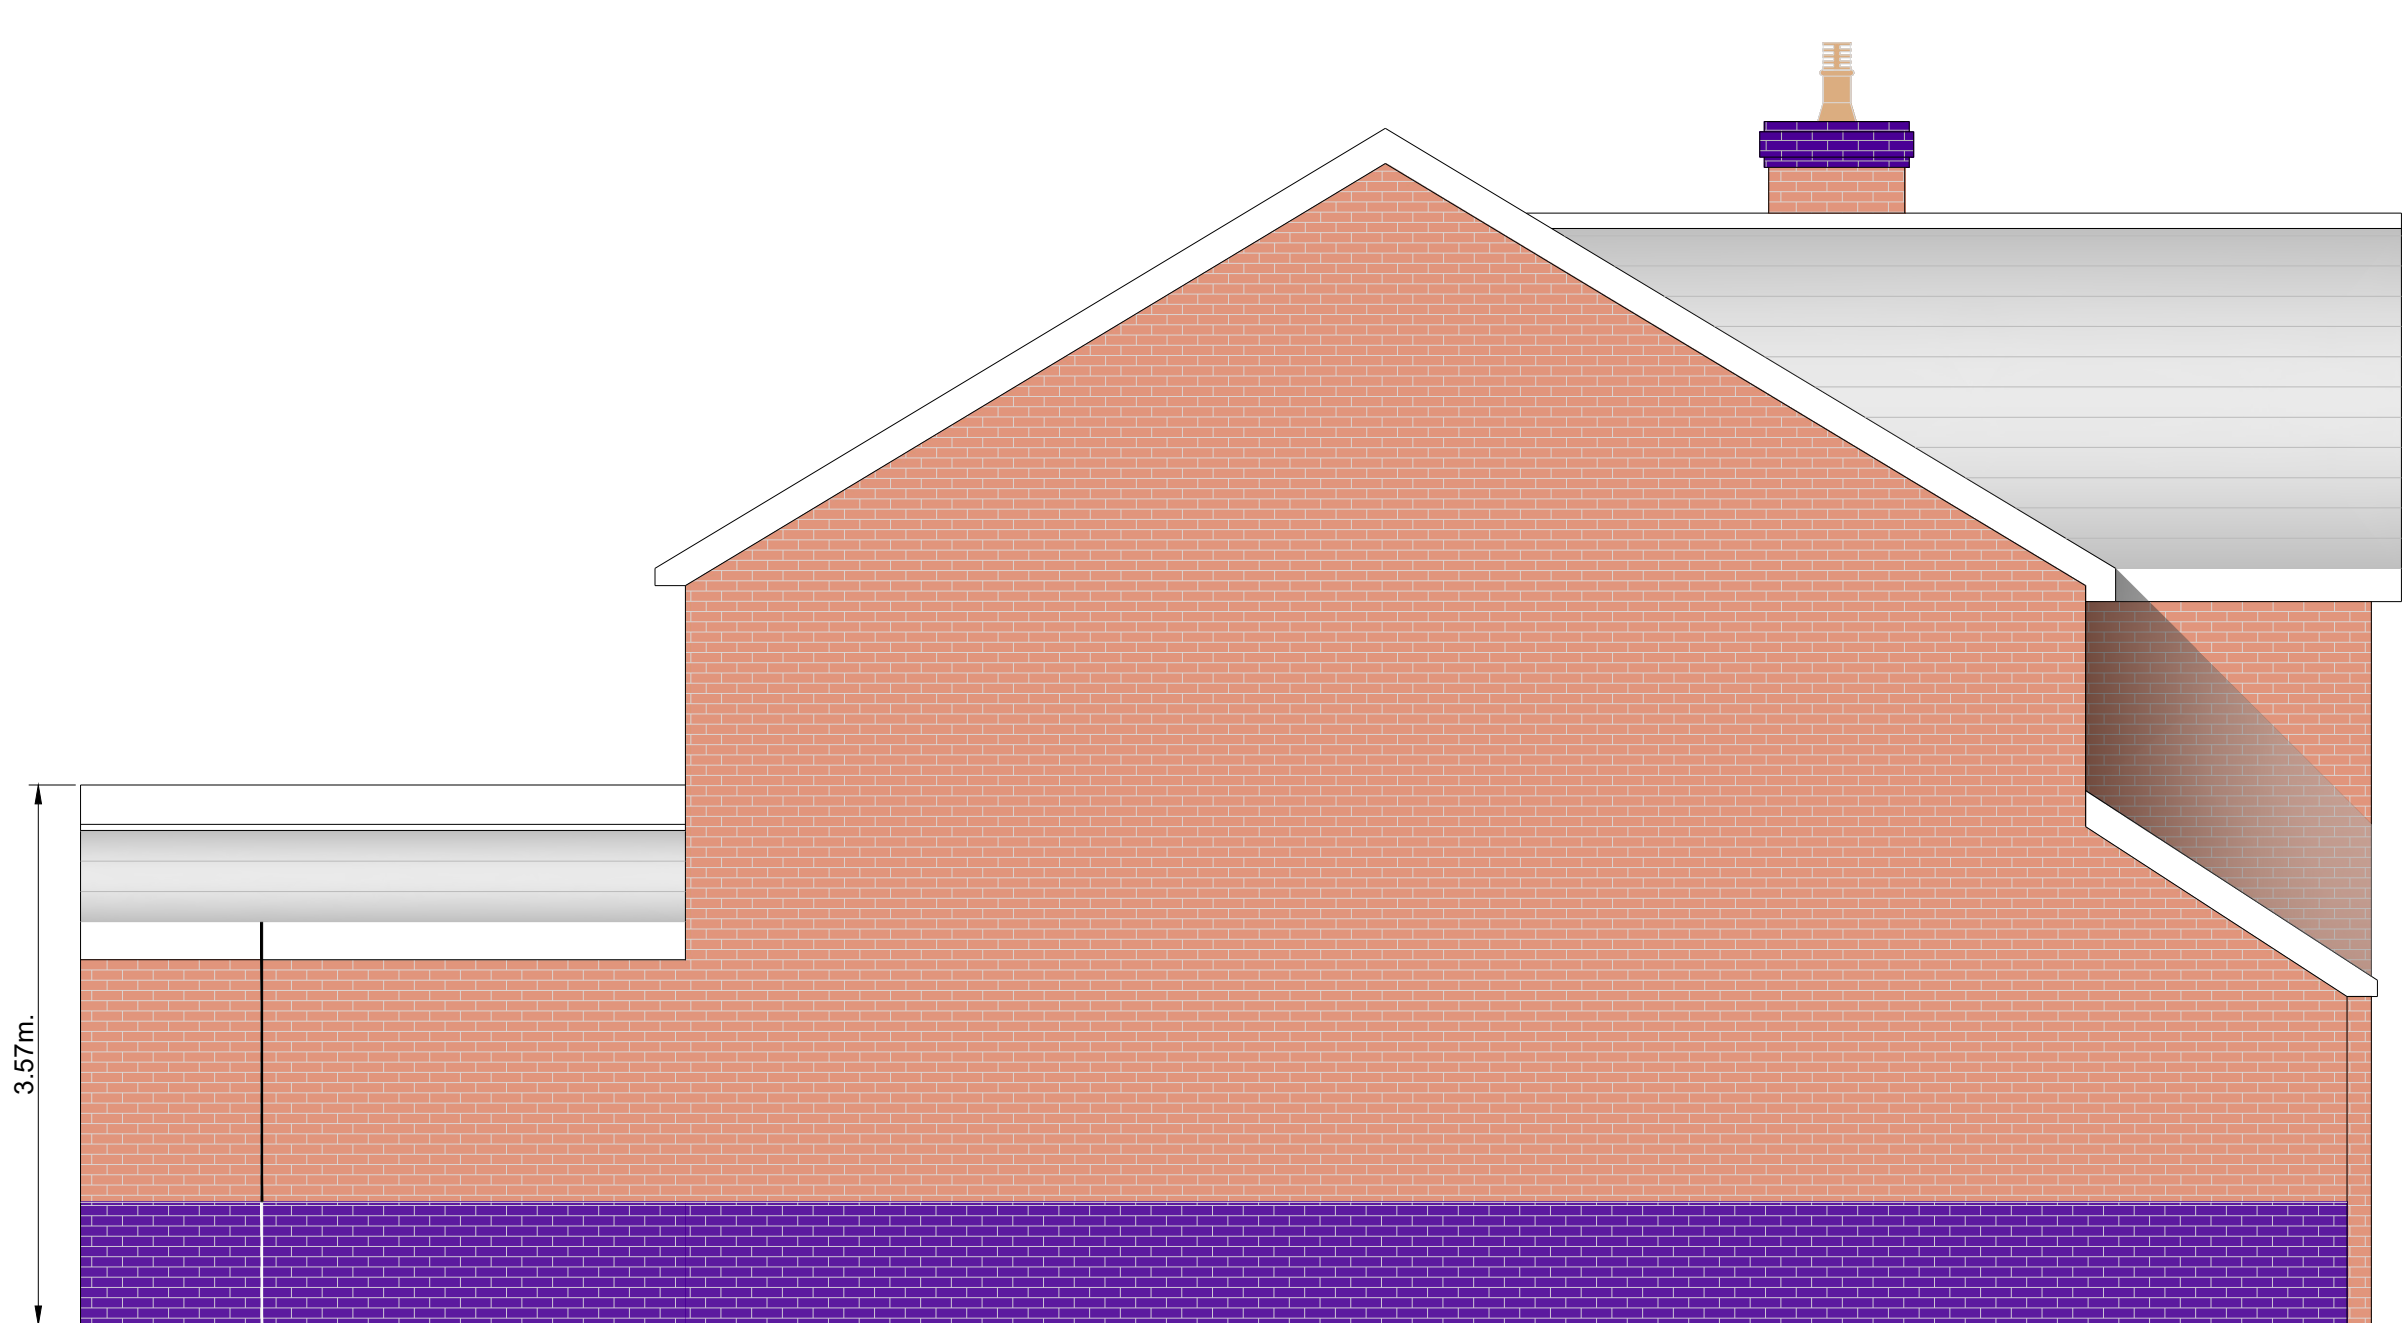


PROPOSED EAST ELEVATION
Scale 1:50

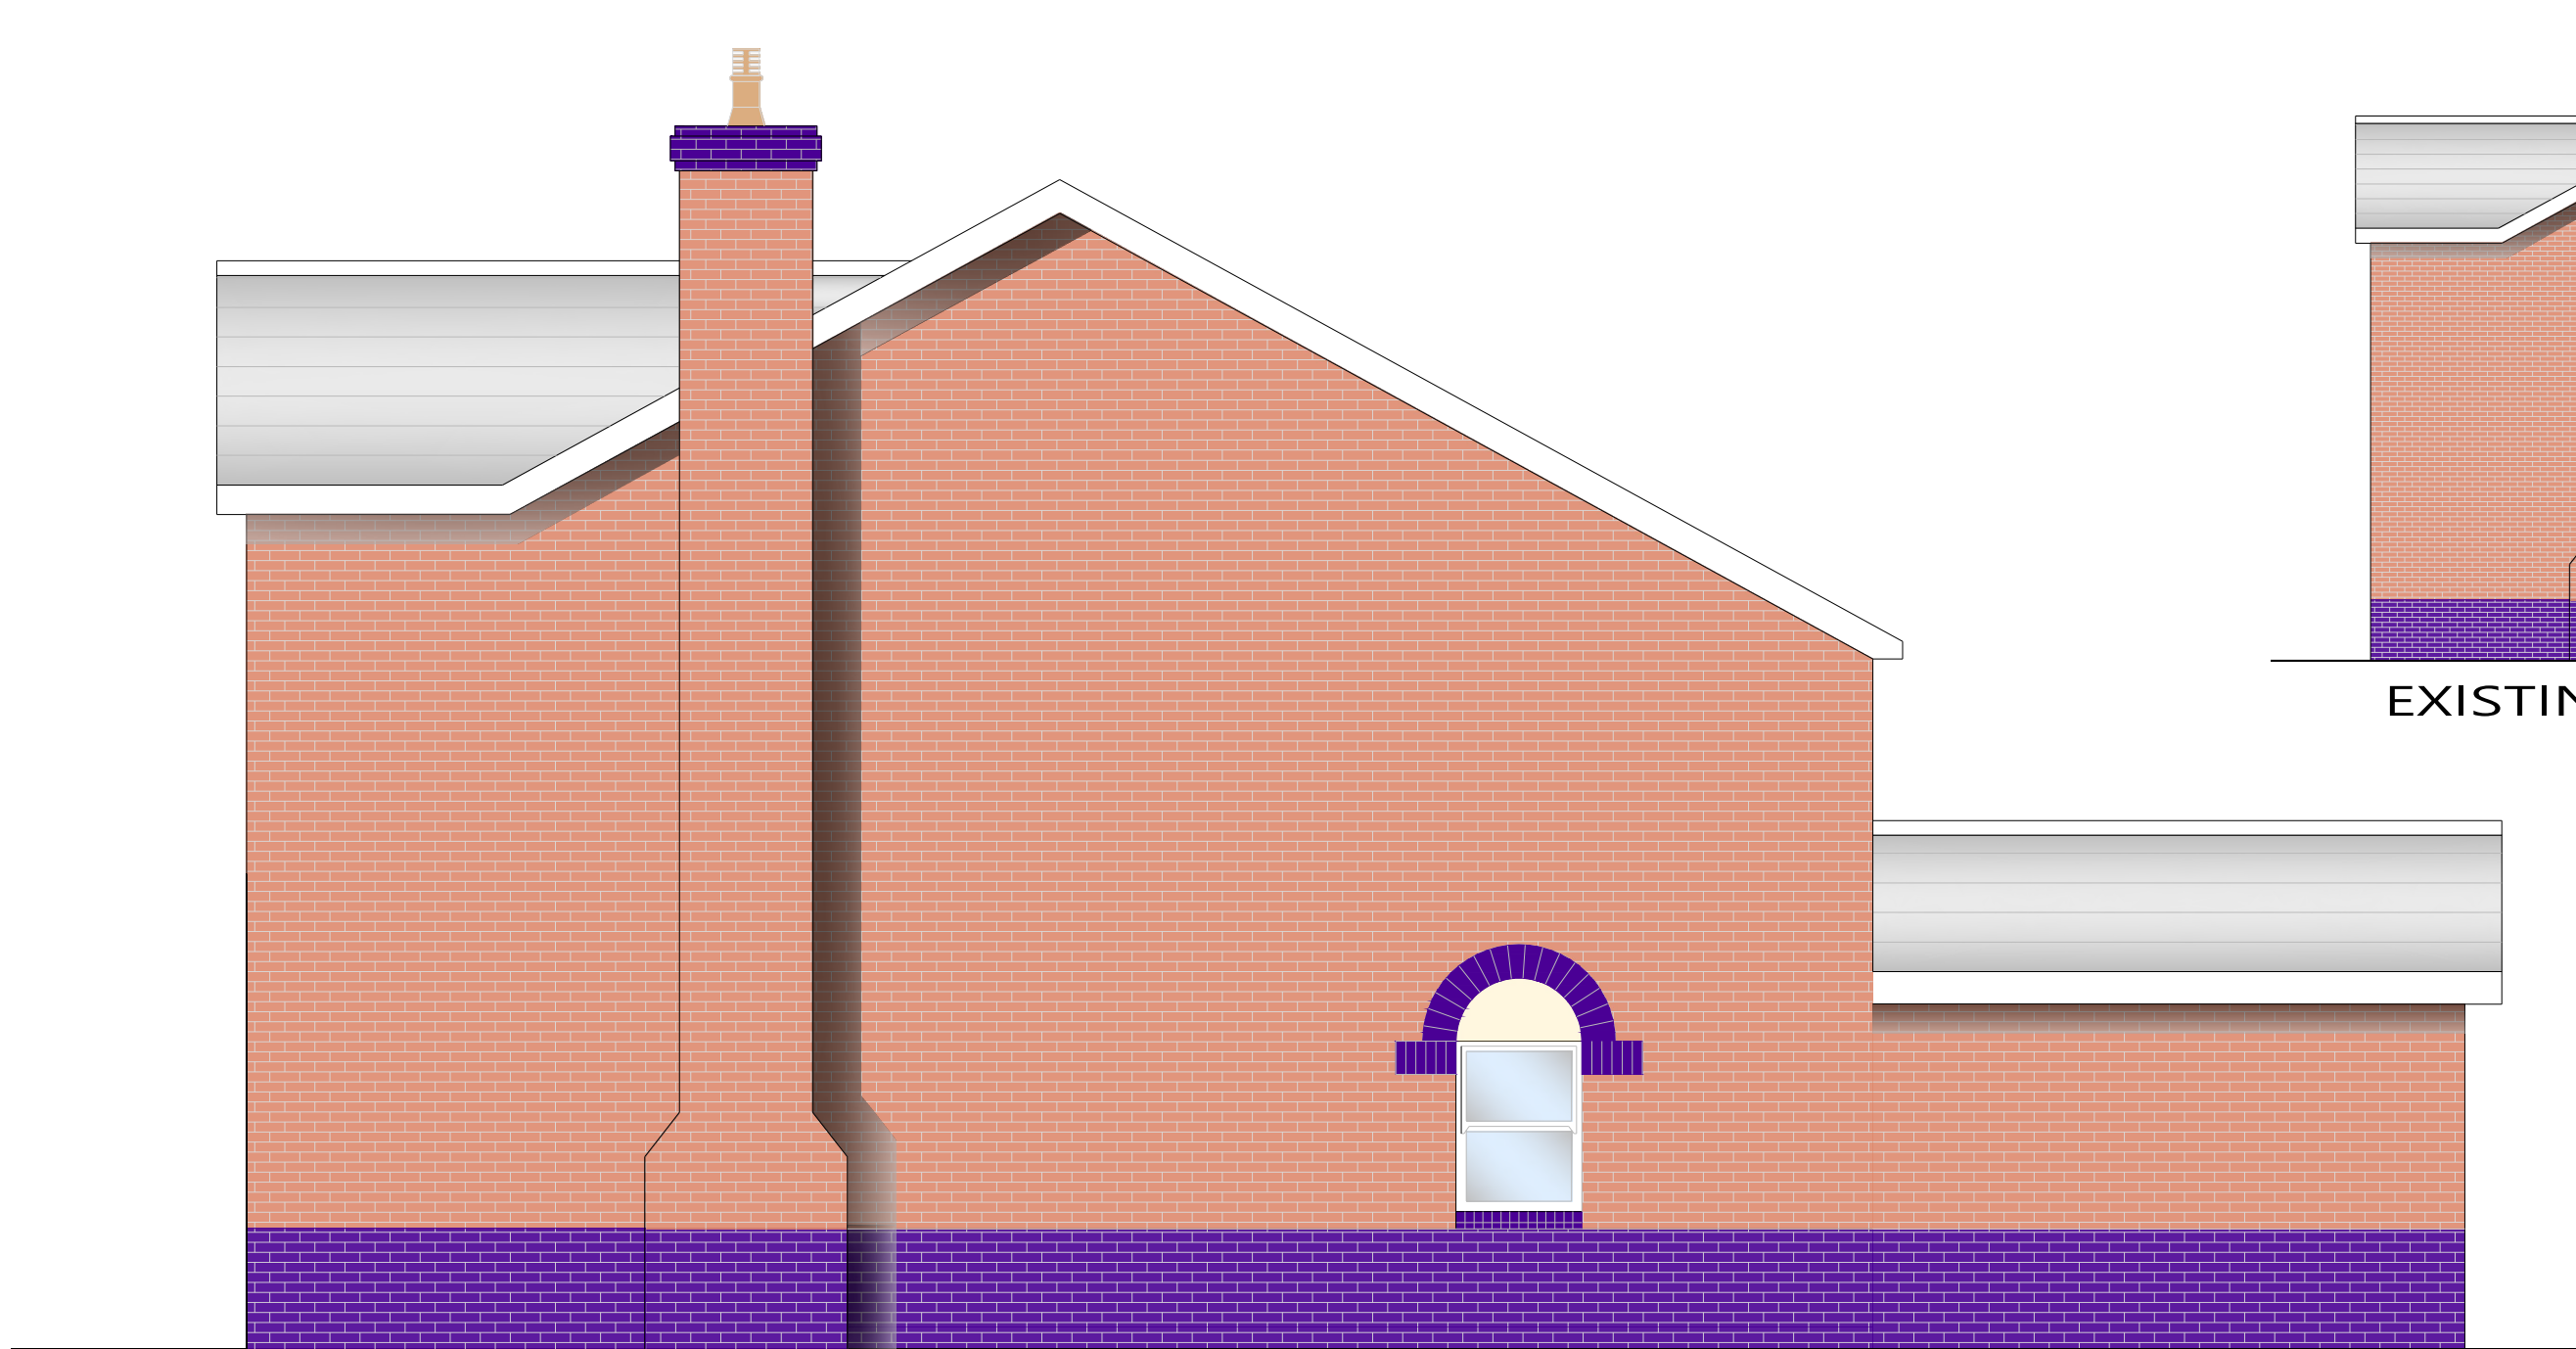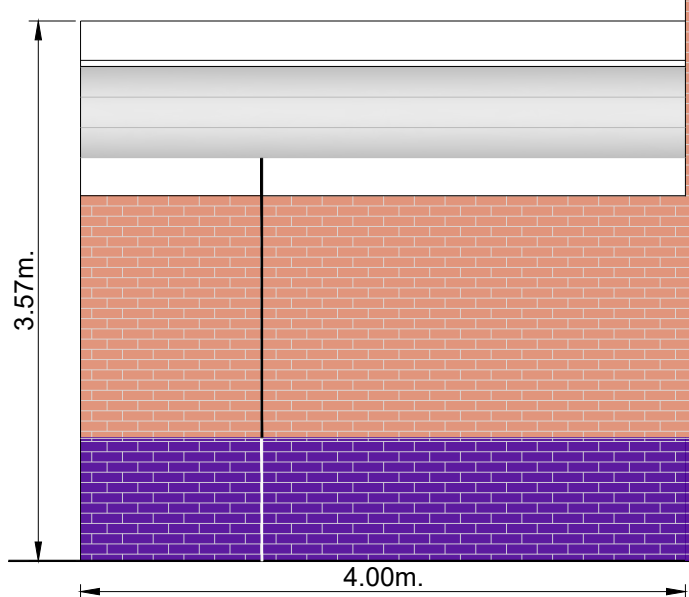


PROPOSED WEST ELEVATION
Scale 1:50

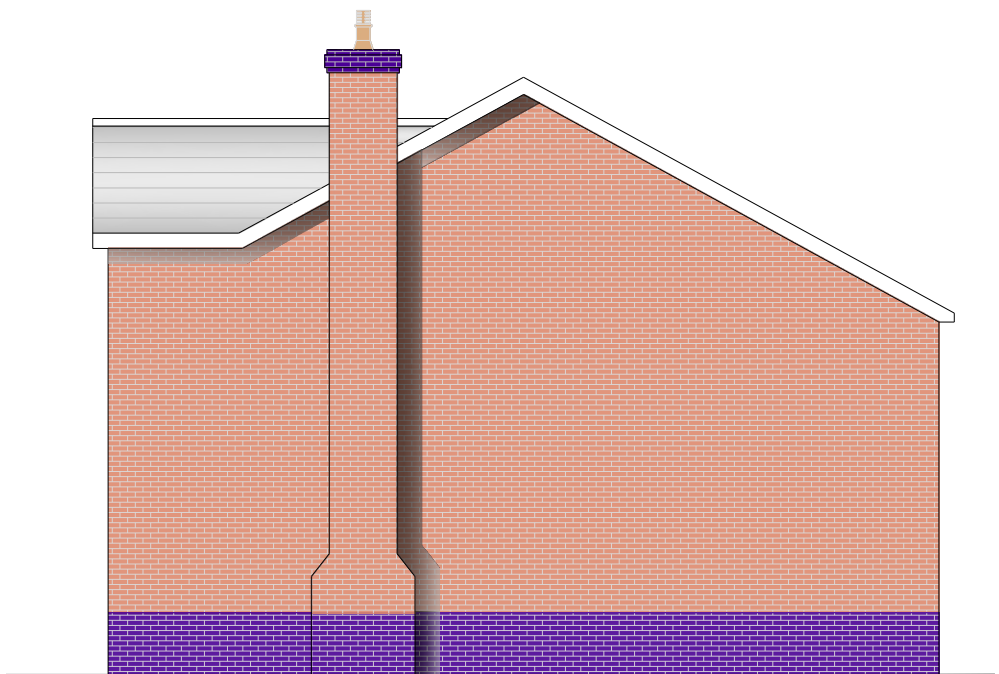


EXISTING WEST ELEVATION
Scale 1:100

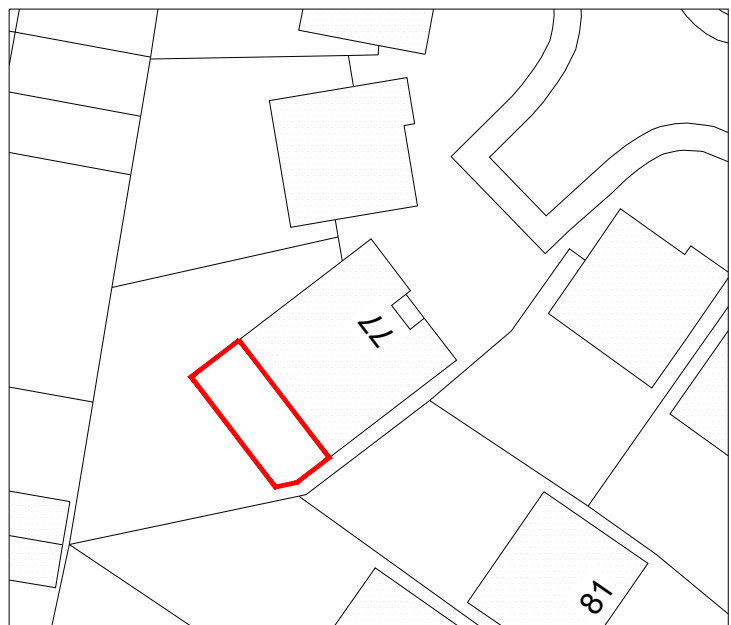

BLOCK PLAN Scale 1:500

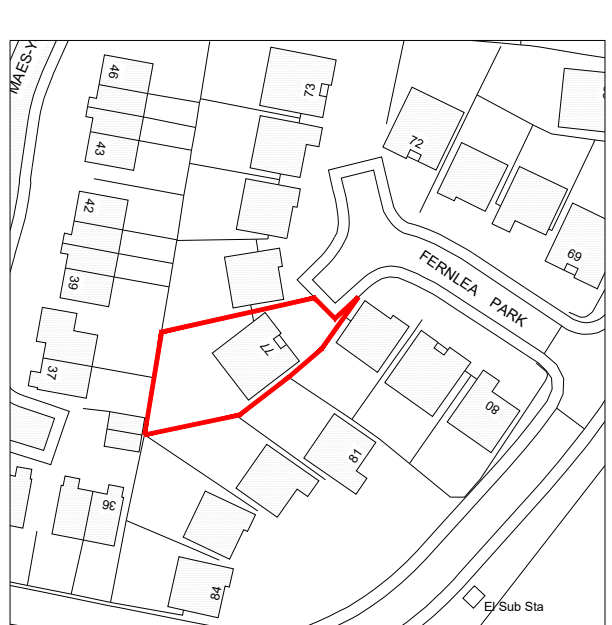

LOCATION PLAN Scale 1:1250

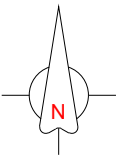

SCALED DIMENSIONS MUST NOT BE TAKEN FROM THIS DRAWING

Client:
Mr & Mrs A Elliott
77 Fernlea Park
Neath
SA10 7SX

Project:
PROPOSED EXTENSION
to
77 Fernlea Park, Neath,
SA10 7SX

Surveyed: JTR
Drawn: JTR

Approved:
Date: May, 2020

Amendment Date/No.: February 2021/01
Scales: 1:10
1:20
1:50
1:100
1:500
1:1250

Drawing No.: AE/20/05/03

PLANNING