


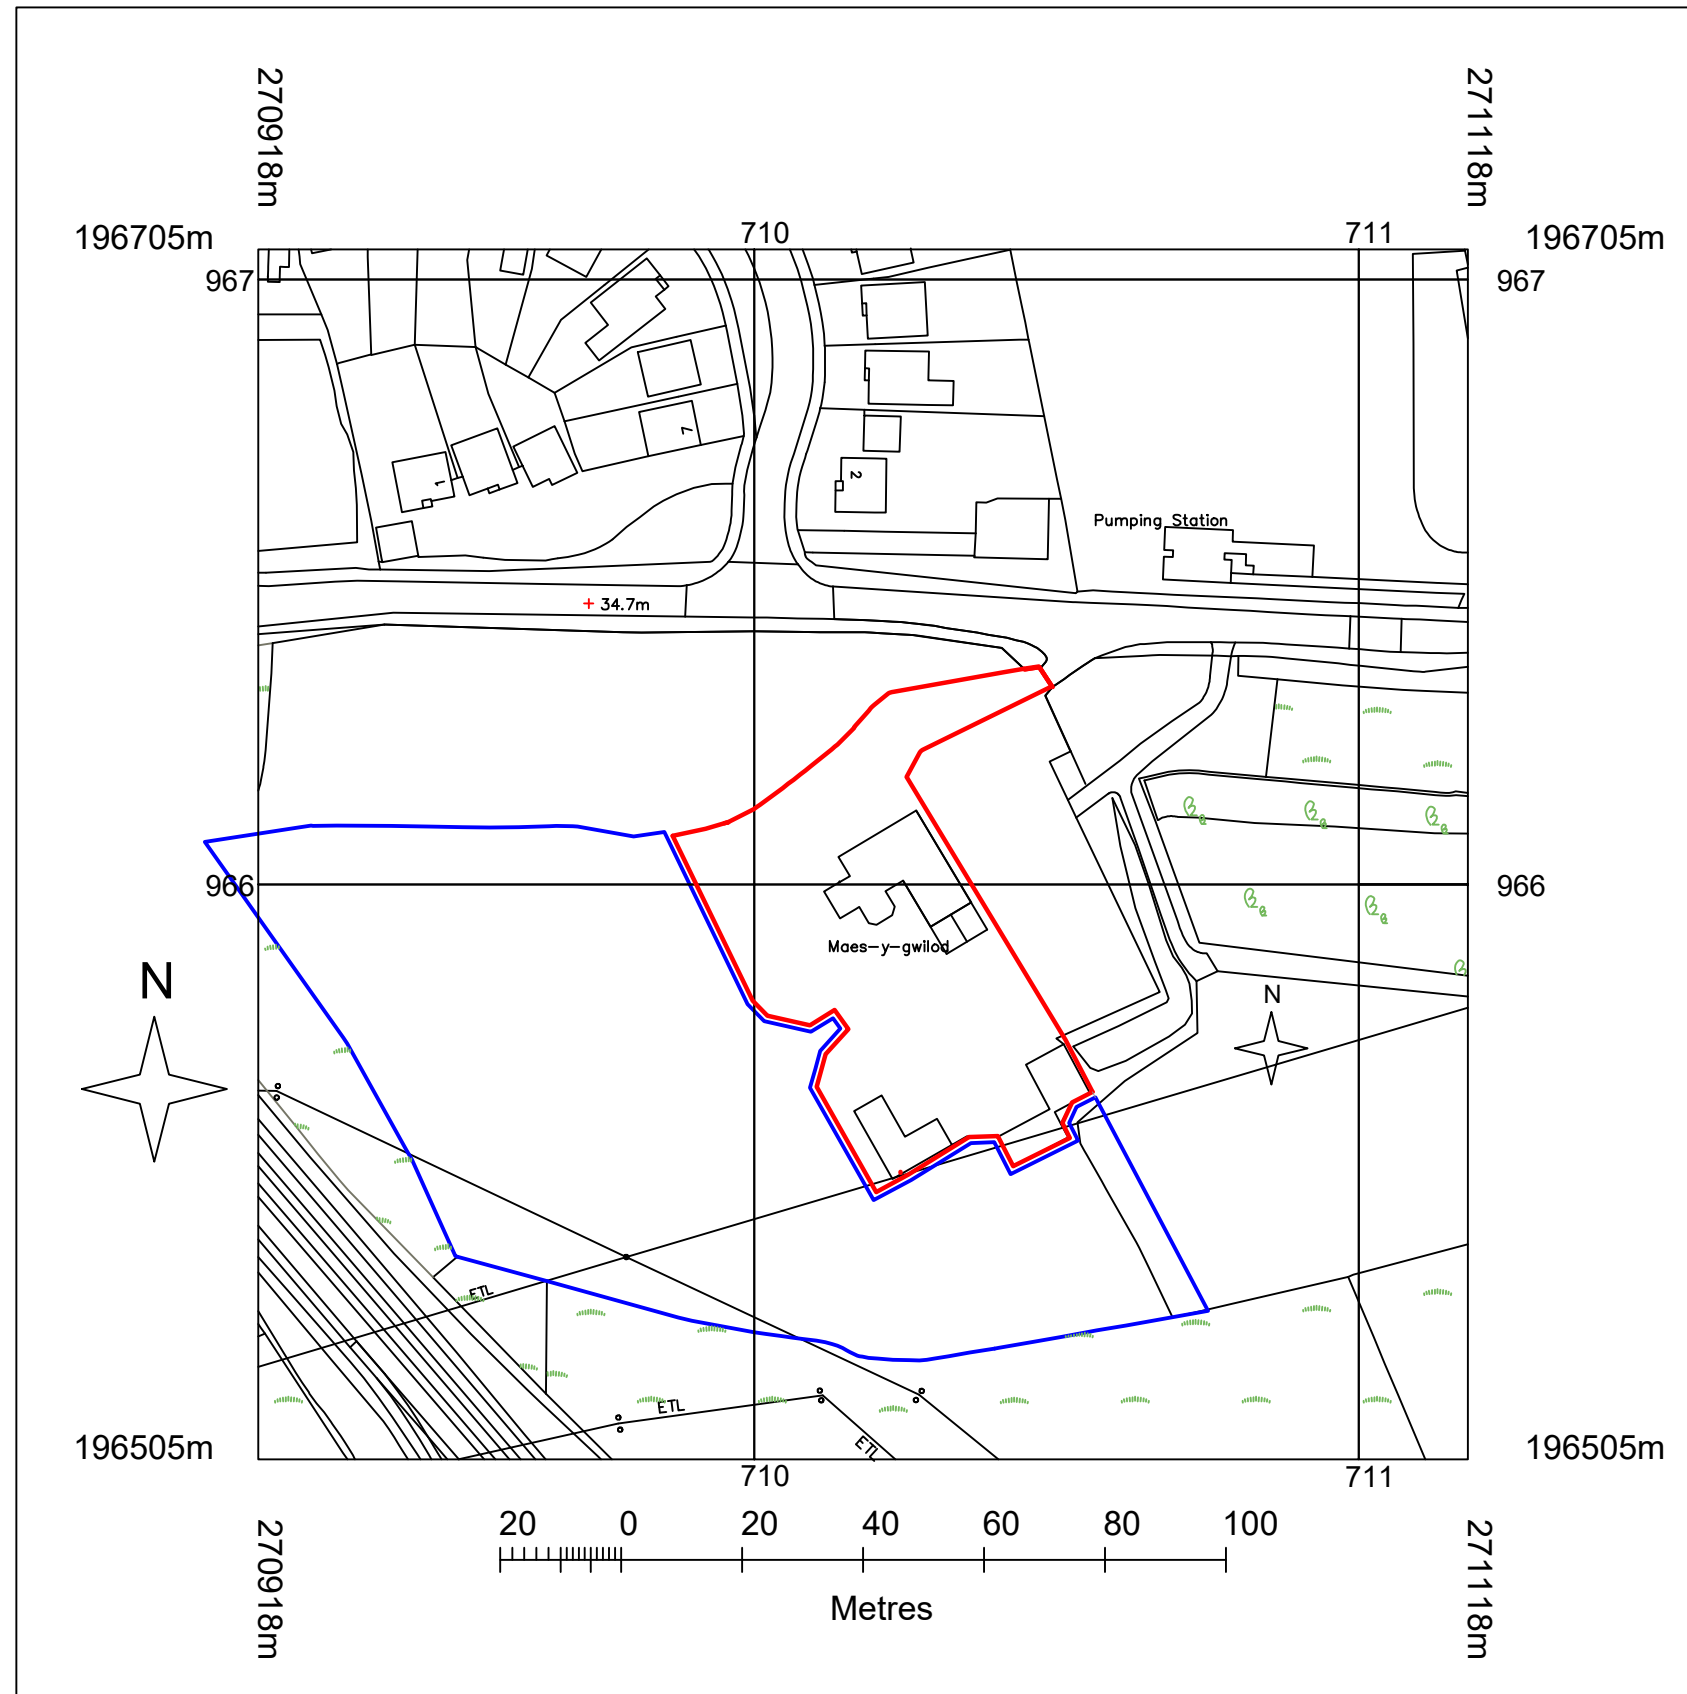


Scale 1:1250@A3

FLOOR SITE PLAN

ADDRESS
MAES Y GWILOG FARM CRYMLYN ROAD SKEWEN SWANSEA

JOB NO.
220-18-05

DATE
12/02/2021

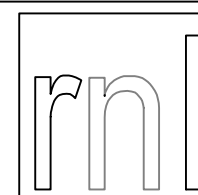

Roger North, Long and Partners

Chartered Surveyors



5 Neptune Court
Vanguard Way
Cardiff CF24 5PJ
Telephone 029 2048 4484
Facsimile 029 2048 2545
E-mail rnl@fui.net