

Existing Materials & Finishes

Walls - facing brick with rendered panels


Windows & doors
double glazed white PVCu units.

Roof plain concrete tiles


white PVCu fascia, soffit and barge boards.
white PVCu rainwater goods




Existing Rear Elevation

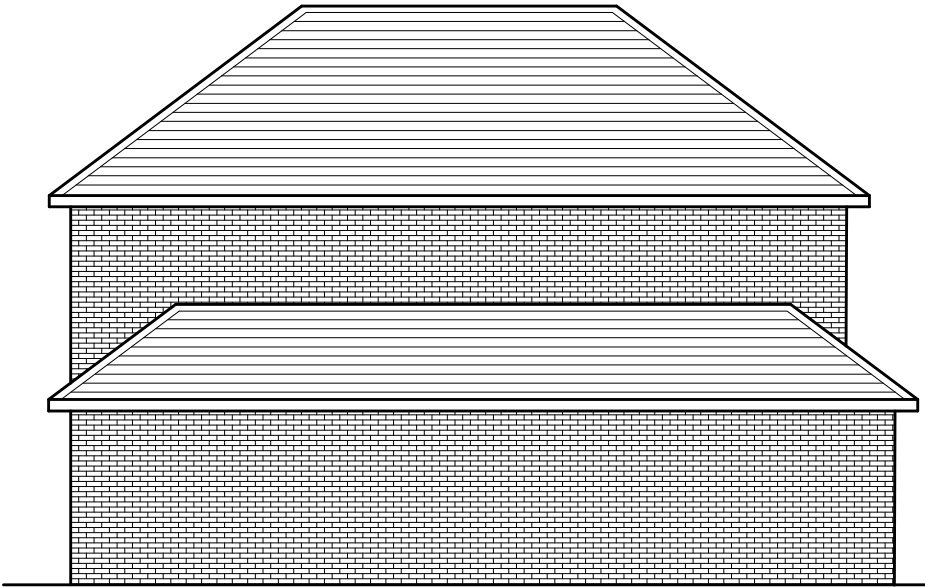

Existing Elevation RHS

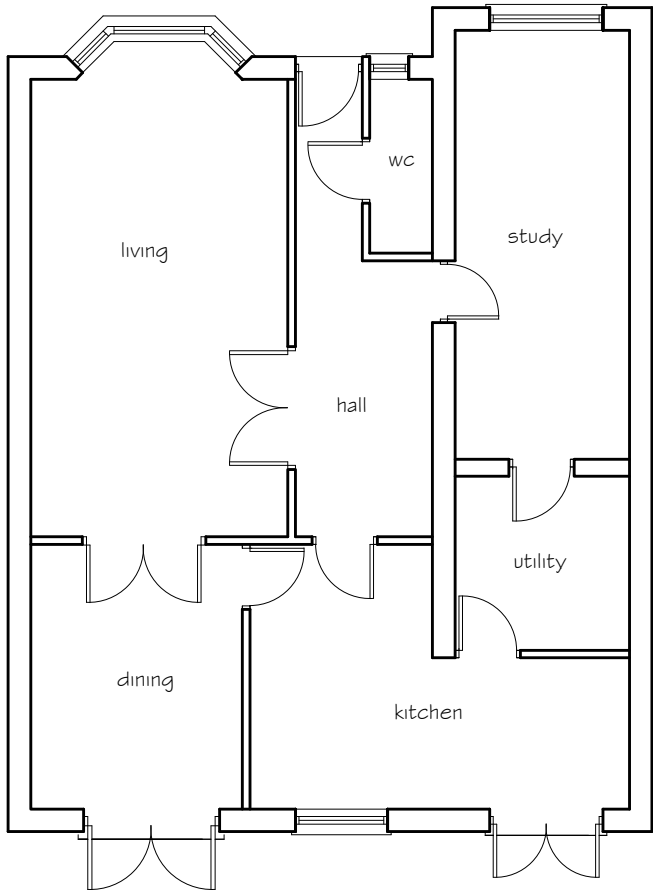

Existing Floor Plan

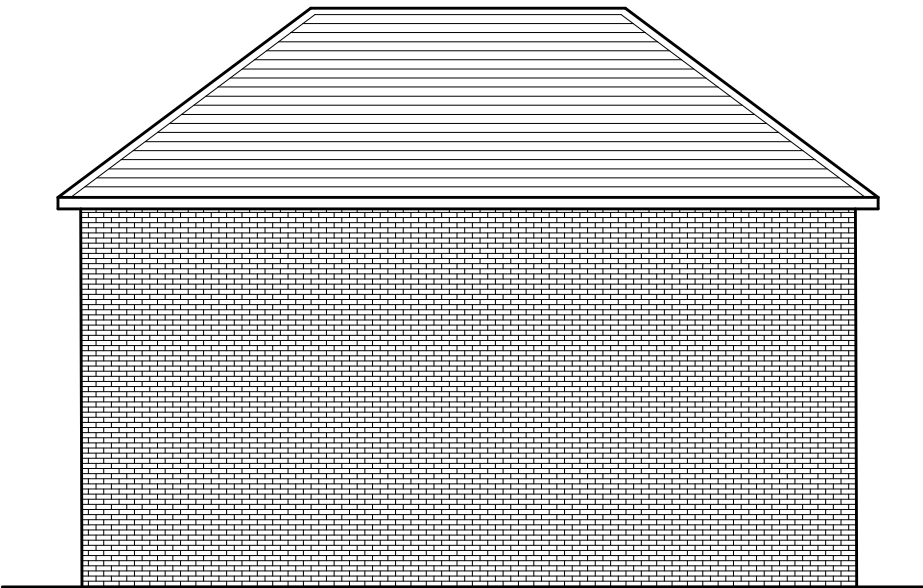

Existing Elevation LHS

GENERAL NOTES

THE DESIGN AND CONSTRUCTION OF THE BUILDING WORKS
AND ALL SERVICES WILL BE CARRIED OUT TO SATISFY THE
REQUIREMENTS SET OUT IN LATEST STATUTORY BUILDING
REGULATIONS AND TO THE APPROVAL OF THE APPOINTED
BUILDING INSPECTOR

PETER JONES TALBOT DESIGN SERVICES mobile: 07817538014 email: jonespeter177@gmail.com	project title proposed rear extension 11 Gwaun Afan Port Talbot	drawing title existing elevatons and floor plan	date February 2021	scale 1:100
			drawing No 11 GA - 02	