




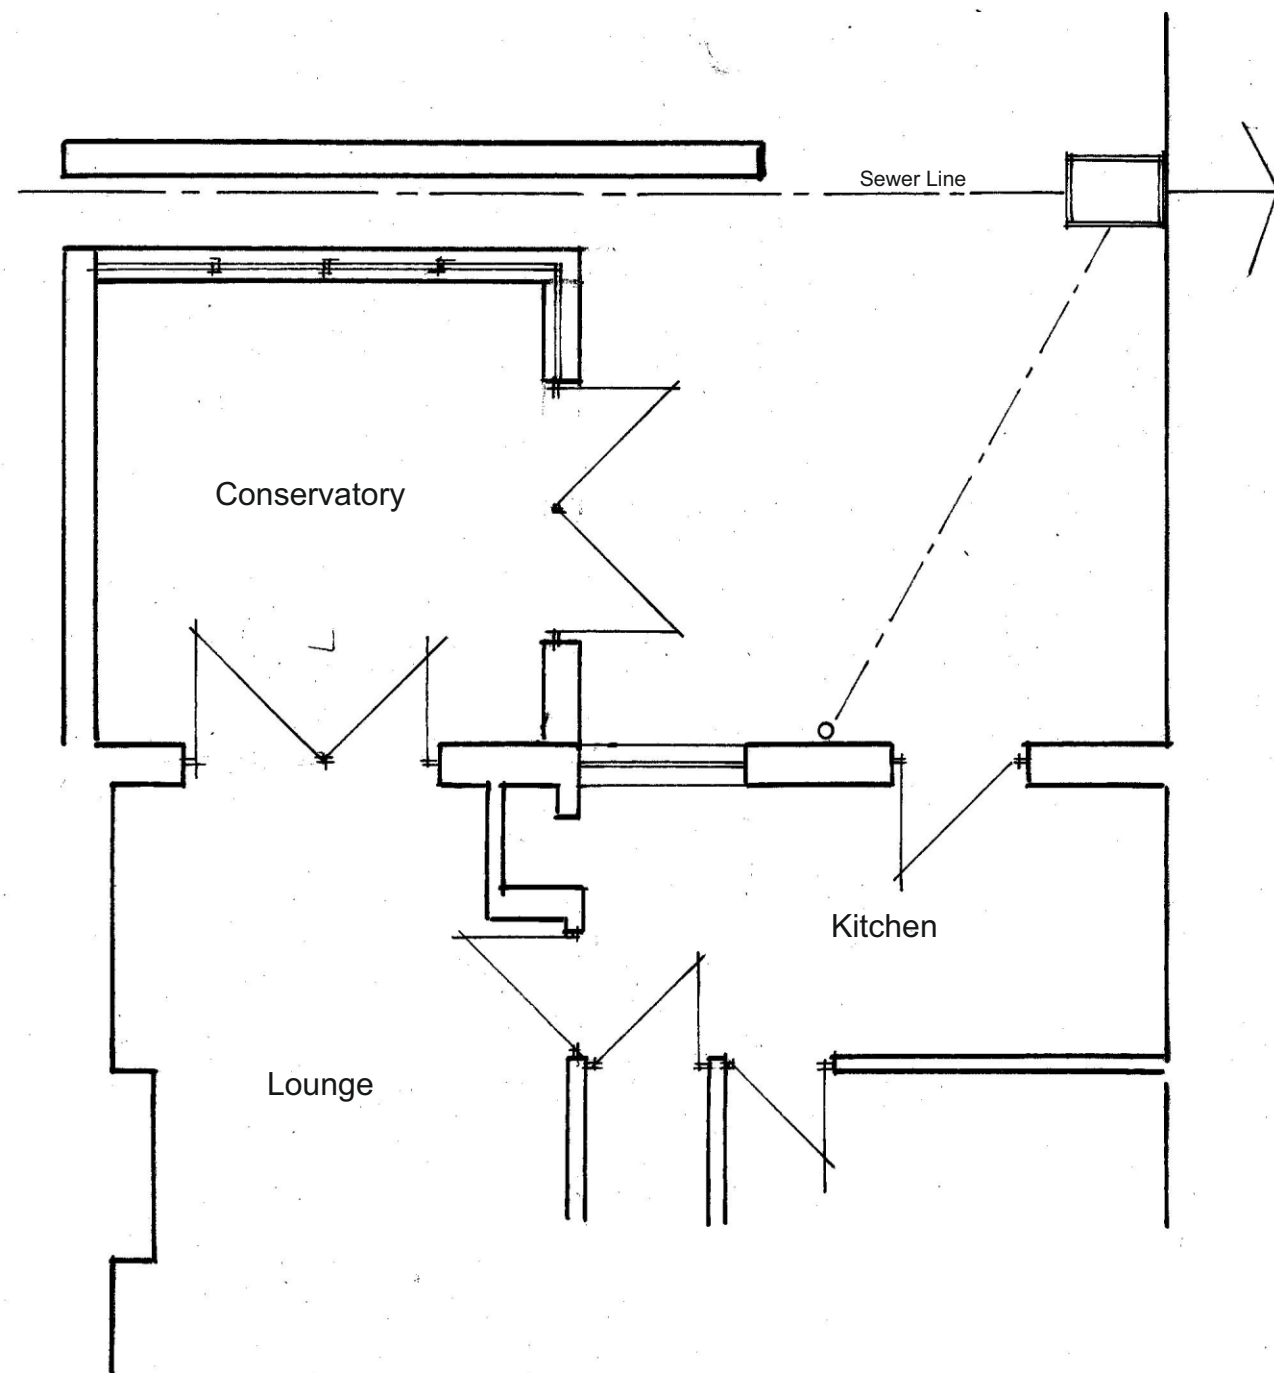

Existing Floor Plan - Scale 1:50 @ A3

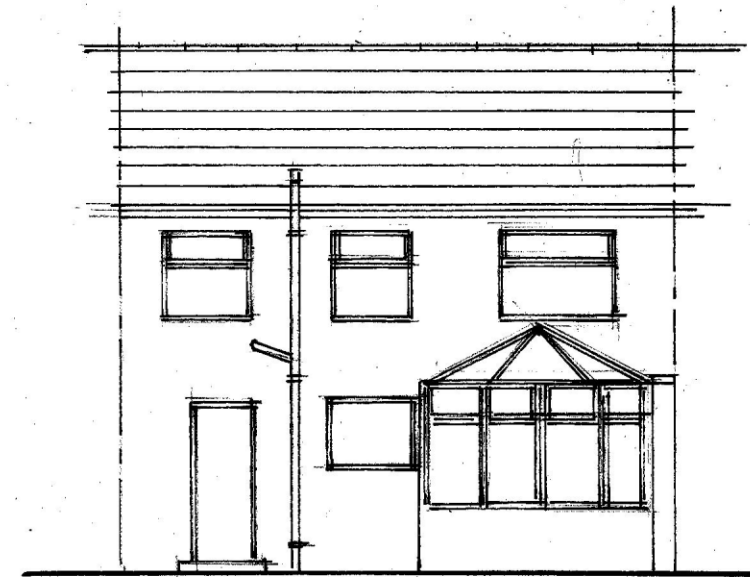

Ex. South East Elevation - Scale 1:100 @ A3

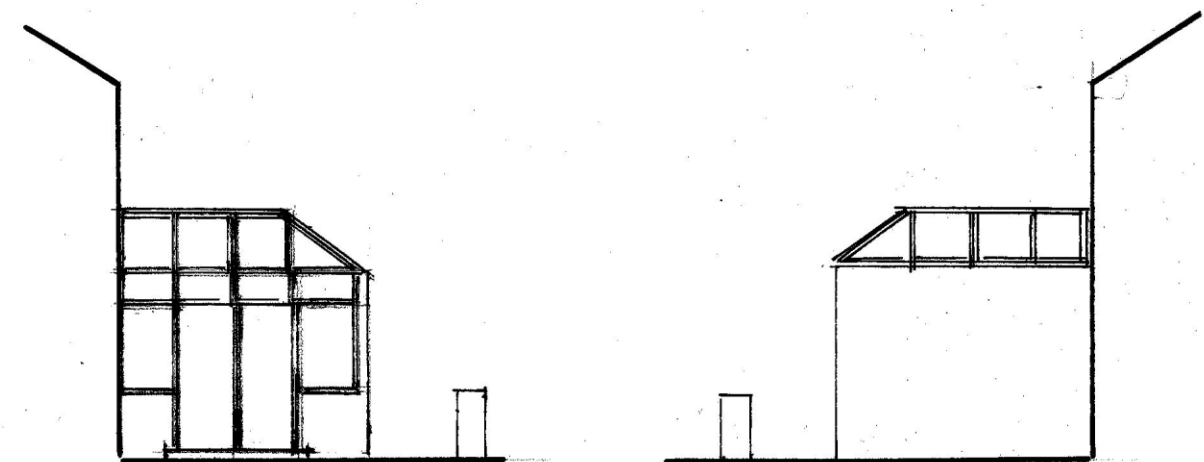

Ex. South West and North East Elevations - Scale 1:100 @ A3

Ron Bagshaw & Associates Ltd.

Architectural Design & Planning Consultants



Wood Field House
1b Rosser Terrace
Cilfrew
Neath, SA10 8LH

Contact Details -
01639 632822 (Office)
07870 863859 (Mobile)
mail@ronbagshaw.co.uk

Drawing No: KD/2021/01

Scales: 1:100 & 1:50 @ A3

Date: February 2021

Notes/Revisions

Proposal: Rear extension.

Location: 34 The Greenway, Llandarcy, Neath SA19 6JB.

Client: Mr Keiran Danaher - same address.

Title: Existing Floor Plan and Elevations.