




Superseded

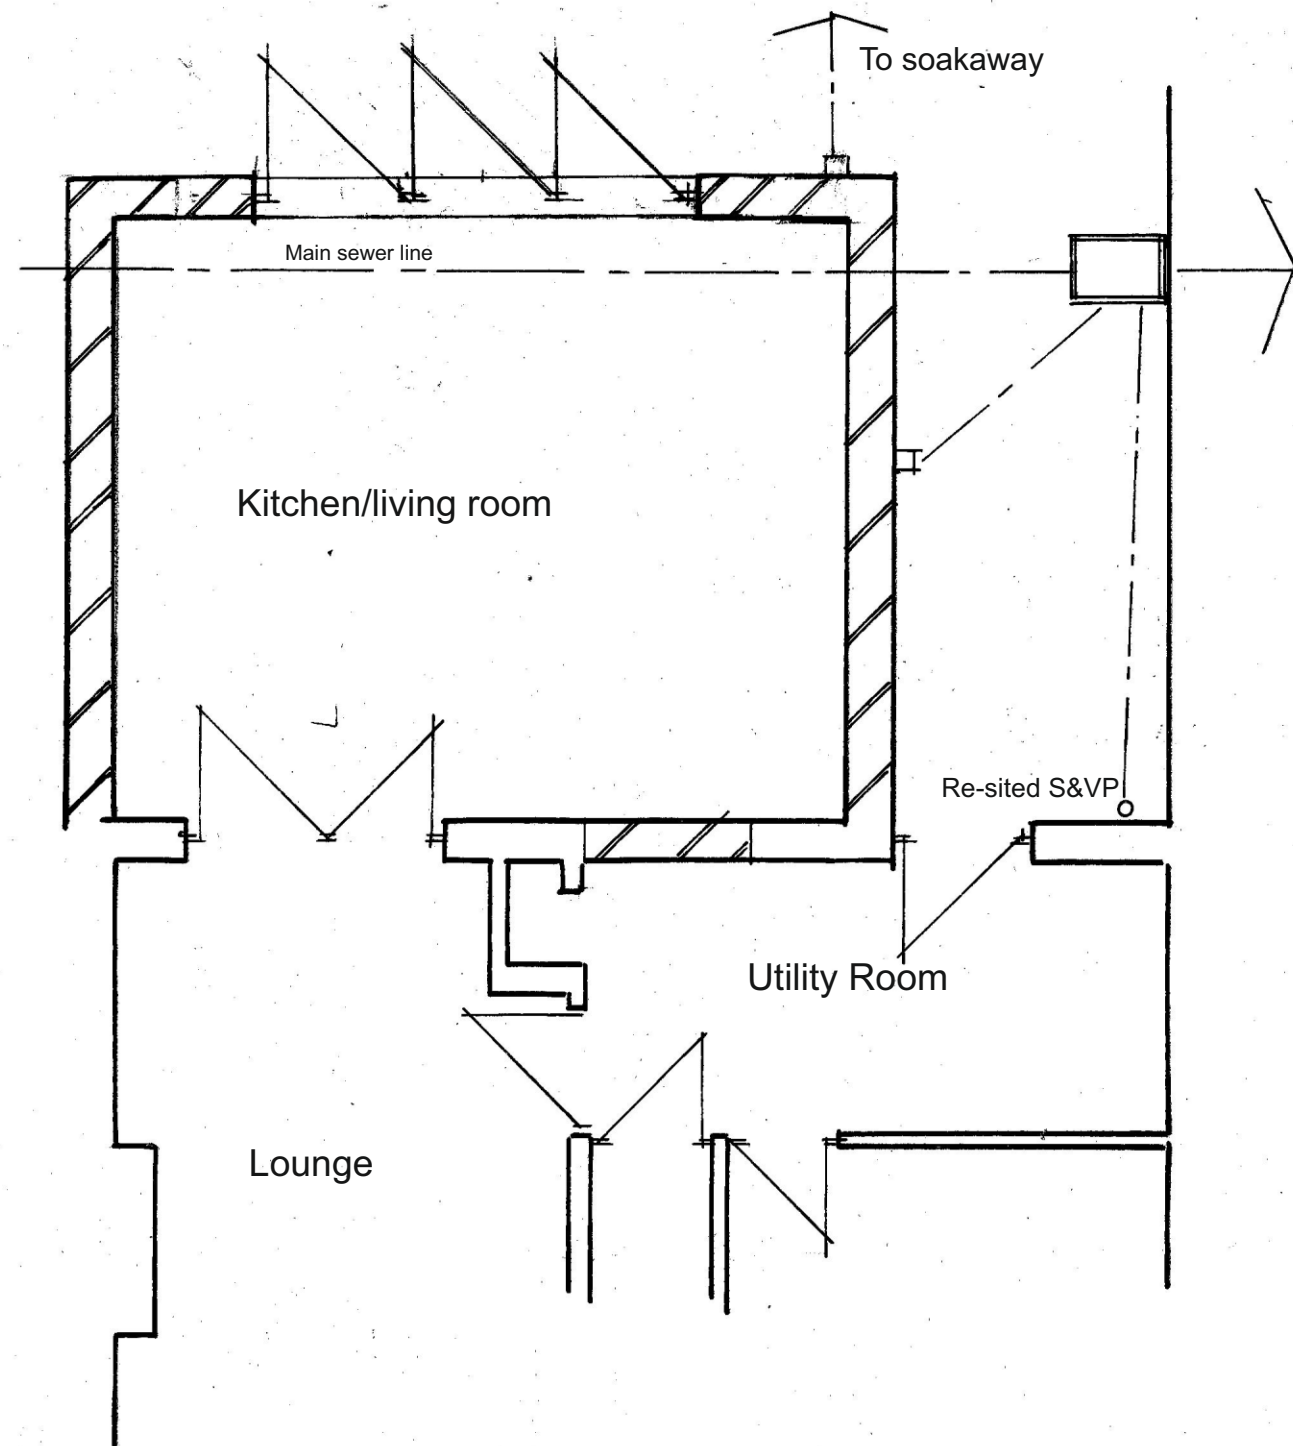

Proposed Ground Floor Plan - Scale 1:50 @ A3

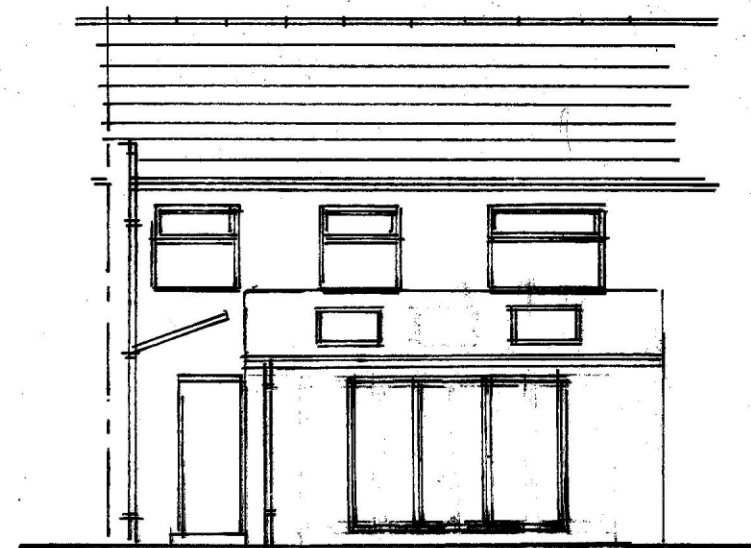

Proposed South East Elevation
Scale 1:100 @ A3

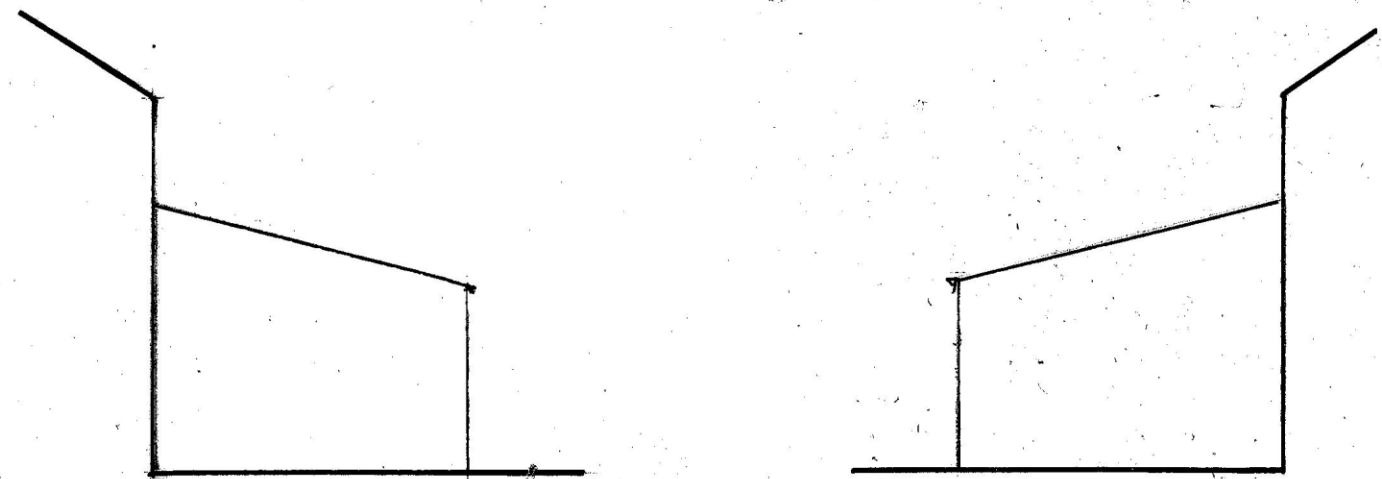

Proposed South West and North East Elevations
Scale 1:100 @ A3

Ron Bagshaw & Associates Ltd.
Architectural Design & Planning Consultants



Wood Field House
1b Rosser Terrace
Cilfrew
Neath, SA10 8LH

Contact Details -
01639 632822 (Office)
07870 863859 (Mobile)
mail@ronbagshaw.co.uk

Drawing No: KD/2021/T02/A

Scales: 1:100 & 1:50 @ A3

Date: February 2021

Revision: A - Patio door width
reduced and roof light deleted,

Proposal: Rear extension.

Location: 34 The Greenaway, Llandarcy, Neath SA10 6JB.

Client: Mr Kieran Danaher - same address.

Title: Proposed Floor Plan and Elevations.