
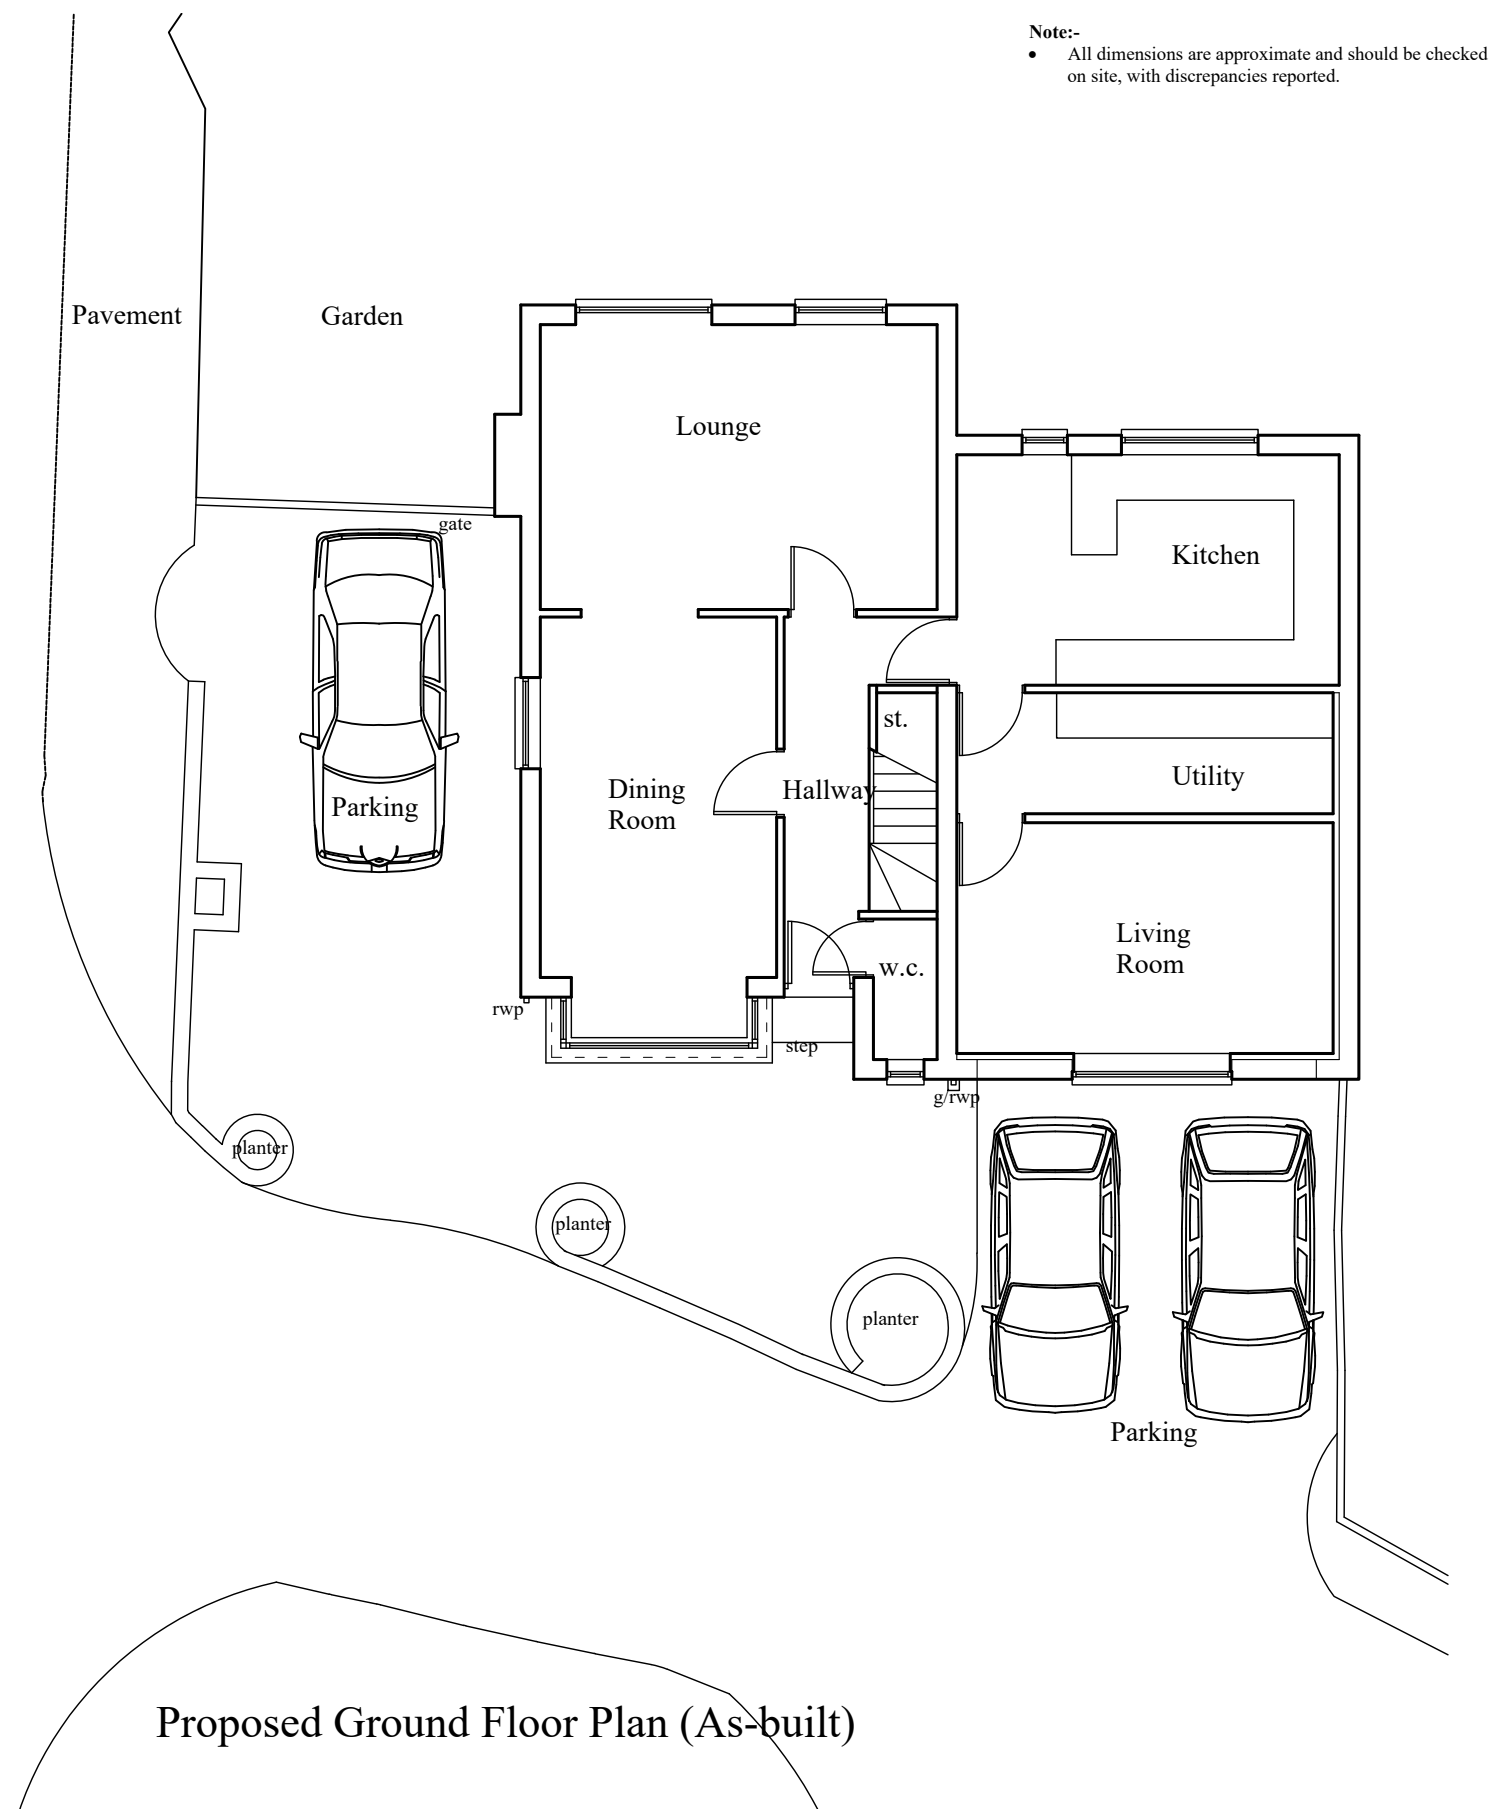


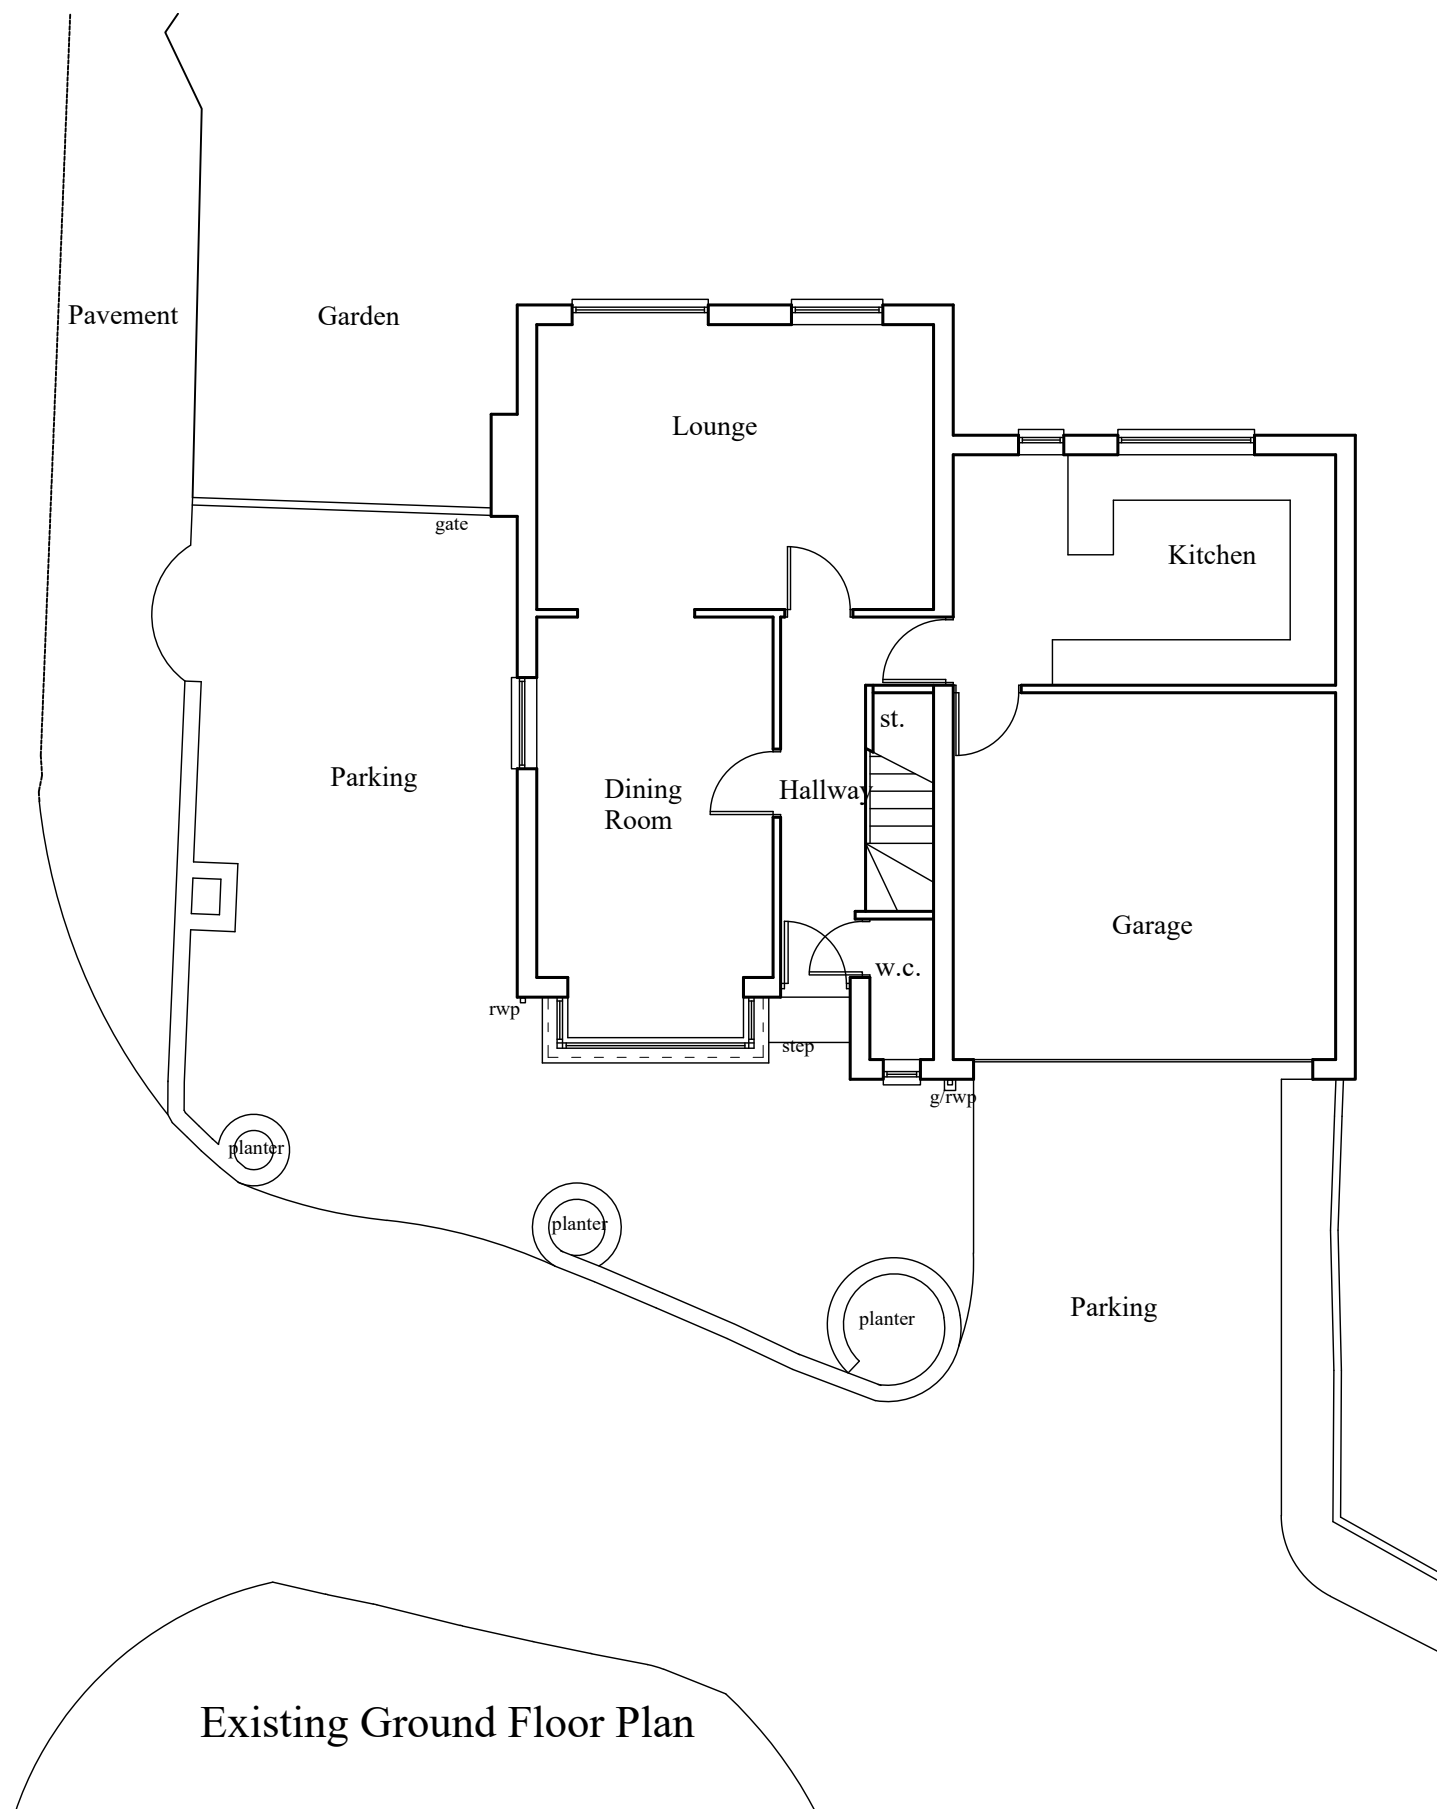

Note:-

- All dimensions are approximate and should be checked on site, with discrepancies reported.

Client:- Mr & Mrs Redwood 1, The Avenue, Neath. SA11 2FD		Job Title :- Proposed conversion garage at 1, The Avenue, Neath. SA11 2FD		Dwg Title:- Ground Floor Plan as Existing & Proposed	
Scale:- 1:100	Date :- February 2021	Stage :- Planning	Dwg No.:- P02	Rev.:-	A3