






Proposed Rear Elevation

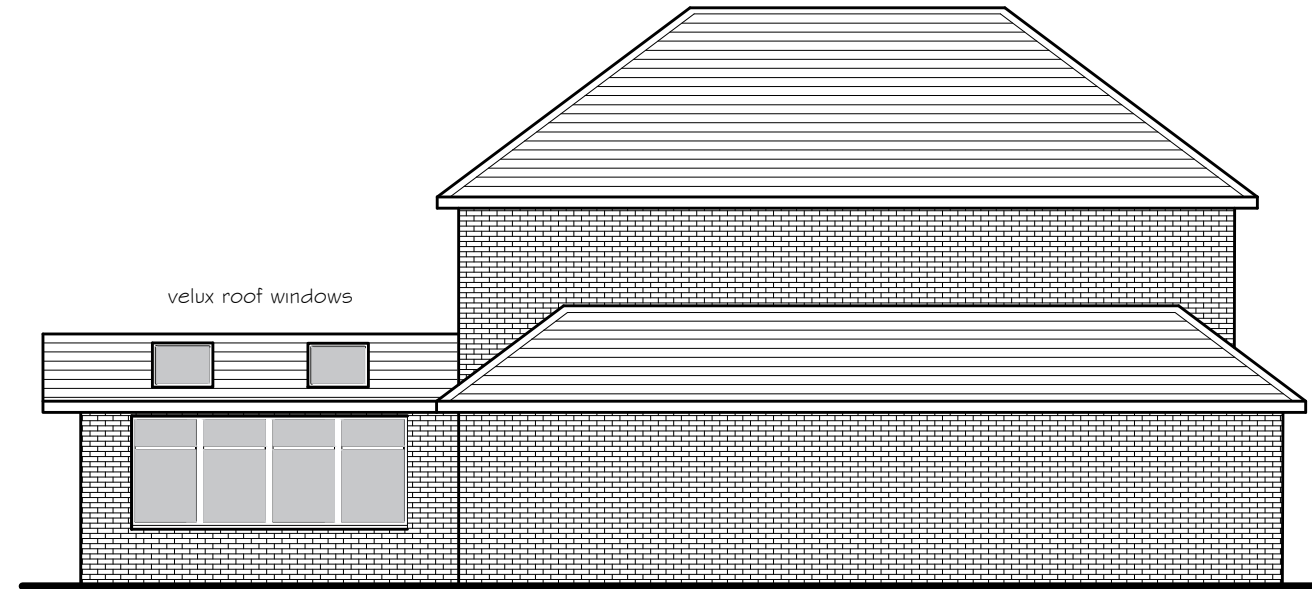

Proposed Elevation RHS

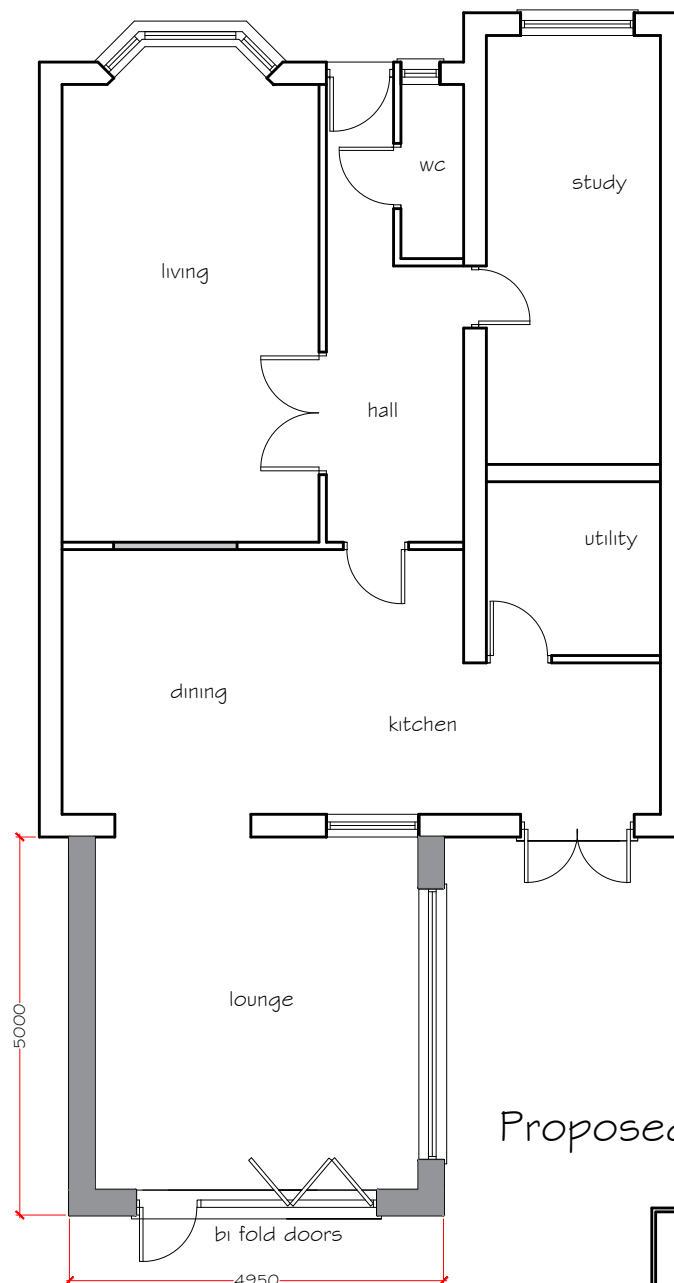

Proposed Floor Plan

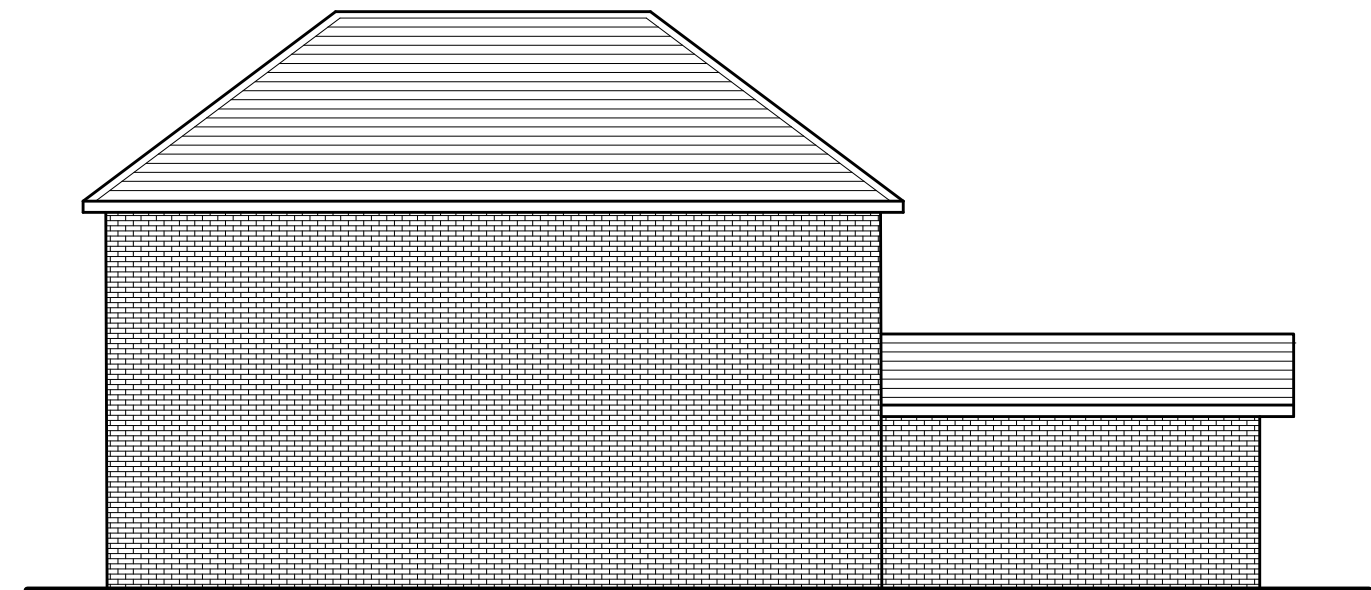

Proposed Elevation LHS

GENERAL NOTES

THE DESIGN AND CONSTRUCTION OF THE BUILDING WORKS AND ALL SERVICES WILL BE CARRIED OUT TO SATISFY THE REQUIREMENTS SET OUT IN LATEST STATUTORY BUILDING REGULATIONS AND TO THE APPROVAL OF THE APPOINTED BUILDING INSPECTOR

Proposed Materials & Finishes

Walls - facing brick

Windows & doors
double glazed white PVCu units.

Roof plain concrete tiles

white PVCu fascia, soffit and barge boards.
white PVCu rainwater goods

PETER JONES
TALBOT DESIGN SERVICES
mobile: 07817538014
email: jonespeter177@gmail.com

project title
proposed rear extension
11 Gwaun Afan
Port Talbot

drawing title
proposed elevations
and floor plan

date February 2021 scale 1:100
drawing No 11 GA - 04