


Proposed Extension at 42 Darwin Rd, Sandfields,
Port Talbot. SA12 6BS for Mr R. Miles


Scales - 1:50, 1:100

Date: Jan 2021

Dwg No RM/DR/01

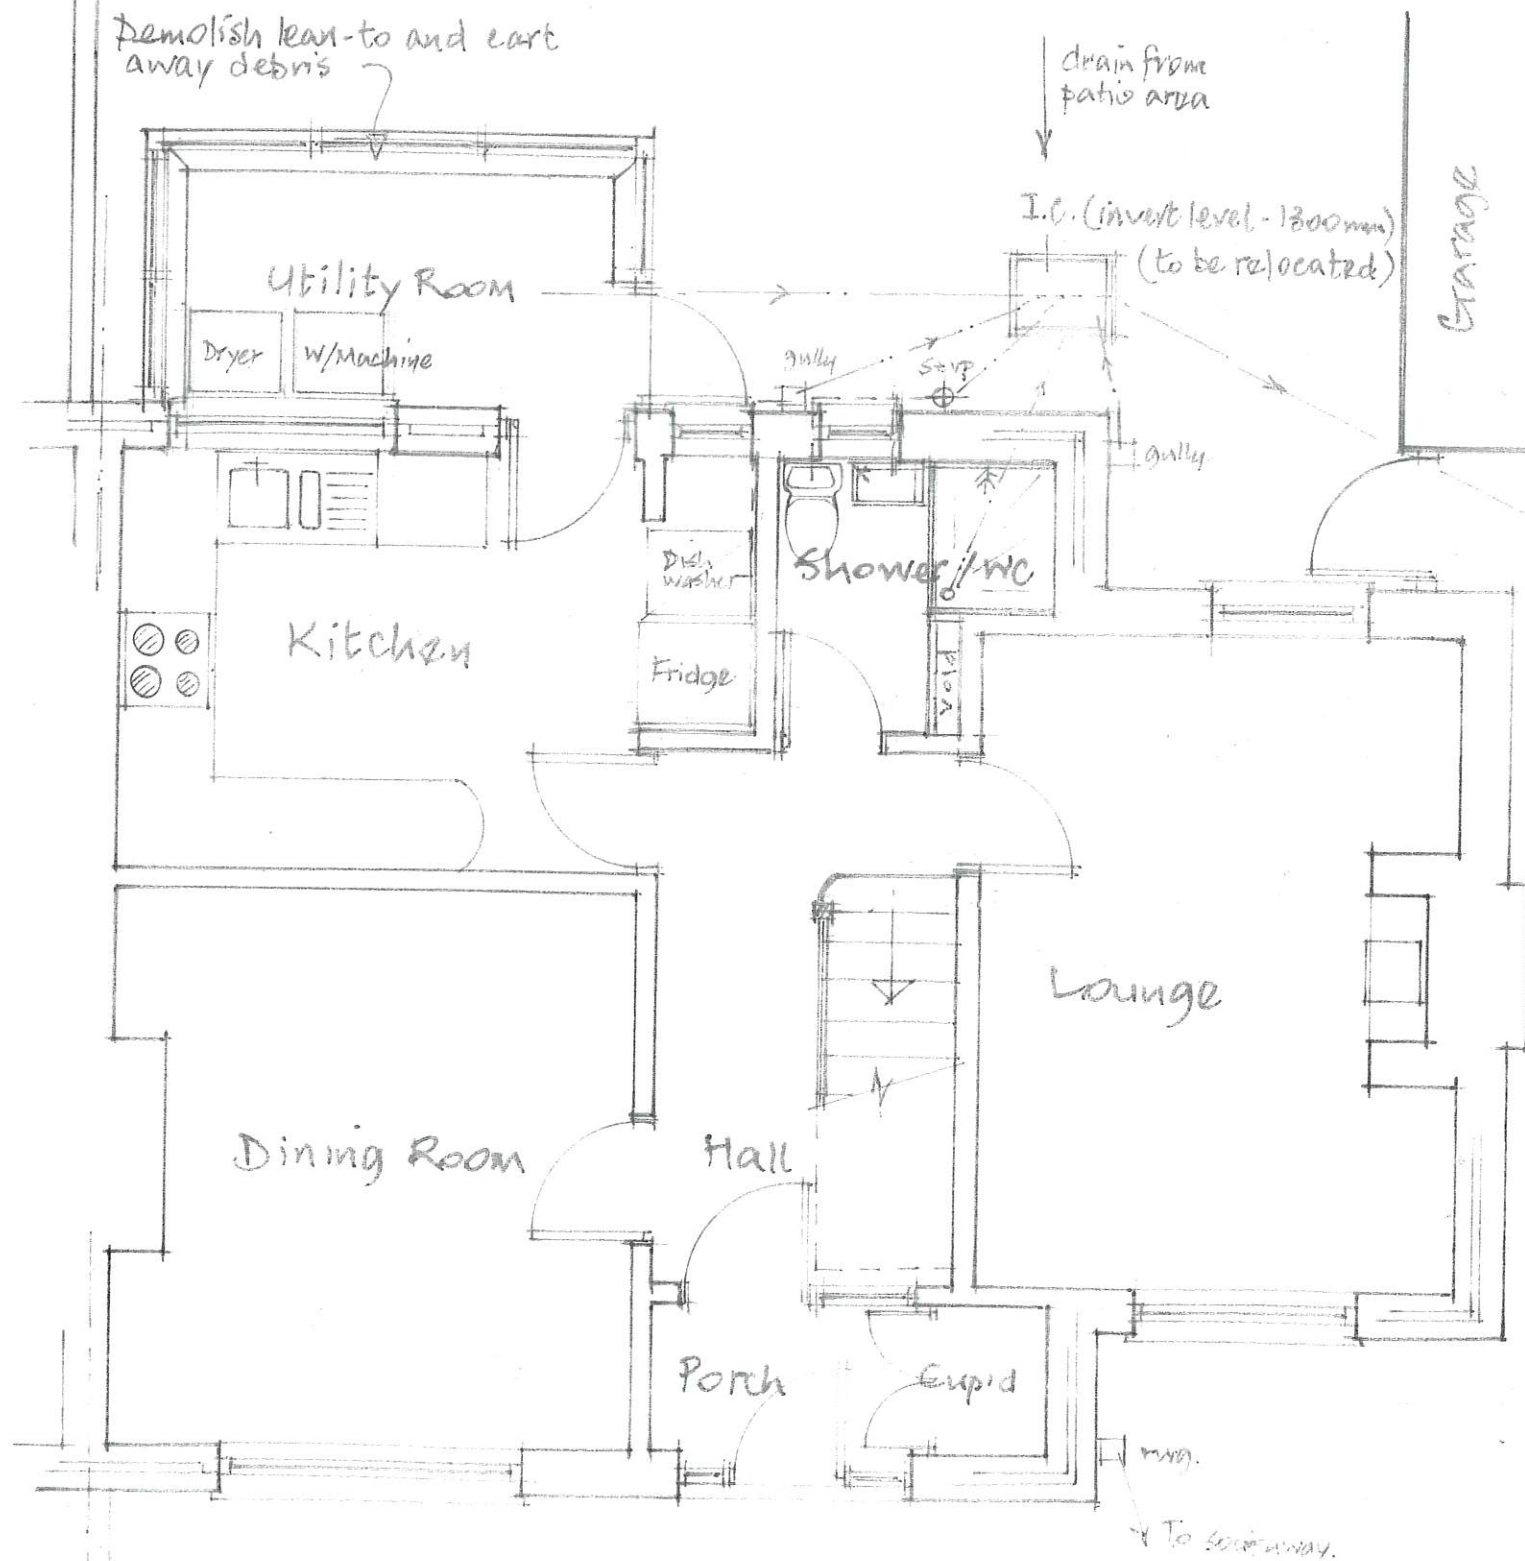

Existing Ground Floor Plan (1:50)

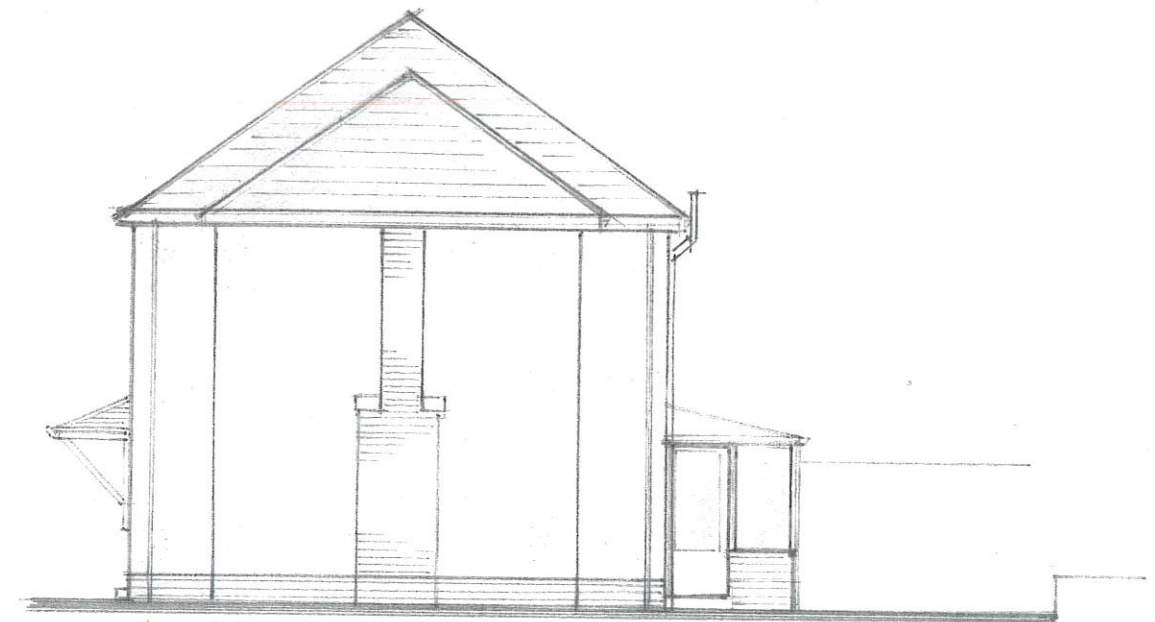

Existing Side Elevation (1:100)



Existing Rear Elevation (1:100)