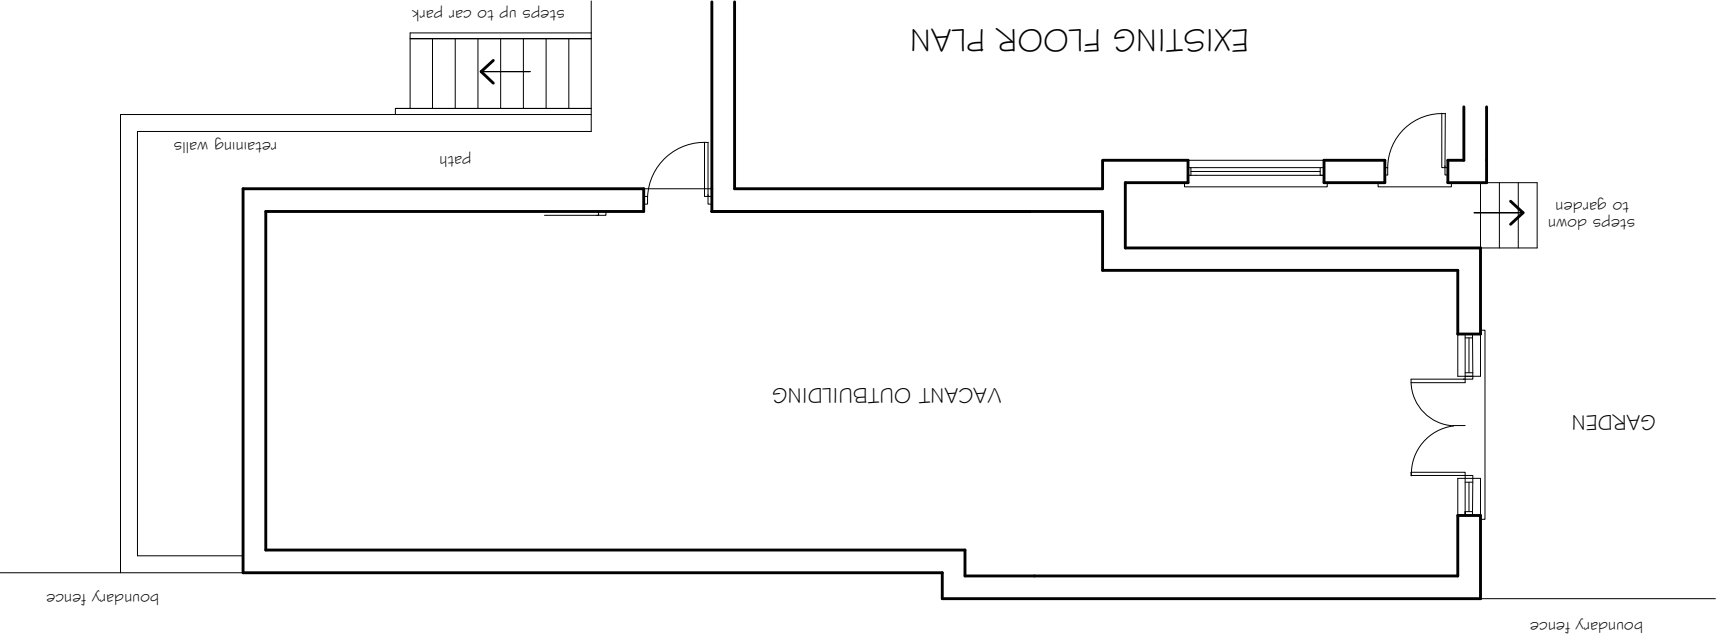


Superseded

GENERAL NOTES THE DESIGN AND CONSTRUCTION OF THE BUILDING WORKS AND ALL SERVICES WILL BE CARRIED OUT TO SATISFY THE REQUIREMENTS SET OUT IN LATEST STATUTORY BUILDING REGULATIONS AND TO THE APPROVAL OF THE APPOINTED BUILDING INSPECTOR				PETER JONES TALBOT DESIGN SERVICES mobile: 07817538014 email: jonespeter177@gmail.com project title proposed B & B Accommodation Tyn Y Twr Inn, Baglan Port Talbot	drawing title existing elevations and floor plan	date February 2021 scale stated drawing No TT-02
---	--	---	--	--	---	--