


Superseded

THE DESIGN AND CONSTRUCTION OF THE BUILDING WORKS
AND ALL SERVICES WILL BE CARRIED OUT TO SATISFY THE
REQUIREMENTS SET OUT IN LATEST STATUTORY BUILDING
REGULATIONS AND TO THE APPROVAL OF THE APPOINTED
BUILDING INSPECTOR

GENERAL NOTES

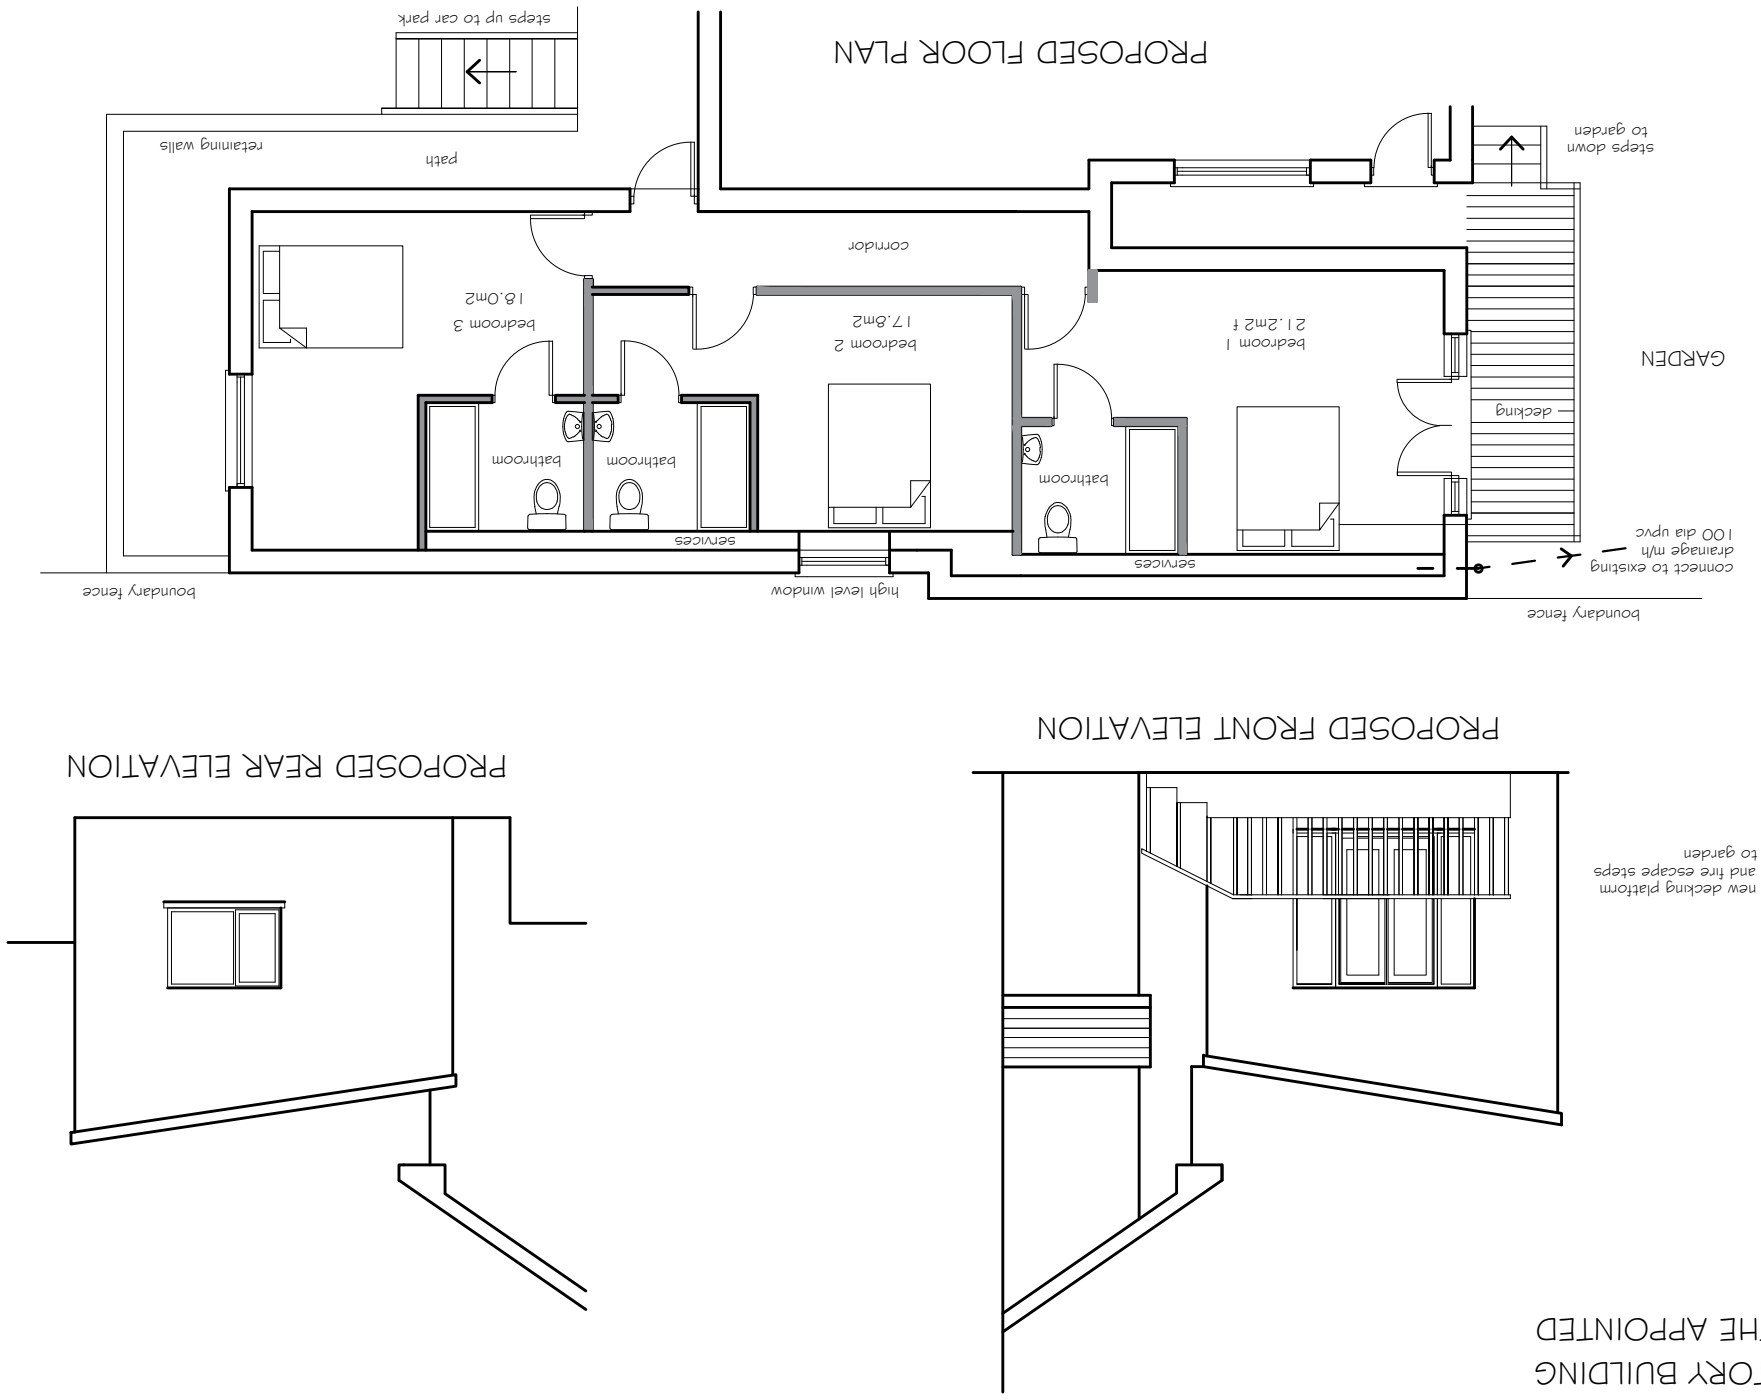

PETER JONES TALBOT DESIGN SERVICES mobile: 0781 7538014 email: jonespeter177@gmail.com		Project title Proposed B & B Accommodation Tyn Y Twr Inn, Baglan Port Talbot	drawing title proposed elevations and floor plan	date February 2021 scale stated	drawing No TT-02
---	--	---	--	--	---------------------