




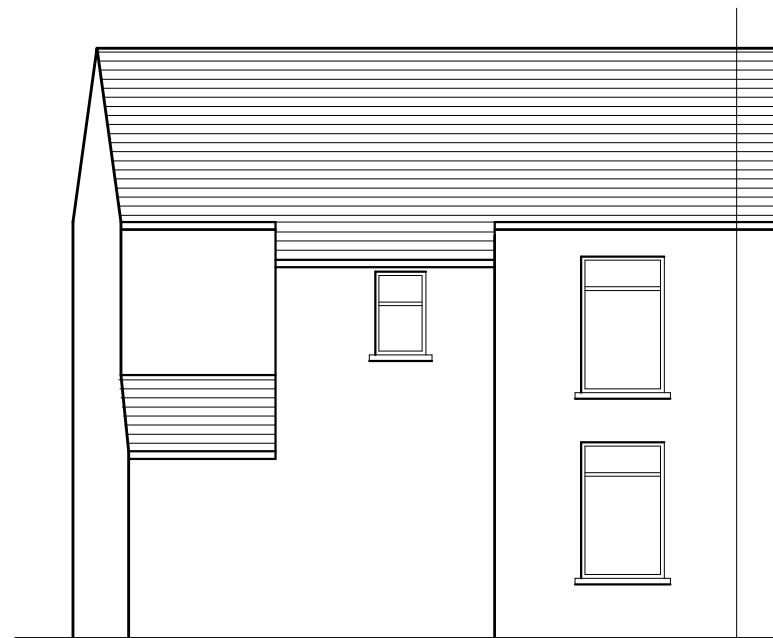


EXISTING REAR ELEVATION

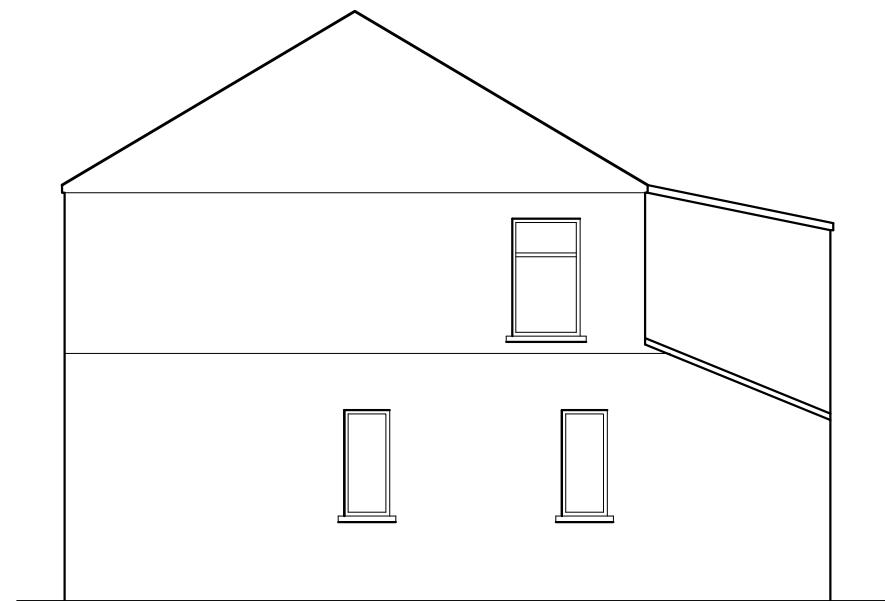


EXISTING LH SIDE ELEVATION

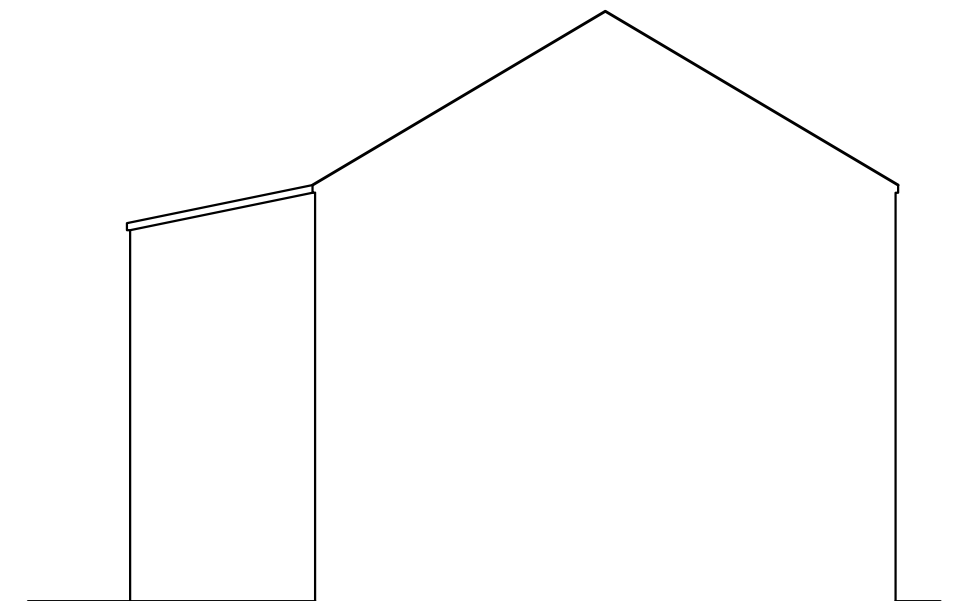

EXISTING RH SIDE ELEVATION

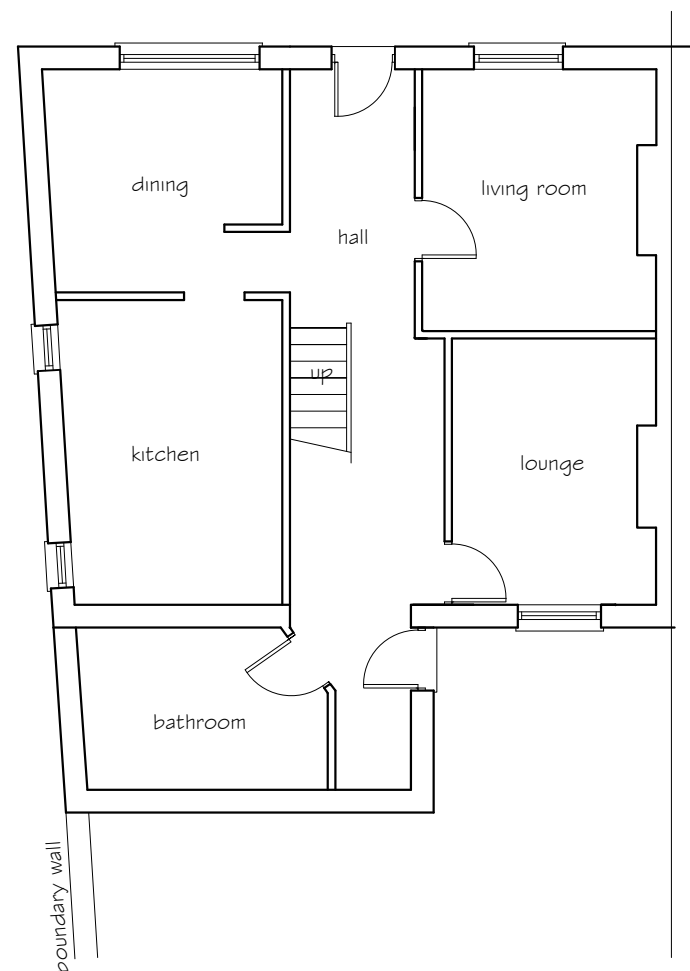

EXISTING GROUND FLOOR

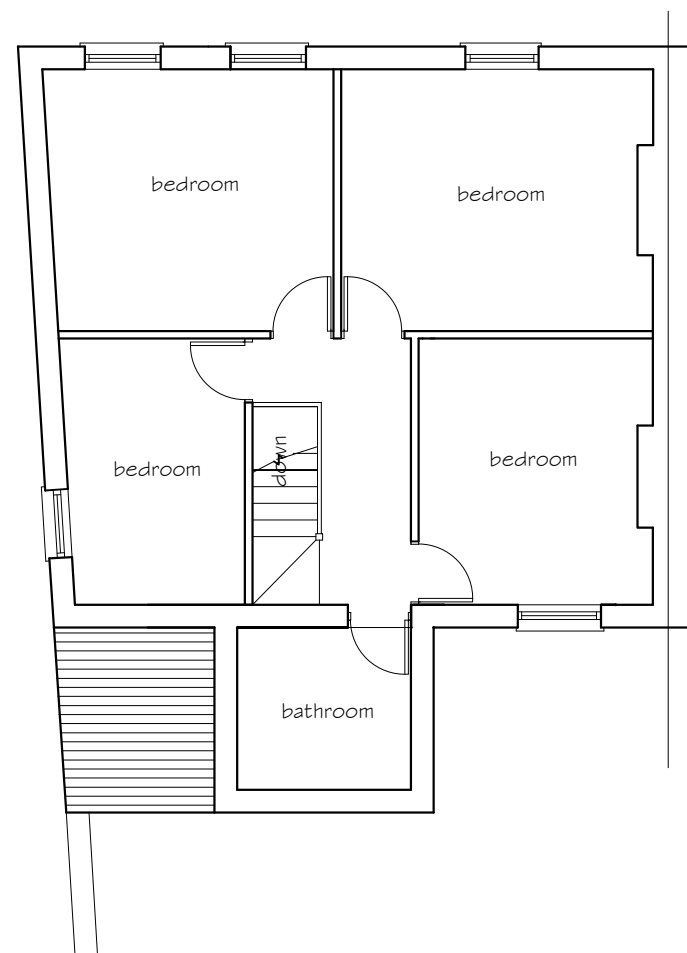

EXISTING FIRST FLOOR

Existing Materials & Finishes

Roof -concrete tile

Walls - rendered finish

White PVCu fascia, soffit and barge boards.

White PVCu rainwater goods

Windows,doors to comprise of
double glazed White PVCu units.

GENERAL NOTES

THE DESIGN AND CONSTRUCTION OF THE BUILDING WORKS
AND ALL SERVICES WILL BE CARRIED OUT TO SATISFY THE
REQUIREMENTS SET OUT IN LATEST STATUTORY BUILDING
REGULATIONS AND TO THE APPROVAL OF THE APPOINTED
BUILDING INSPECTOR

PETER JONES
TALBOT DESIGN SERVICES
mobile: 07817538014
email: jonespeter177@gmail.com

proposed first floor
bathroom extension
42 John Street, Port Talbot

existing elevations and
floor plans

drawing No
42JS - 02

date Feb 2021 scale 1:100