





PROPOSED FRONT ELEVATION

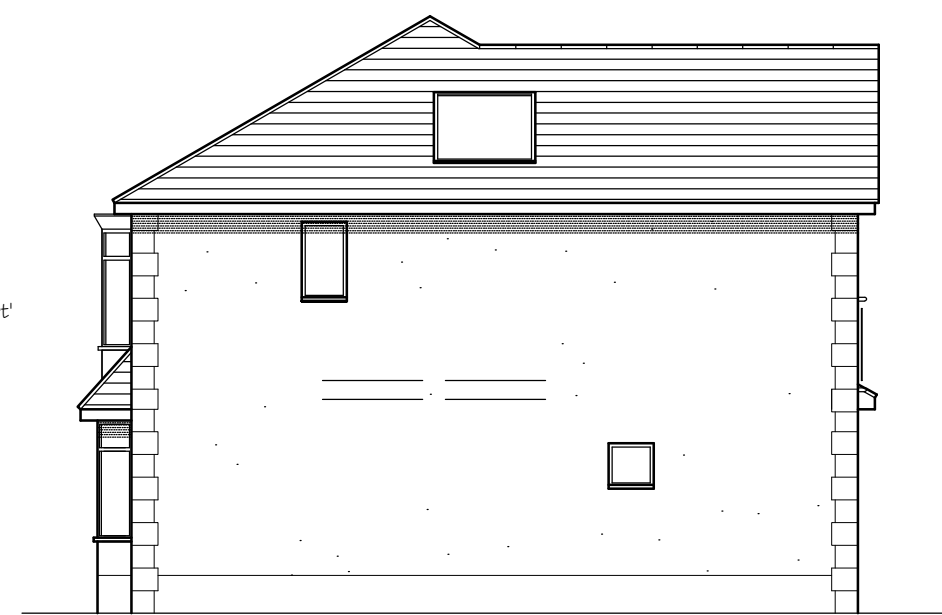


PROPOSED SIDE ELEVATION



PROPOSED REAR ELEVATION

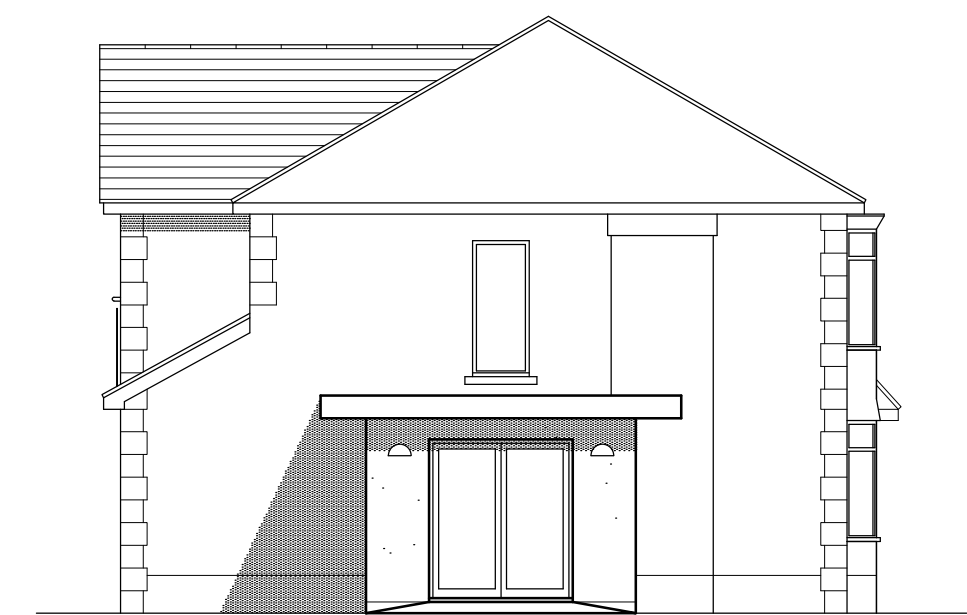


PROPOSED SIDE ELEVATION

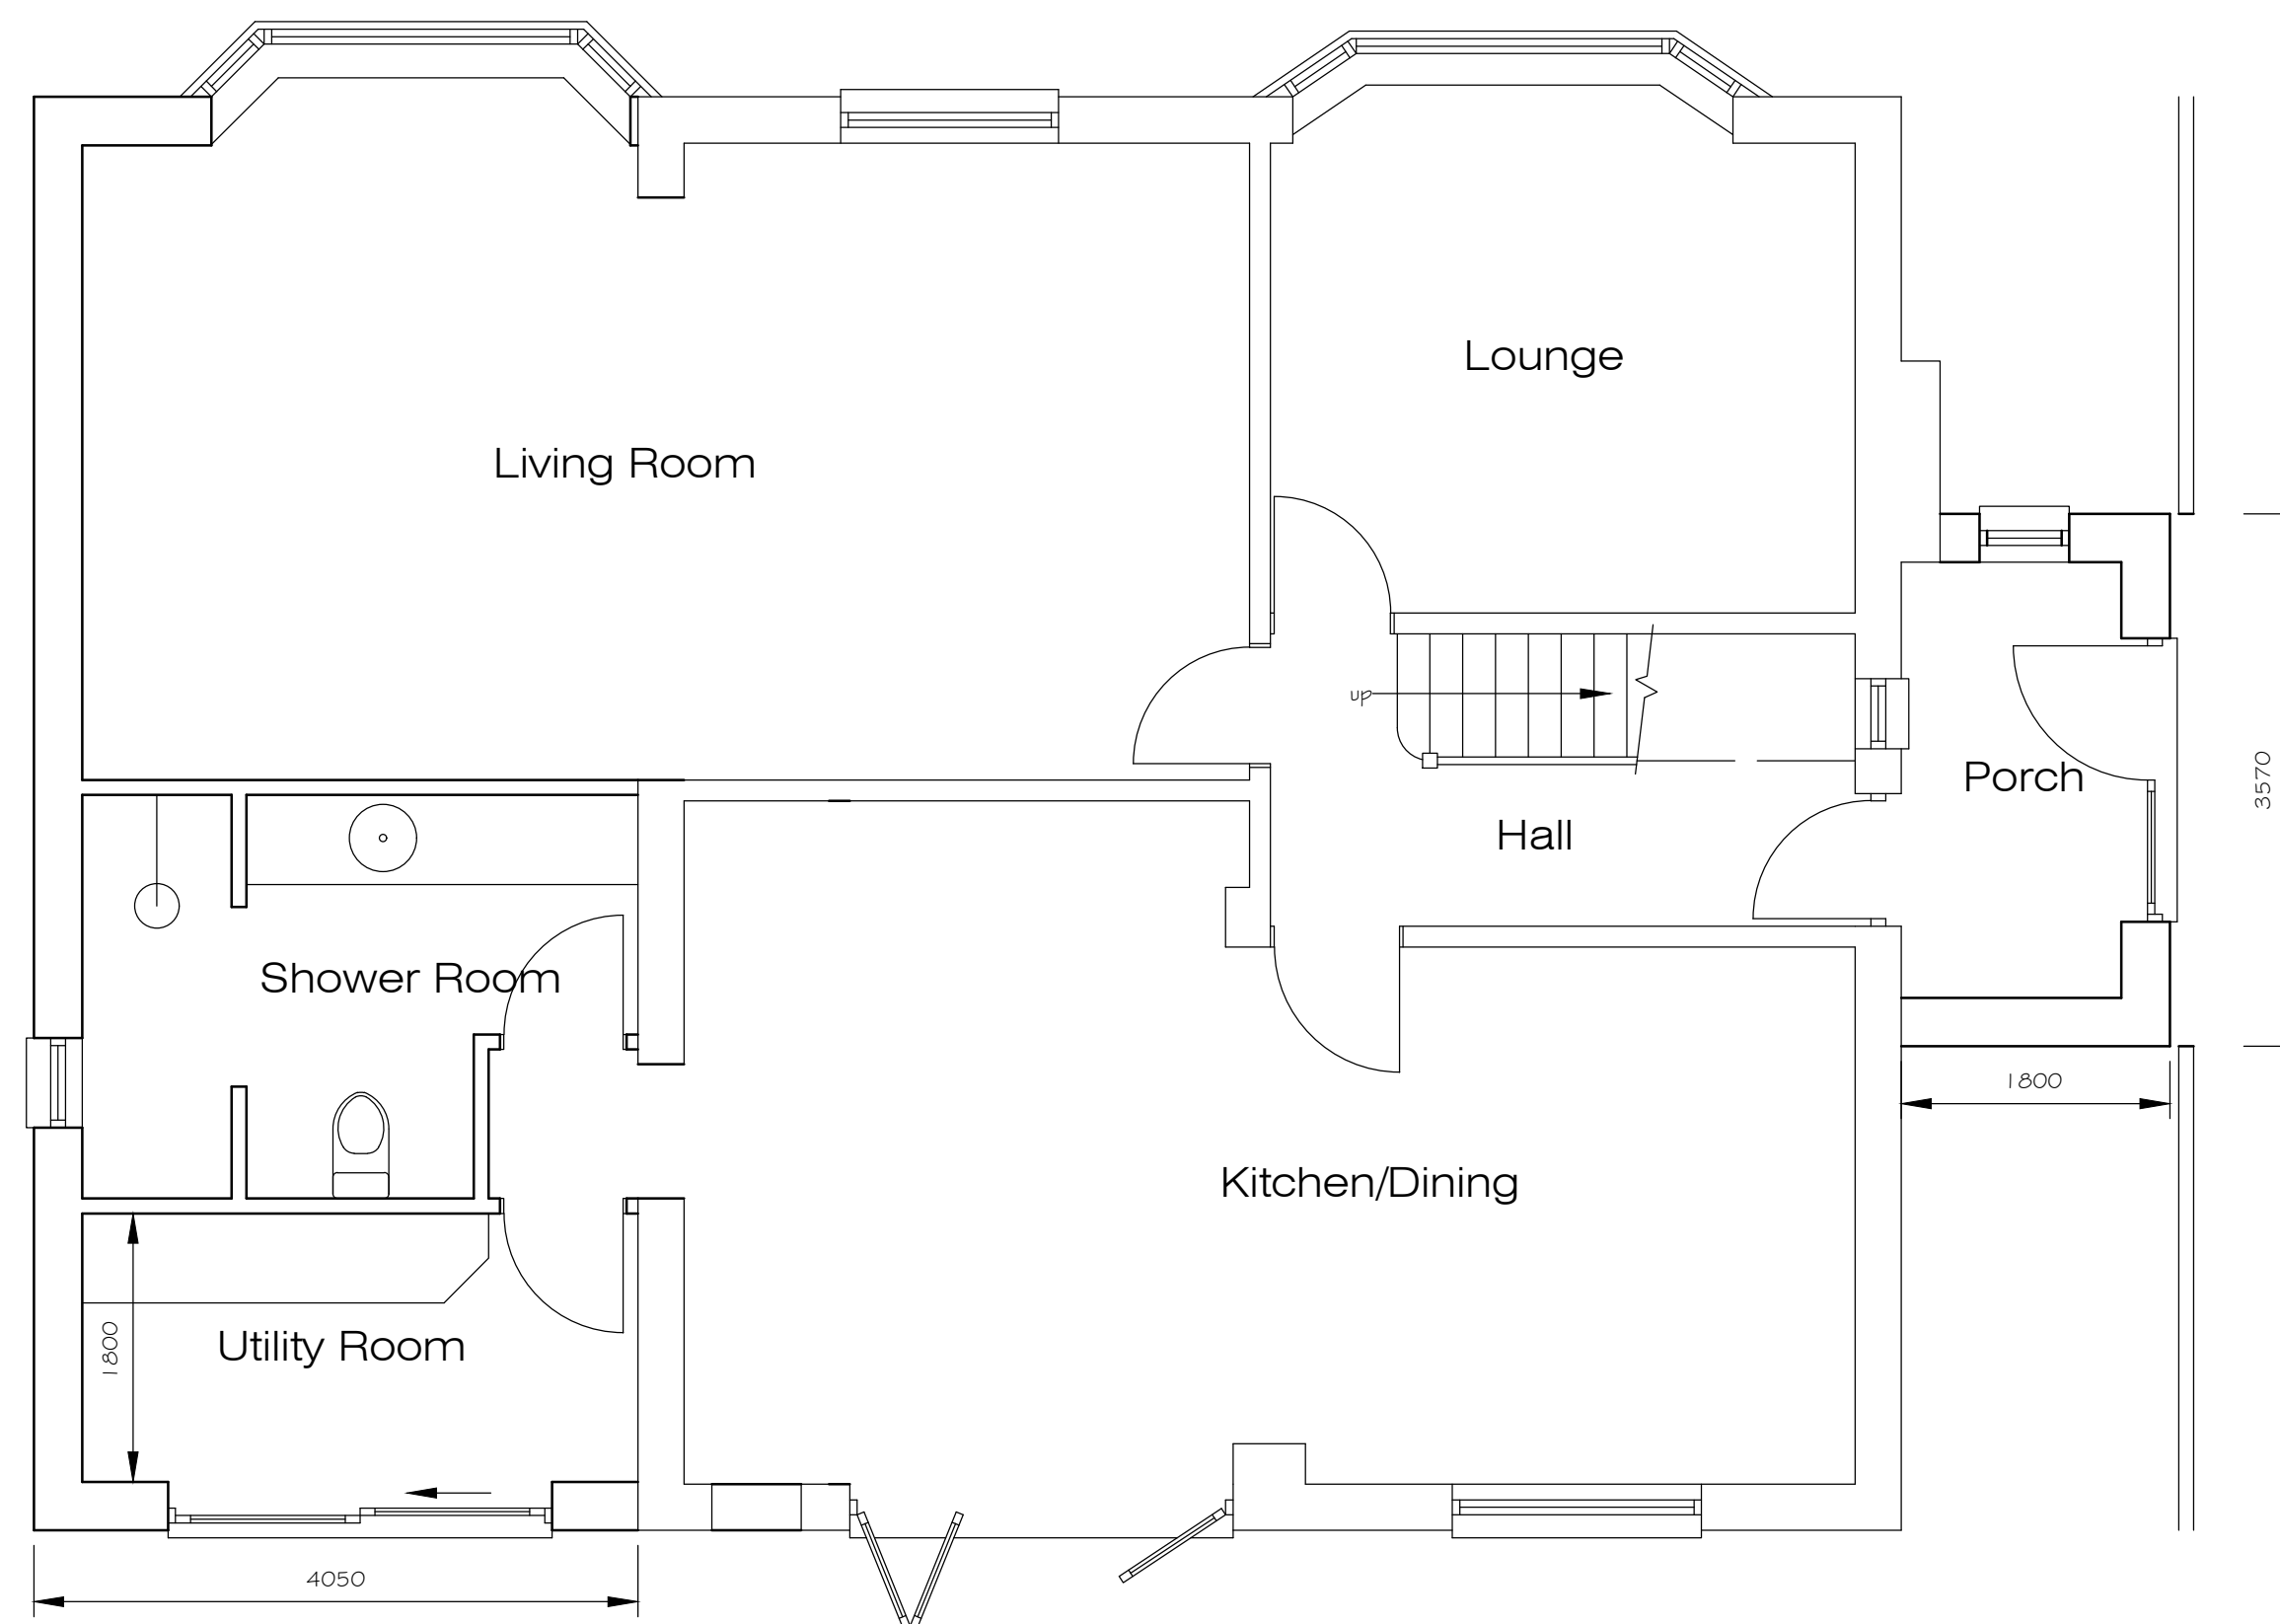

PROPOSED GROUND FLOOR PLAN



PROPOSED FIRST FLOOR PLAN

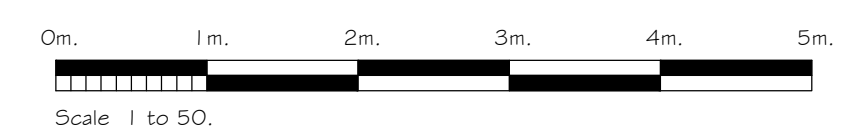

Architectural Design & Services
M.C.I.A.T.
38 De La Beche Road, Sketty,
Swansea, SA2 9AR.
Mobile: 07818 067467
e-mail: crescent3000@aol.com

Project
Proposed Extension at
51 Park Avenue, Glynneath,
SA11 5DR.

Description

PLANNING DRAWING

Scale 1/50 & 1/100 @ A1.	Date January 2021
Drawn	Checked

Drawing No. PH21/7/2
