


Proposed Rear Elevation

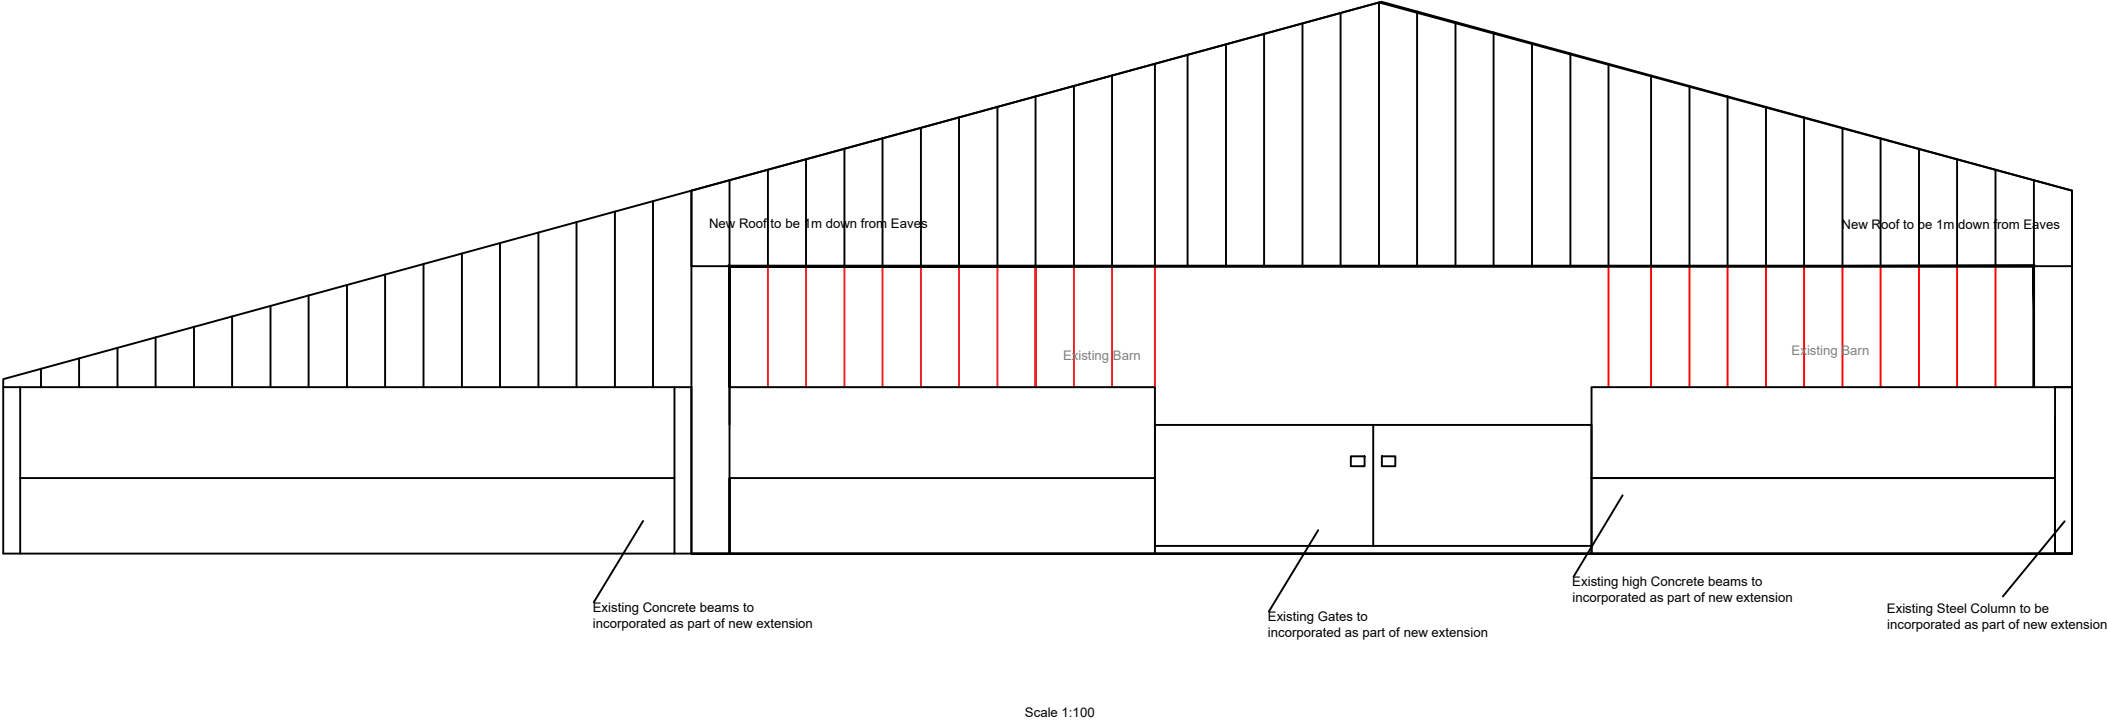

DO NOT SCALE THIS DRAWING

Revisions	

Project Tyn Y Cwm Farm	Project No 1001	Drawing No 108	Revision	Client Mr Hopkins
Drawing Description Proposed Rear Elevation	Drawn By MGA	Scale 1:100 @ A4	Date Feb 2021	