



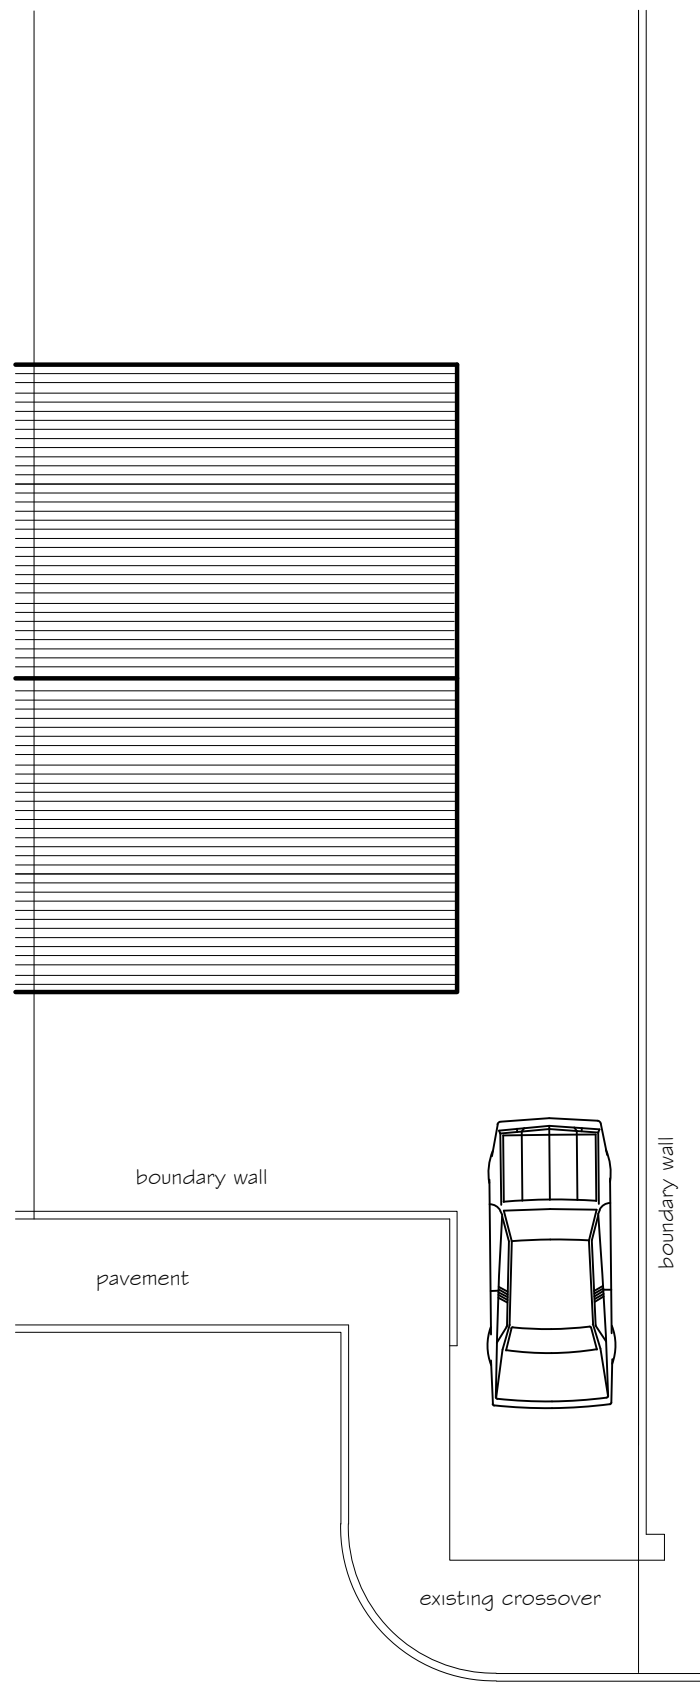

Existing Roof Plan

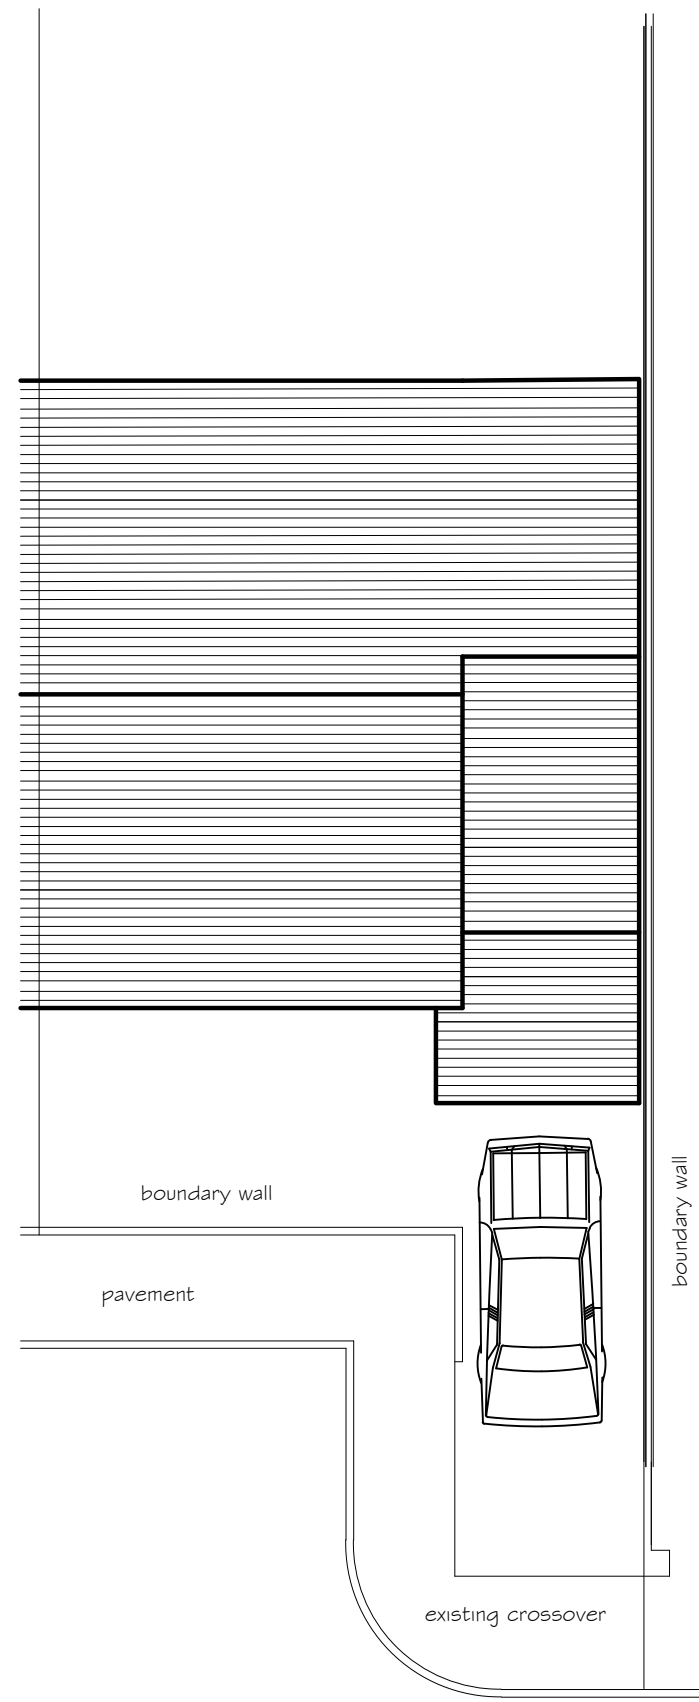

Proposed Roof Plan

proposed two storey extension 19 Wildbrook, Taibach	
proposed roof plans	
drawing No	19 WB - 03
date	February 2021
scale	1:100