


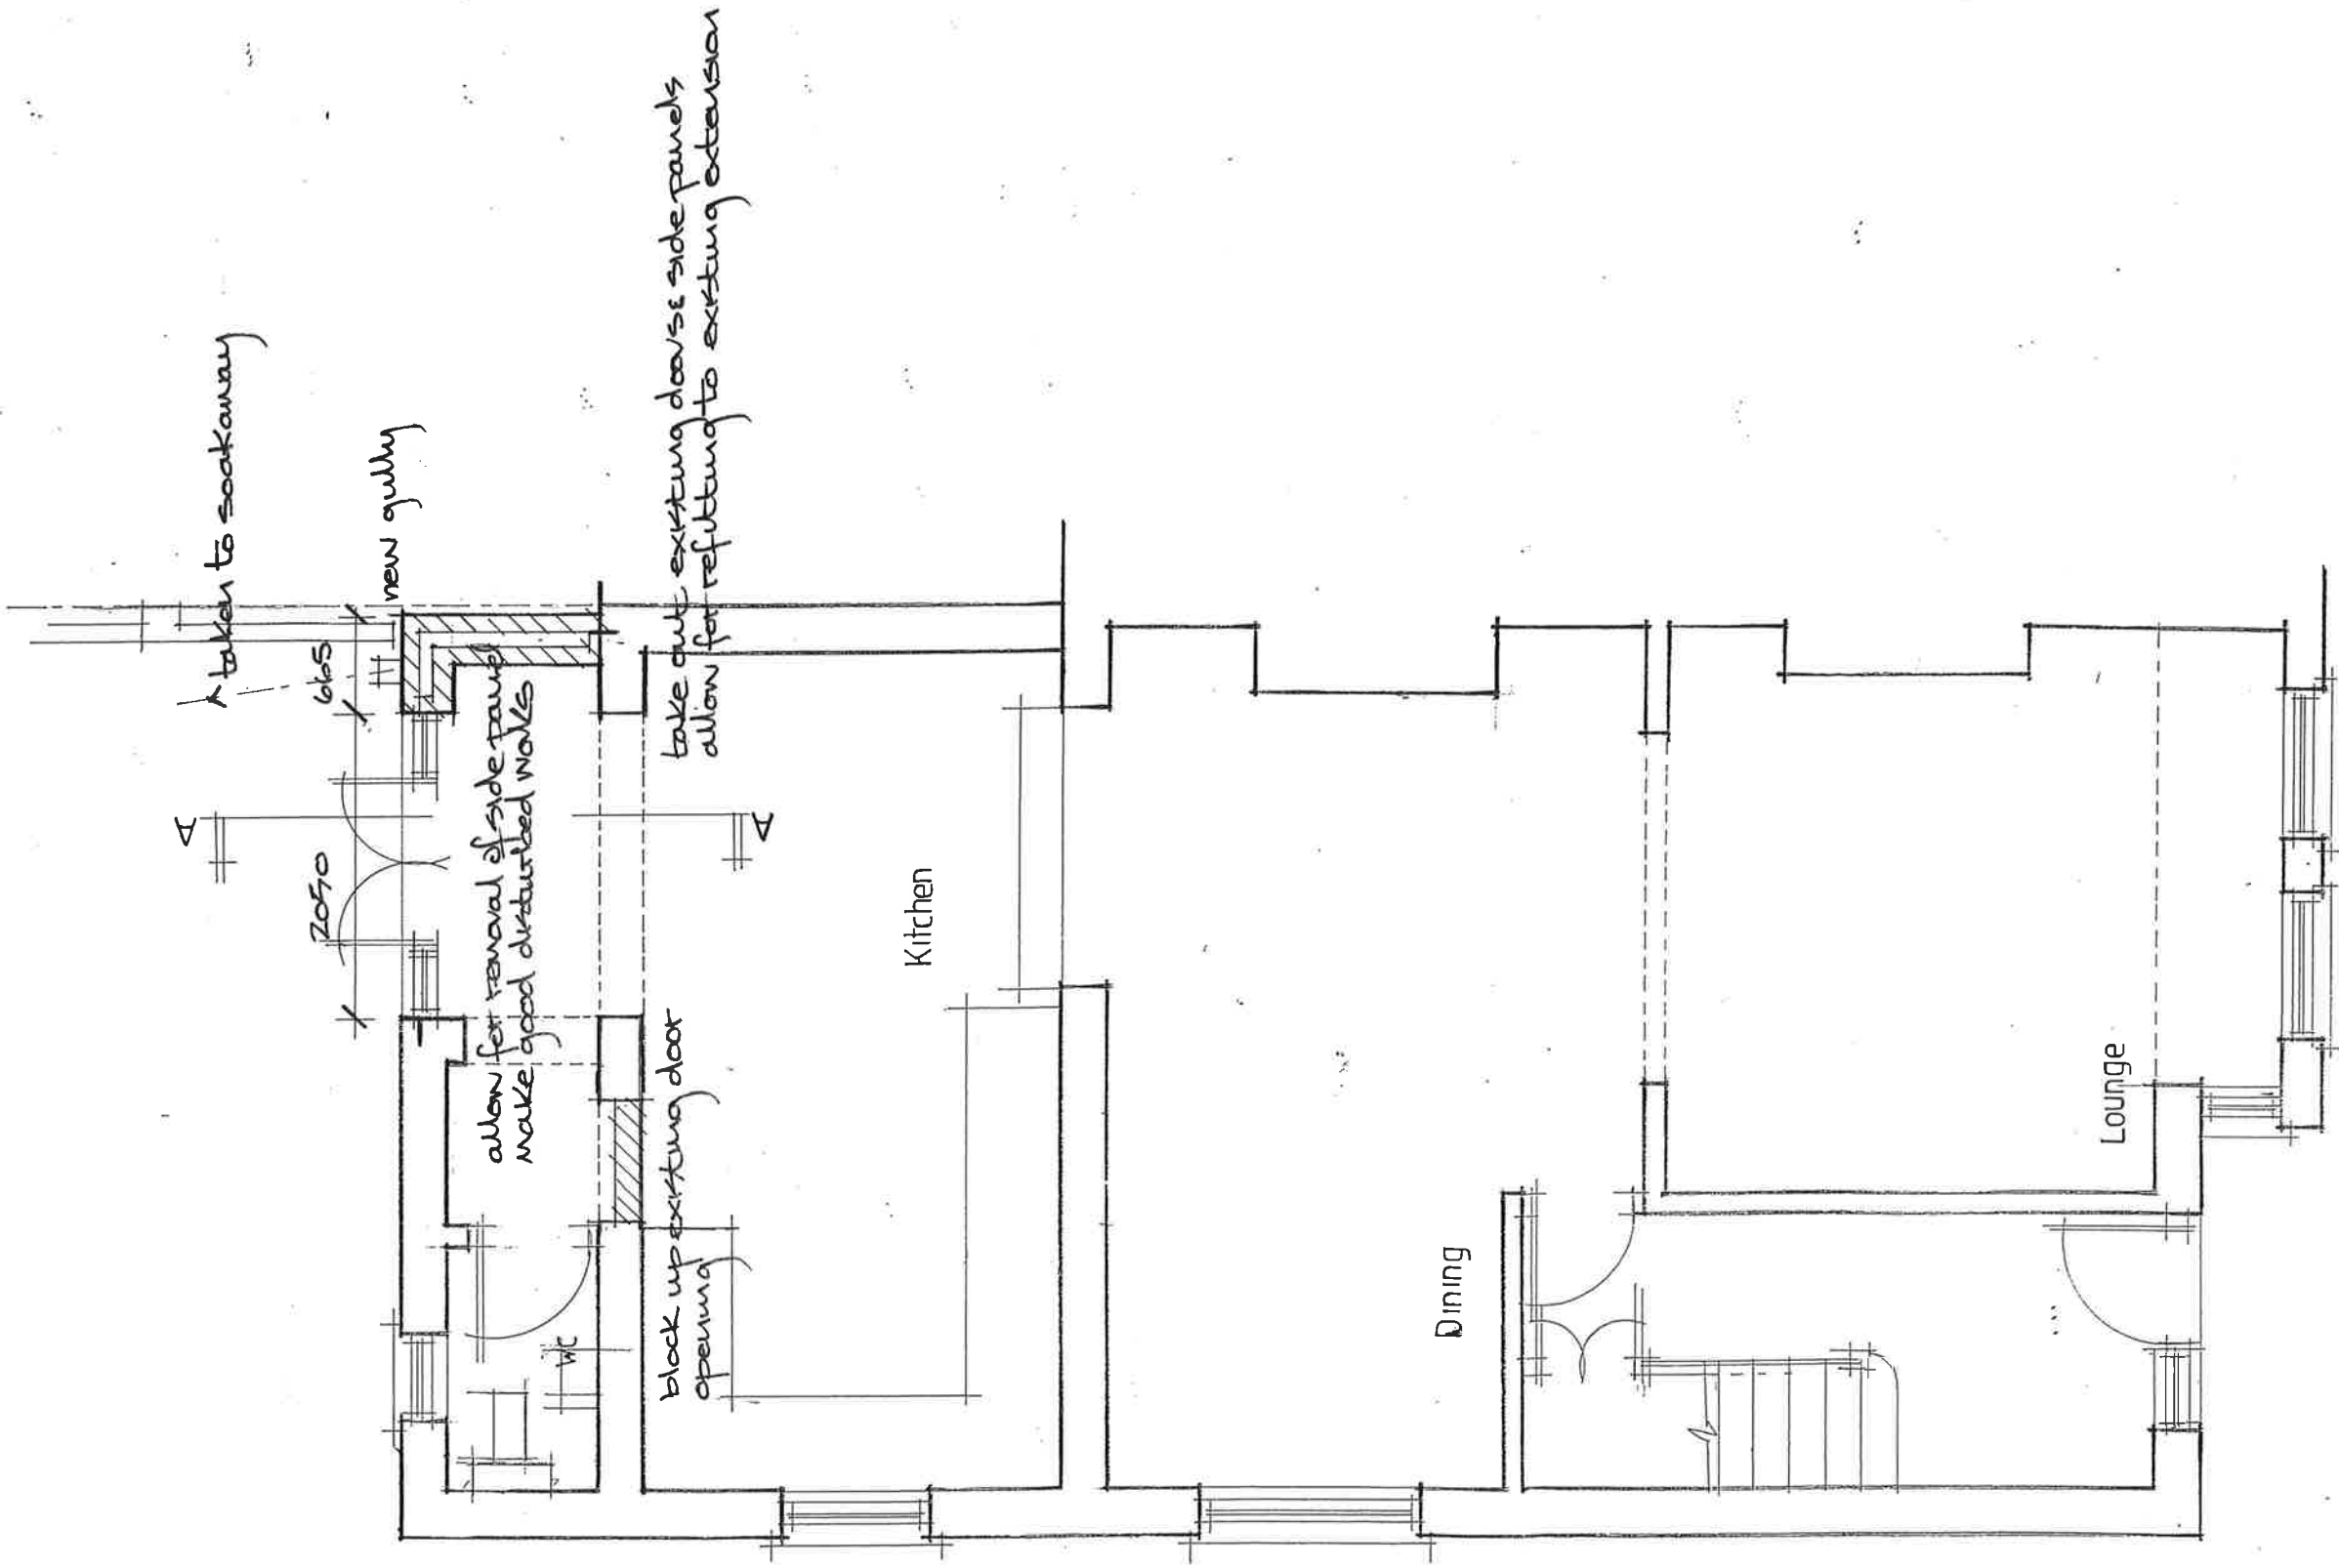

GROUND FLOOR PLAN

Fine Line		Client	Mr A Lambert	
Architectural Services Ltd.		Project	111 Victoria Road, Port Talbot.	
30 Pond Mawr Garth Maesteg Bridgend CF34 0SX		Drawing Title	Proposed Ground Floor Plan.	
Tel: 01656 732042 Fax: 01656 810318 Email: fnline248@gmail.com		Date	February 2021	Drawing No. 111VictoriaRoad/WD/03