


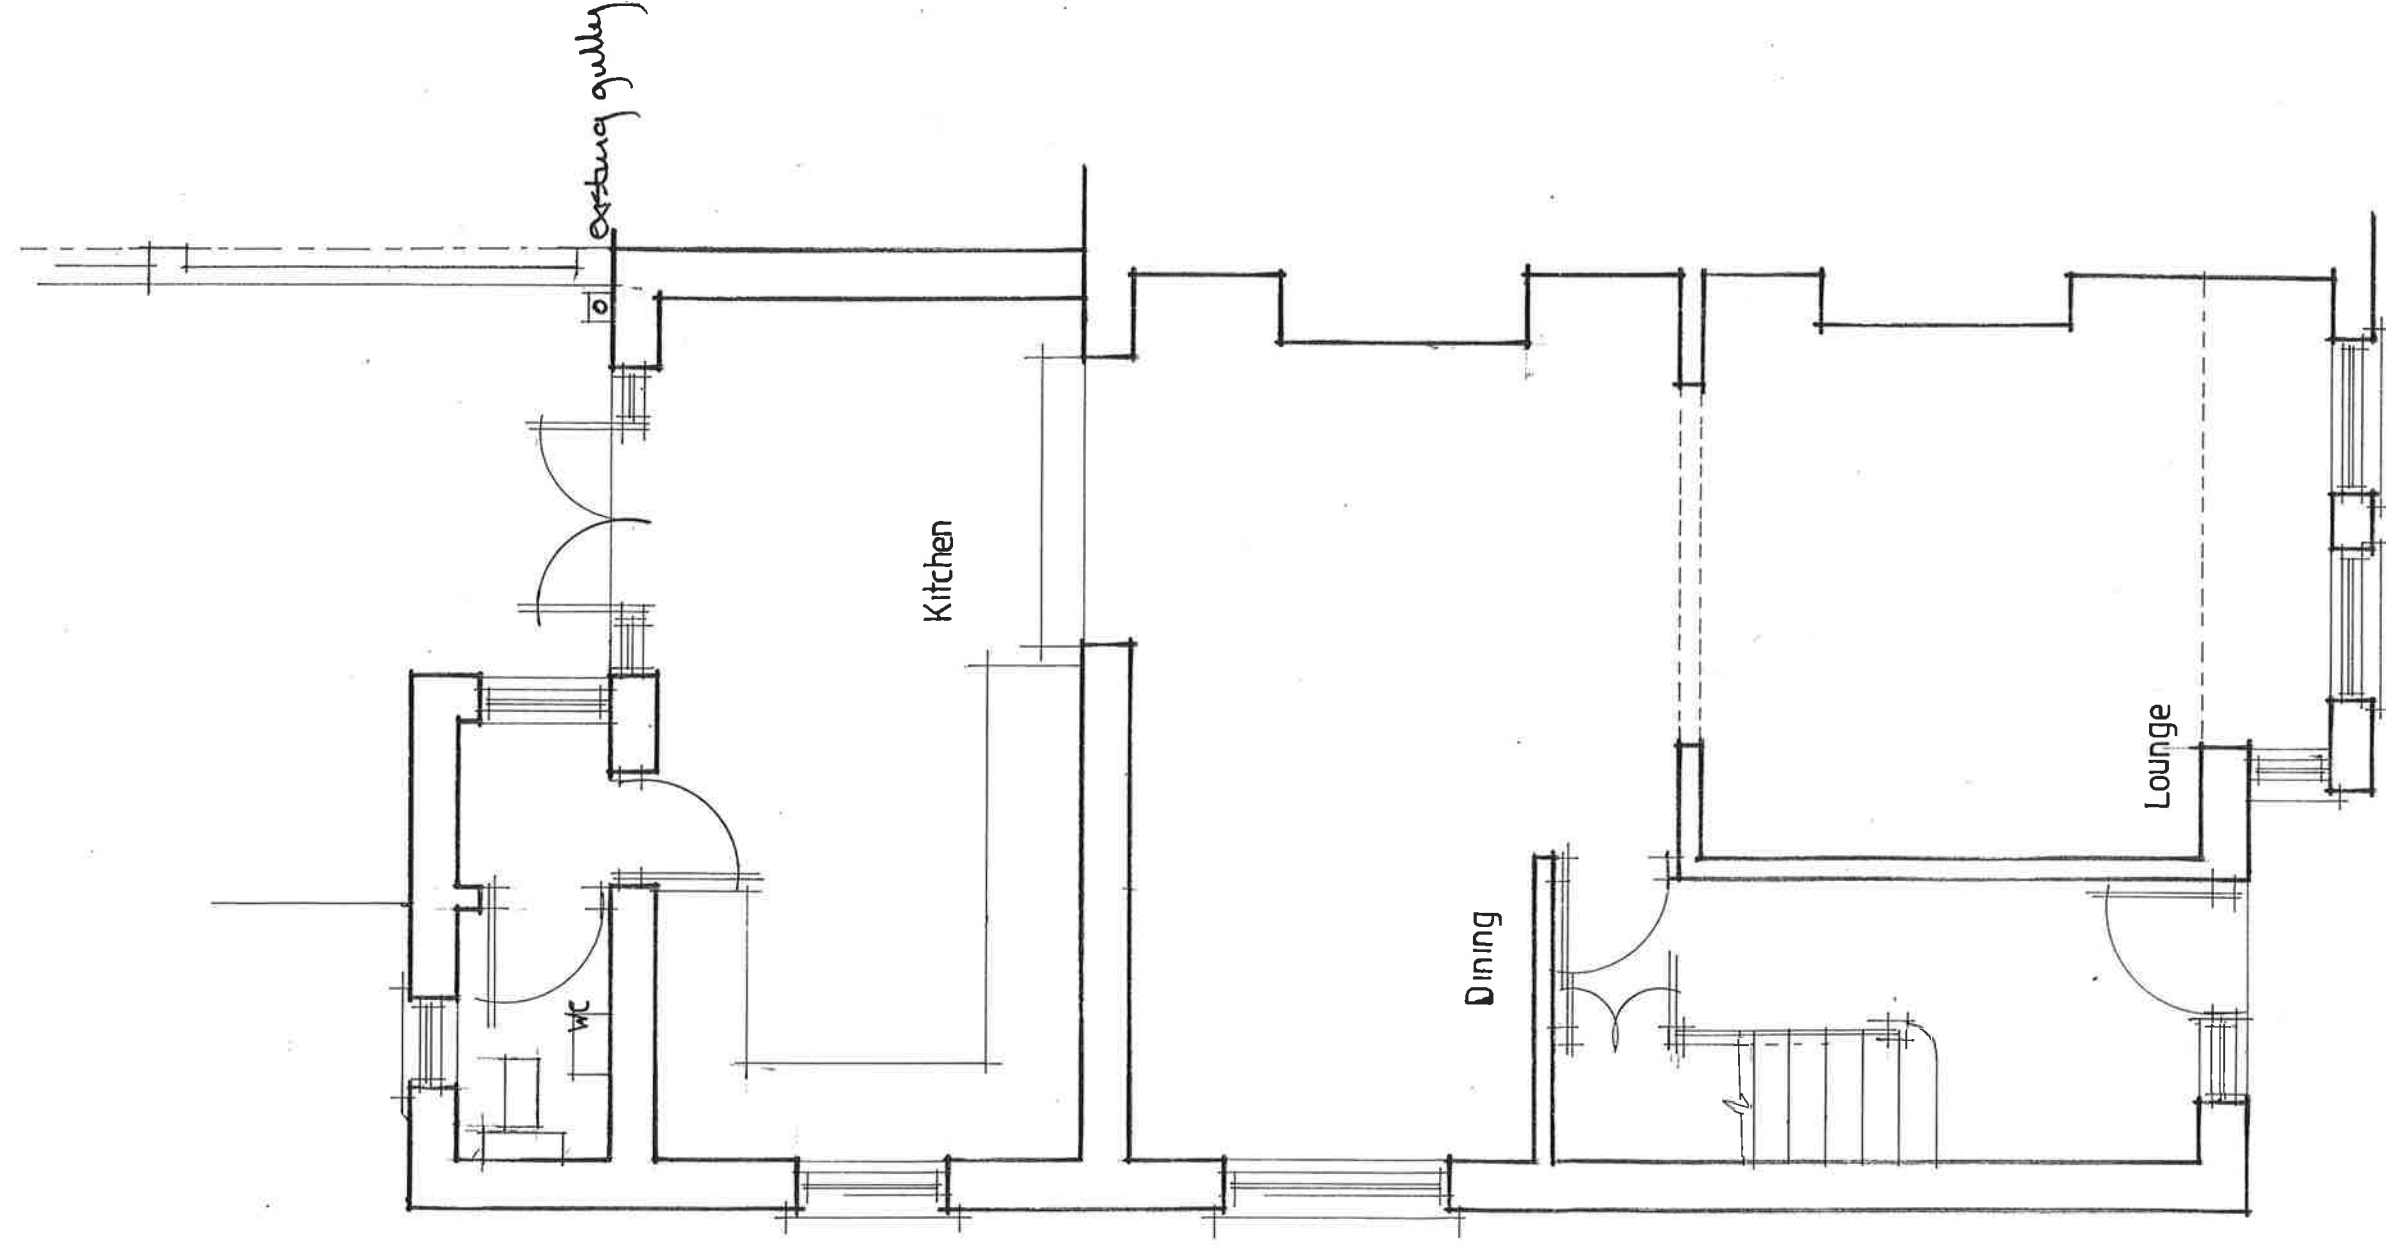

GROUND FLOOR PLAN

Fine Line Architectural Services Ltd.		<i>Client</i> Mr A Lambert	
30 Pond Mawr Garth Maesteg Bridgend CF34 0SX Tel: 01656 732042 Fax: 01656 810318 Email: fine248@googlemail.com		<i>Project</i> 111 Victoria Road, Port Talbot.	
		<i>Drawing Title</i> Existing Ground Floor Plan.	
		<i>Date</i> February 2021	<i>Scale</i> 1:50.
		<i>Drawing No.</i> 111VictoriaRoad/WD/01	