


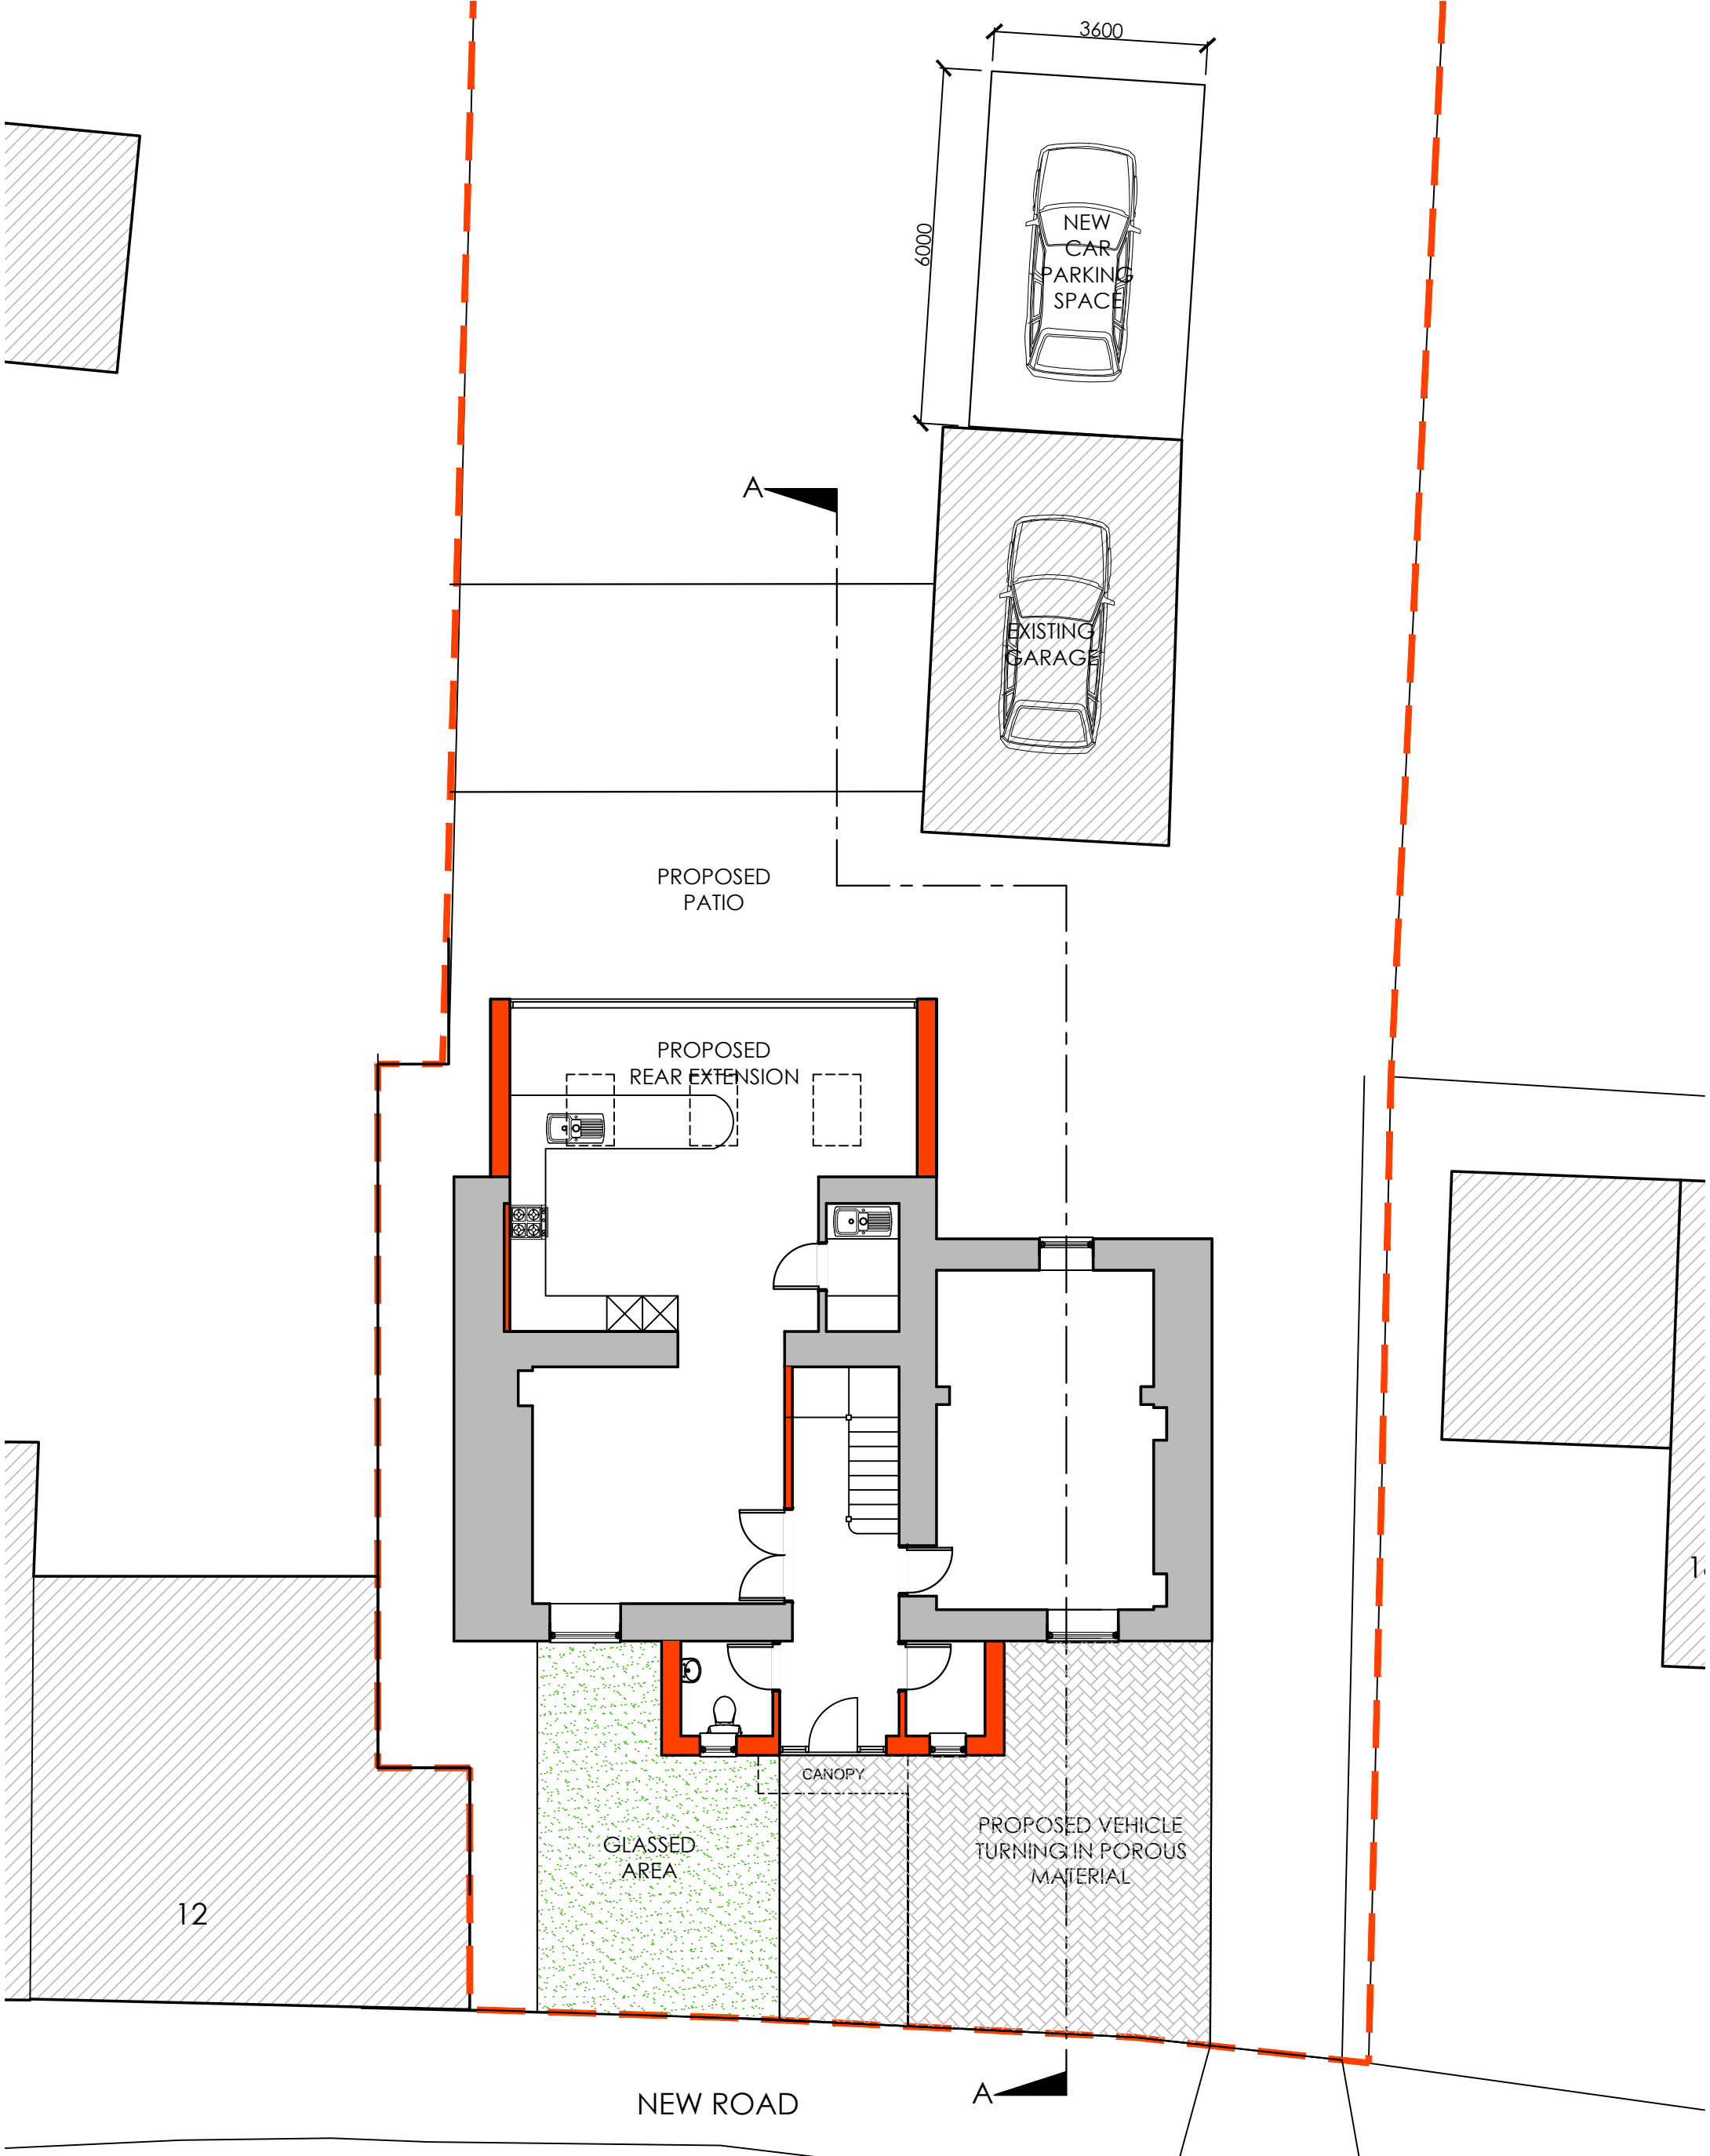



Creation Design
Creation Design - Wales
Tel: 01495 616277 / 07508890294
www.creationdesign-wales.com
E-mail: info@creationdesign-wales.com

PROPOSED HOUSE EXTENSION
14 NEW ROAD
YNYSMEUDWY
PONTARDAWE
SA8 4PJ

PROPOSED SITE PLAN

DATE: September 2020	DRAWN BY: P.P.
SCALE(S): 1:100 @ A3	DRAWING NO: 20-075/P/11
	REV: D