


GENERAL NOTES


THE DESIGN AND CONSTRUCTION OF THE BUILDING WORKS AND ALL SERVICES WILL BE CARRIED OUT TO SATISFY THE REQUIREMENTS SET OUT IN LATEST STATUTORY BUILDING REGULATIONS AND TO THE APPROVAL OF THE APPOINTED BUILDING INSPECTOR

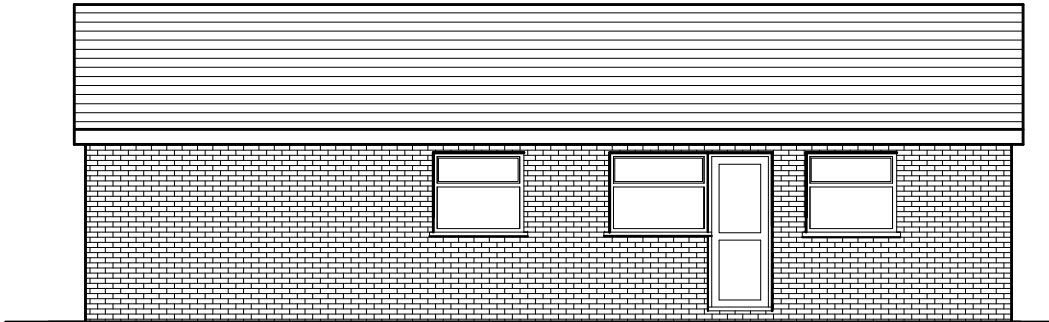


Existing Front Elevation




Existing LH Side Elevation

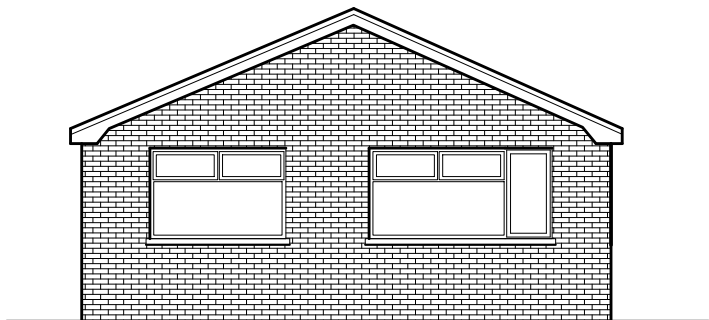

Existing Rear Elevation

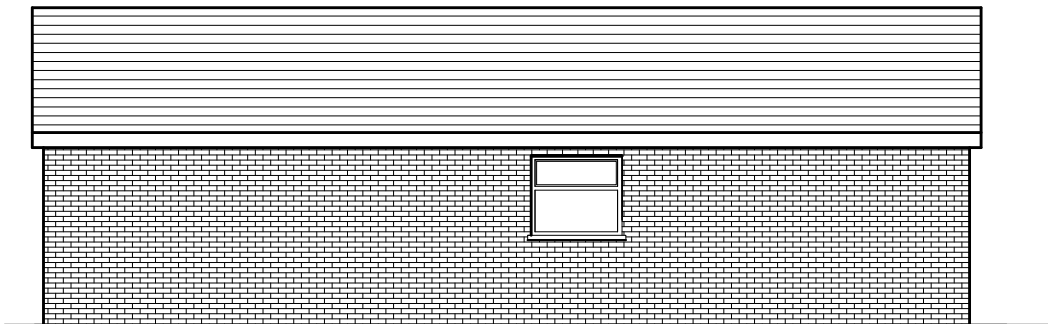

Existing RH Side Elevation

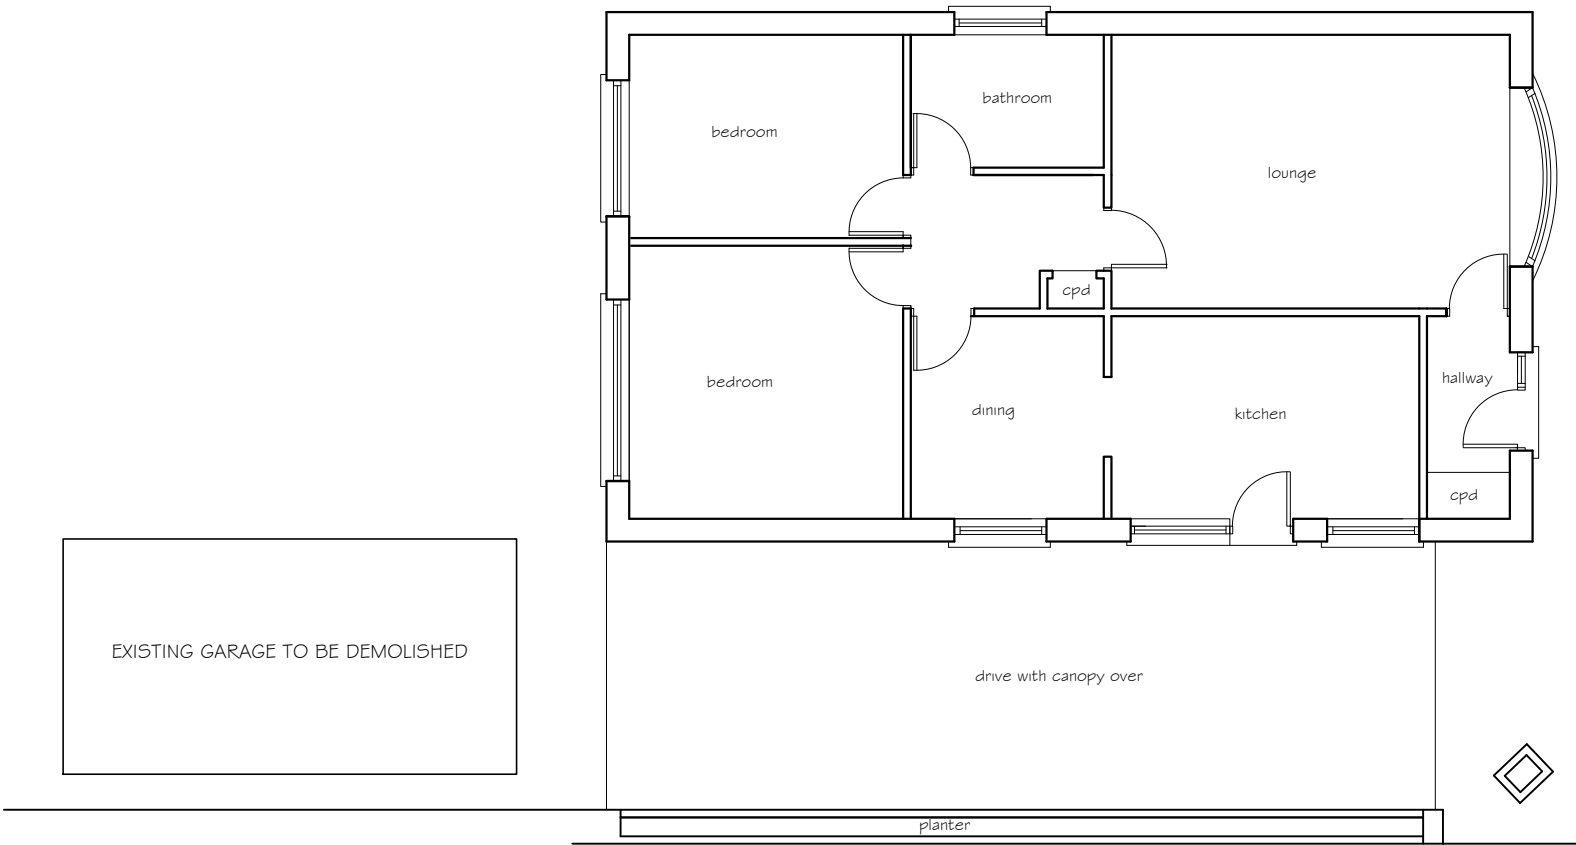

Existing Floor Plan

Existing Materials & Finishes

Walls - facing brick with rendered panels

Windows & doors
double glazed white PVCu units.

Roof plain concrete tiles

white PVCu fascia, soffit and barge boards.
white PVCu rainwater goods

project title
proposed side extension
83 Delffordd
Rhos, Neath NPT

drawing title
Existing Elevations

drawing No
83 D - 01

date February 2021 scale 1:100