


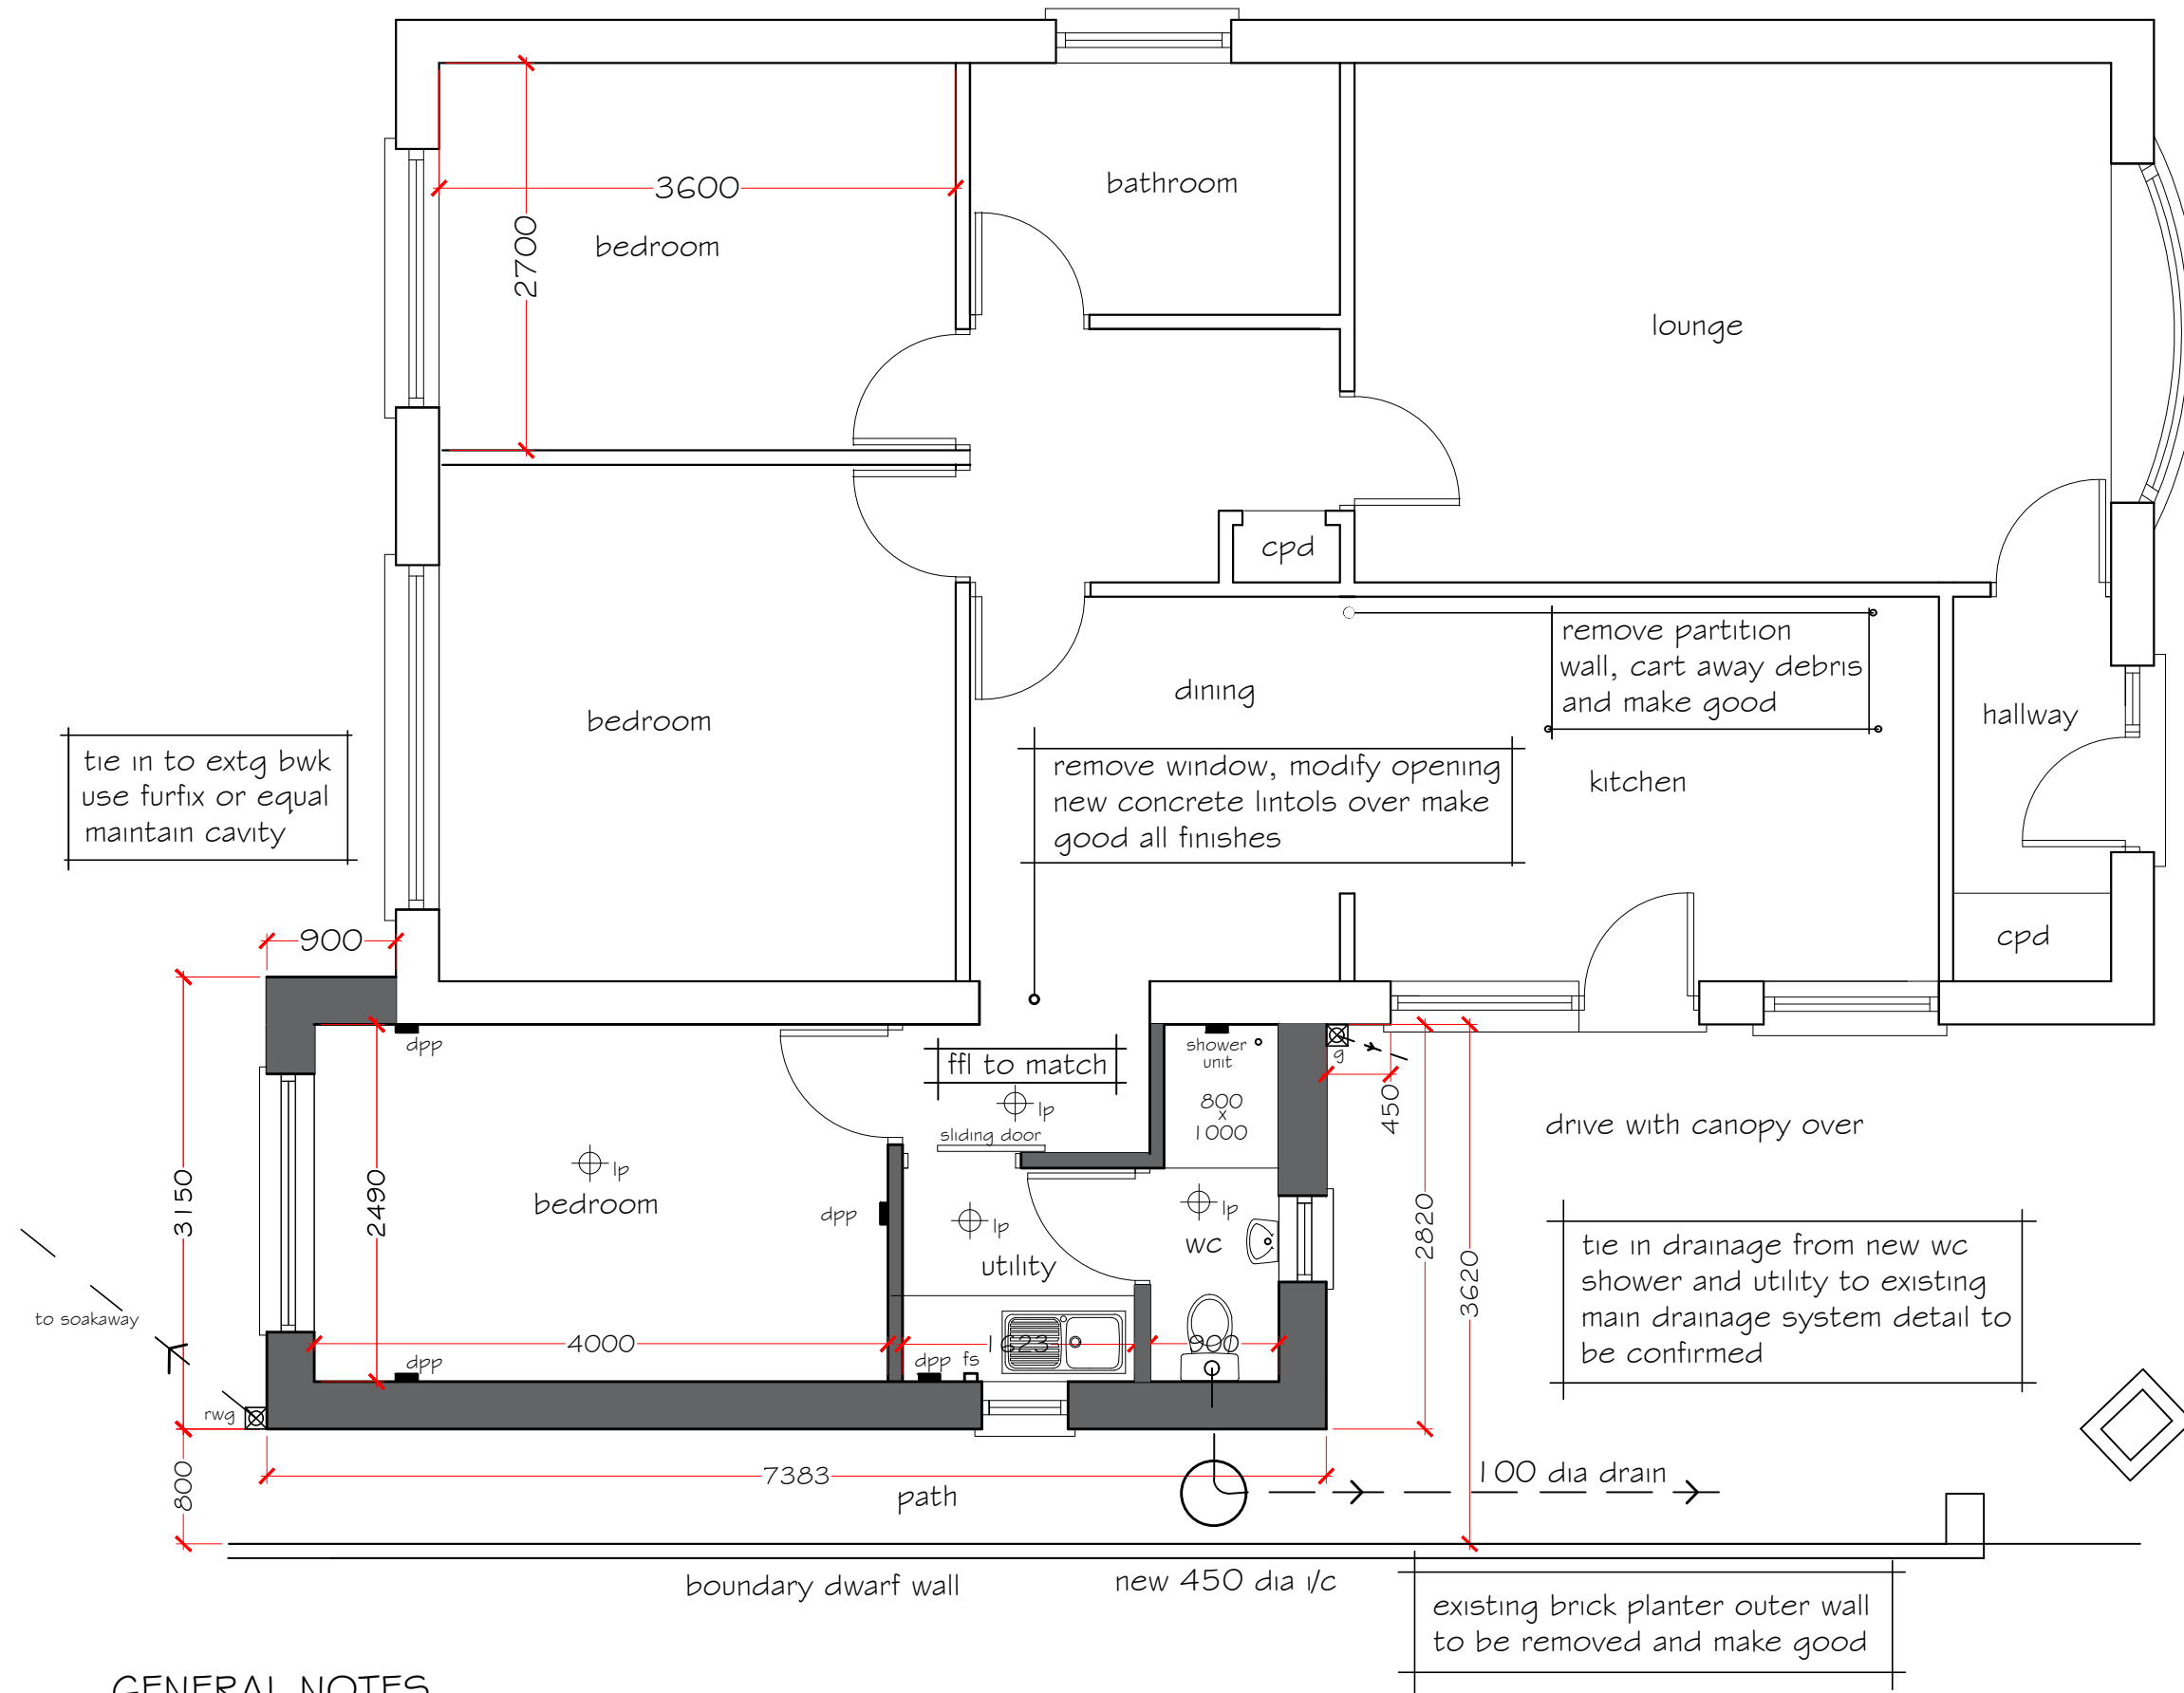

GENERAL NOTES

THE DESIGN AND CONSTRUCTION OF THE BUILDING WORKS
AND ALL SERVICES WILL BE CARRIED OUT TO SATISFY THE
REQUIREMENTS SET OUT IN LATEST STATUTORY BUILDING
REGULATIONS AND TO THE APPROVAL OF THE APPOINTED
BUILDING INSPECTOR

project title
proposed side extension
83 Delffordd
Rhos, Neath NPT

drawing title
proposed floor plan

drawing No
83 D - 03

date
January 2021

scale
1:50