


THIS IS A C.A.D. PRODUCED DRAWING AND SHOULD NOT BE AMENDED BY HAND.

NOTES


1 All dimensions in millimetres unless otherwise stated.

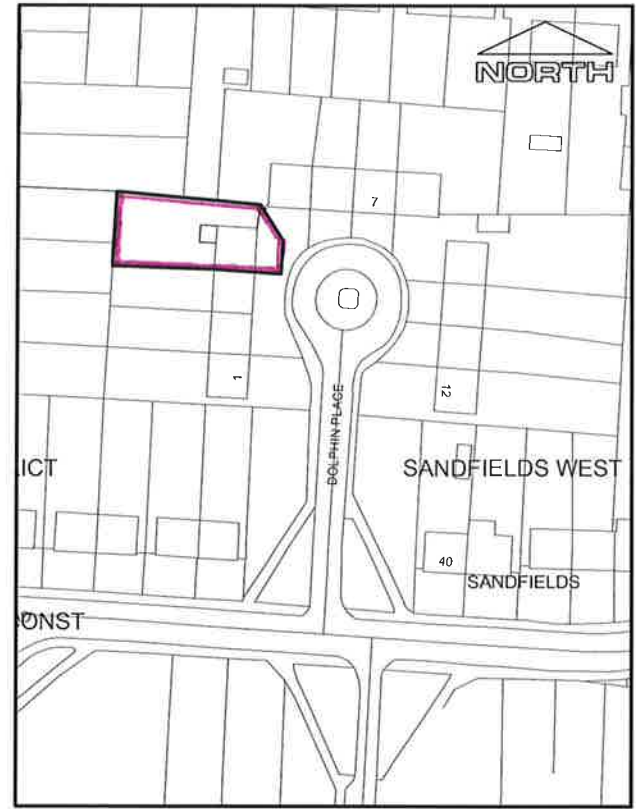

Site Location Plan - 1:1250



Site Plan - 1:500

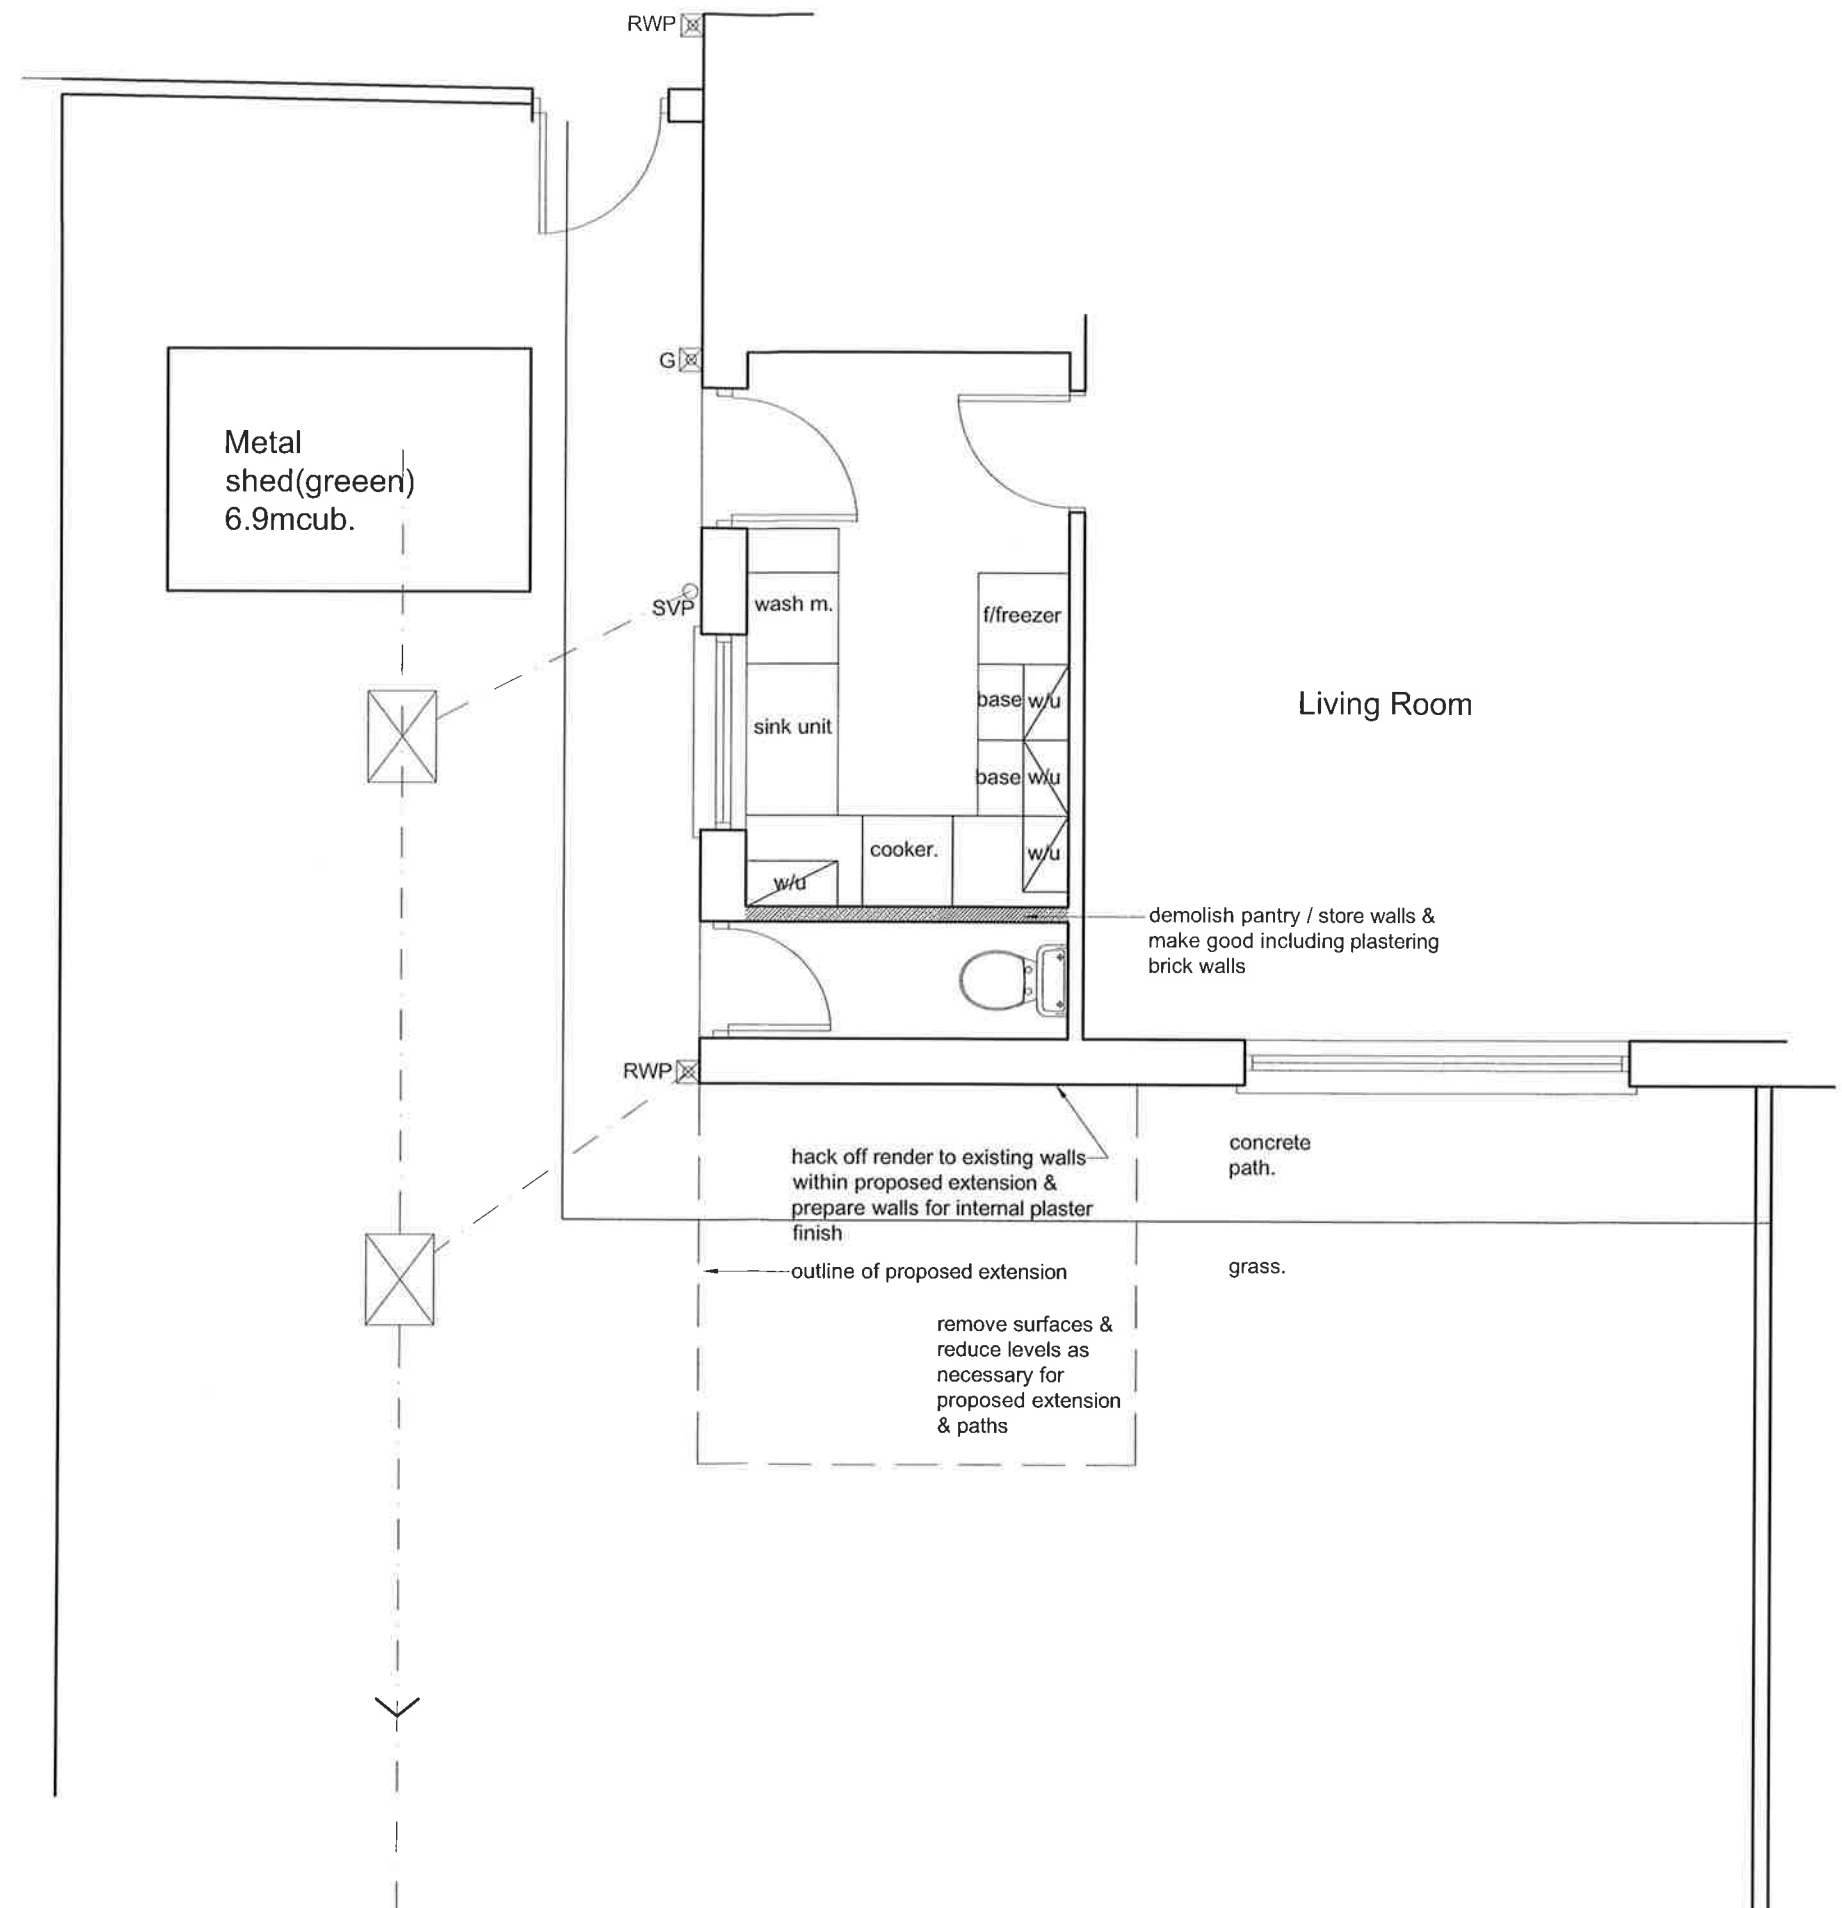

Existing Plan - 1:50

Rev	Details	Dr	Date
 Neath Port Talbot Castell-nedd Port Talbot County Borough Council Cyngor Bwrdeistref Sirol			
Neath Port Talbot Castell-nedd Port Talbot County Borough Council Cyngor Bwrdeistref Sirol GRANTS AGENCY Social Services, Health and Housing Housing Renewal and Adaptations Service Civic Centre Port Talbot SA13 1PJ			
Project 4 Dolphin Place Sandfields Port Talbot Shower Room Extension Existing Plan			
Drawn	SFC	Checked	Approved
Date	03.02.20	Date	Date
Scales	As shown		
Drawing No.	DFG4942/01		