
 


STATUTORY STATUS	
LISTED	YES - GRADE II
CONSERVATION	YES

NOTE
This drawing has been prepared from historical information that cannot be guaranteed accurate. Responsibility is not accepted for errors made by others in scaling from this drawing. All construction information should be taken from figured dimensions only. All dimensions should be checked on site prior to the manufacture of any components.

HATCHING	
	New Partition wall
	Existing Partition wall
	New Partition wall
	New Partition wall
	Structural wall
	Area not in scope

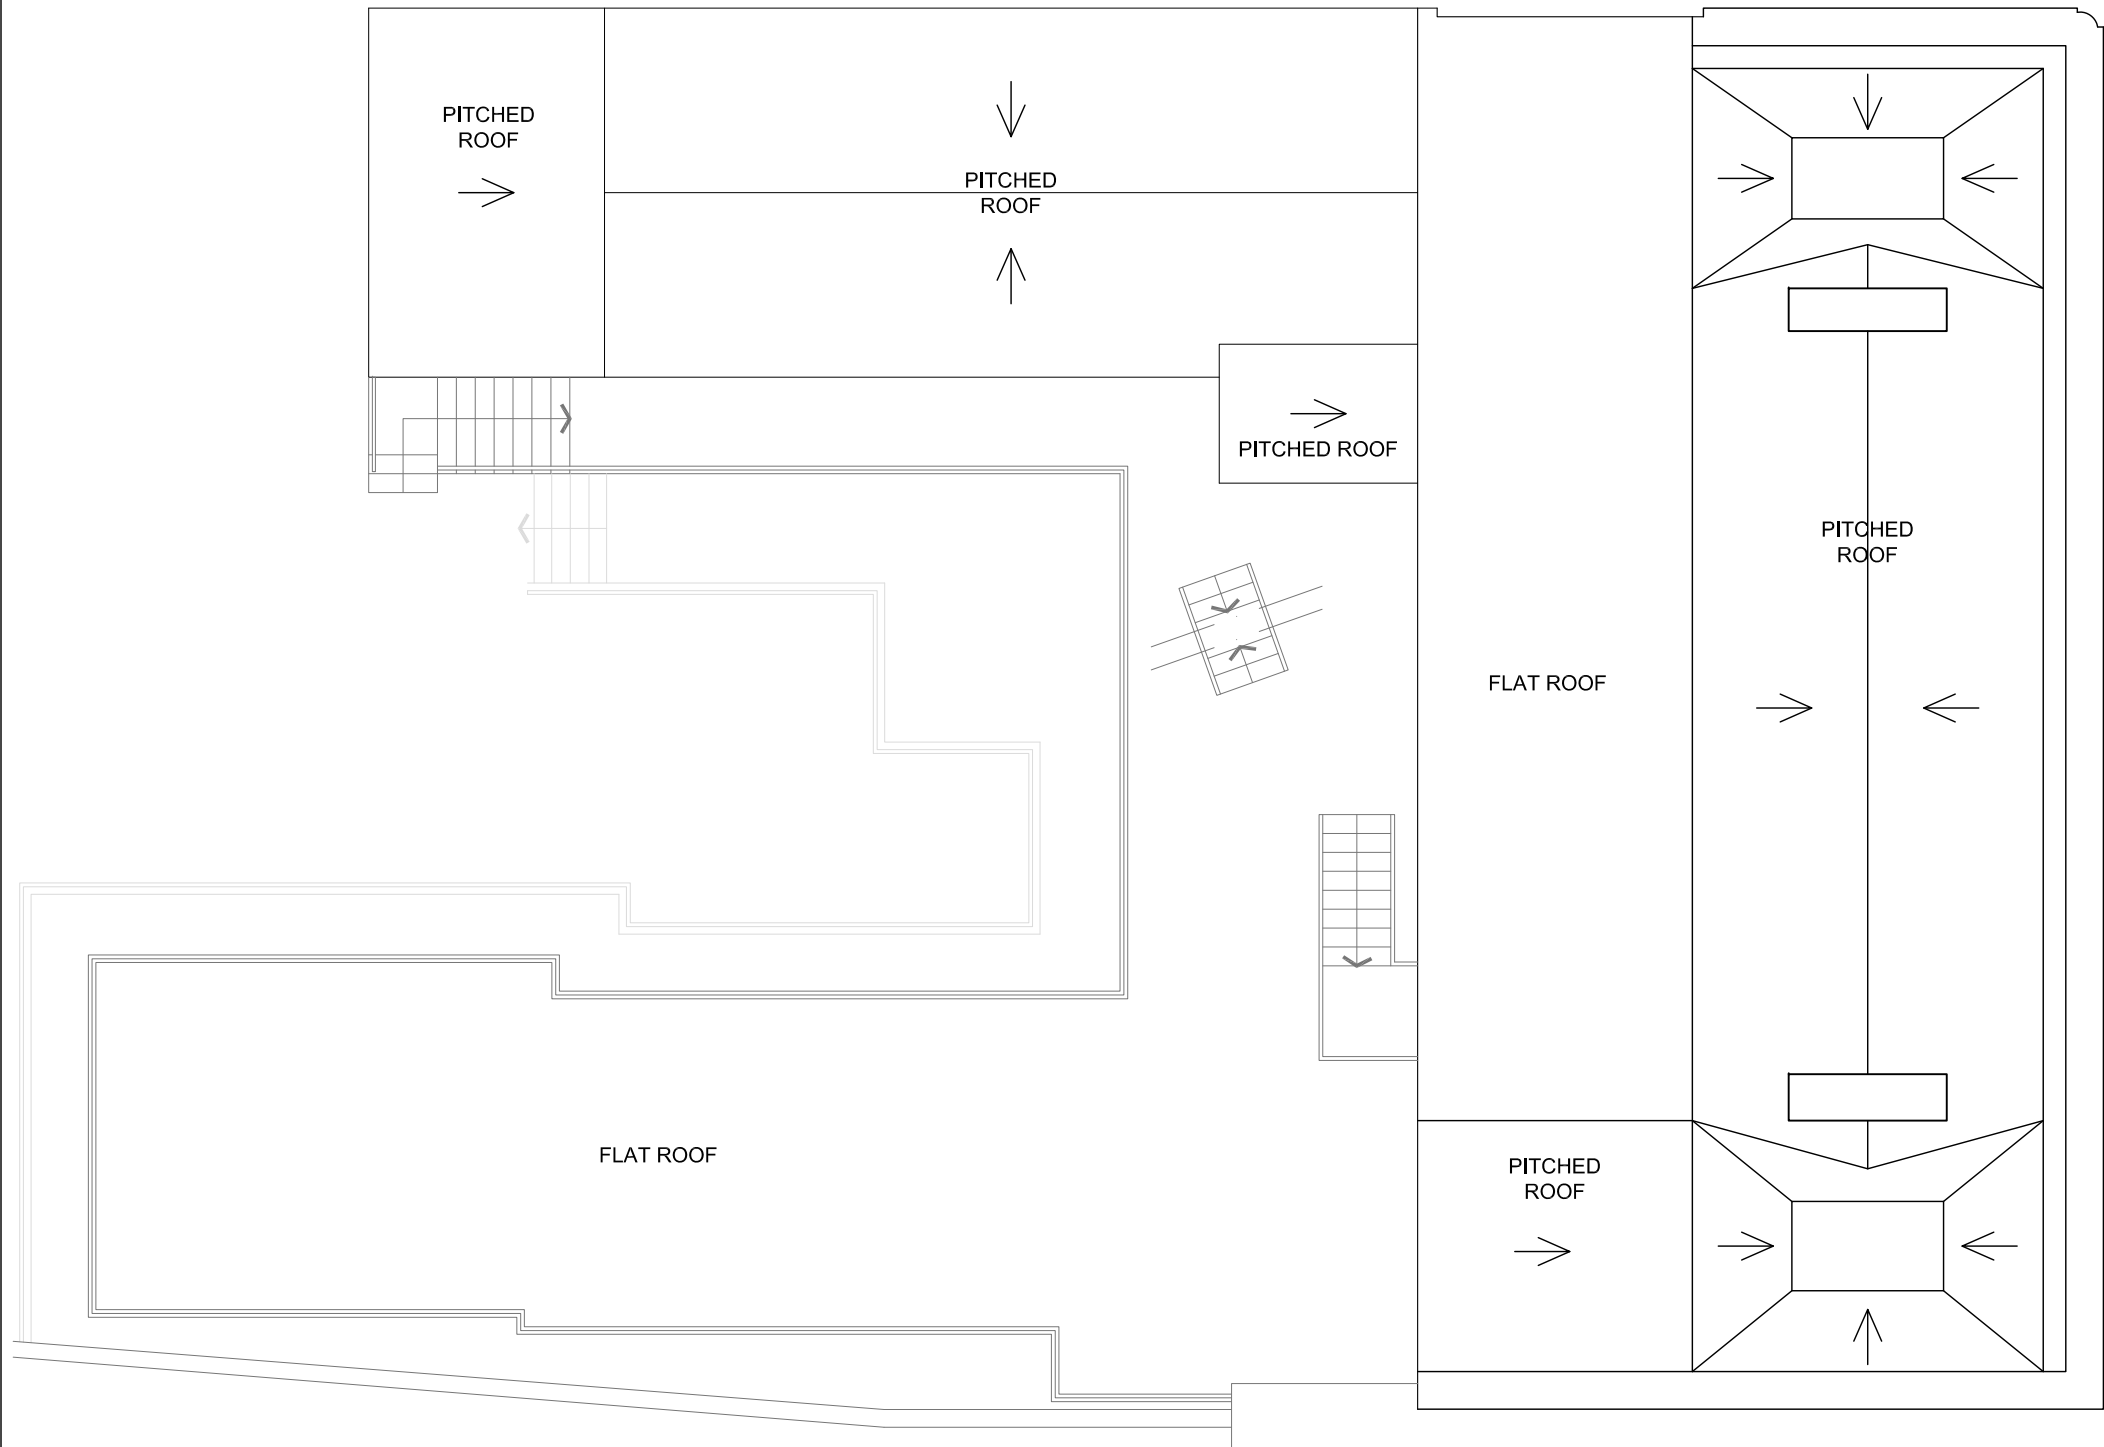

PLANNING

 ISG Boleyn House, St Augustines Business Park, Whitstable, Kent CT5 2QJ			
Project NEATH 9 THE PARADE NEATH WEST GLAMORGAN, SA11 1RE PIM No.			
			
Drawing Title ROOF PLAN AS EXISTING ASSET REPLACEMENT 2019			
Branch Sort Code	Branch ID	Supplier Project No	
		BY105186	
Scale 1:100@A3	Drawn PC	Checked	Date 24/02/2021
Drg.No BY105186_205			Revision
Architectural Practice: ISG Design			