



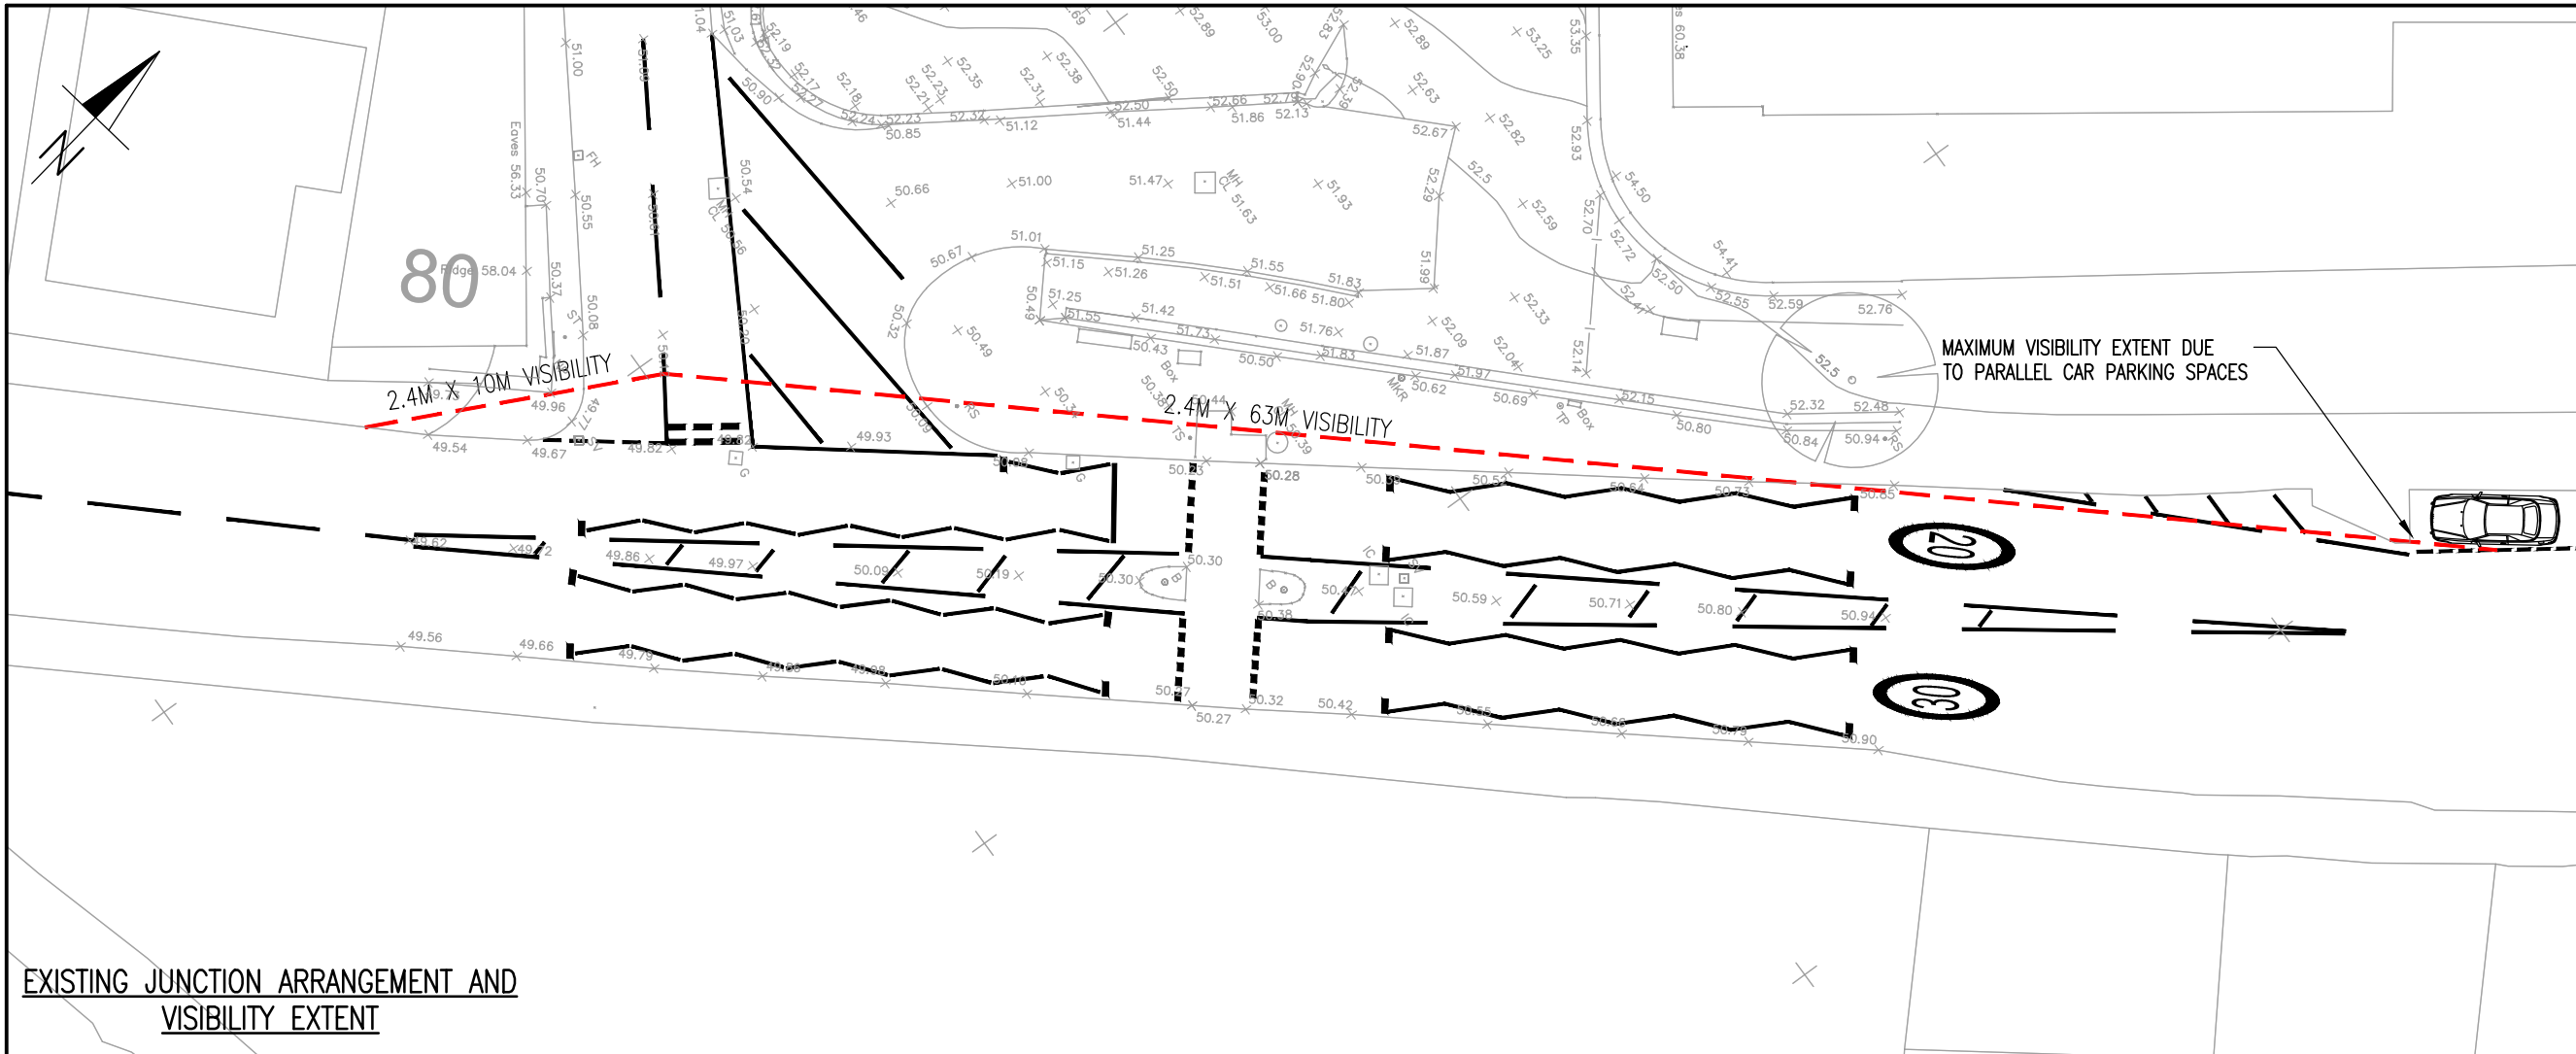

EXISTING JUNCTION ARRANGEMENT AND
VISIBILITY EXTENT

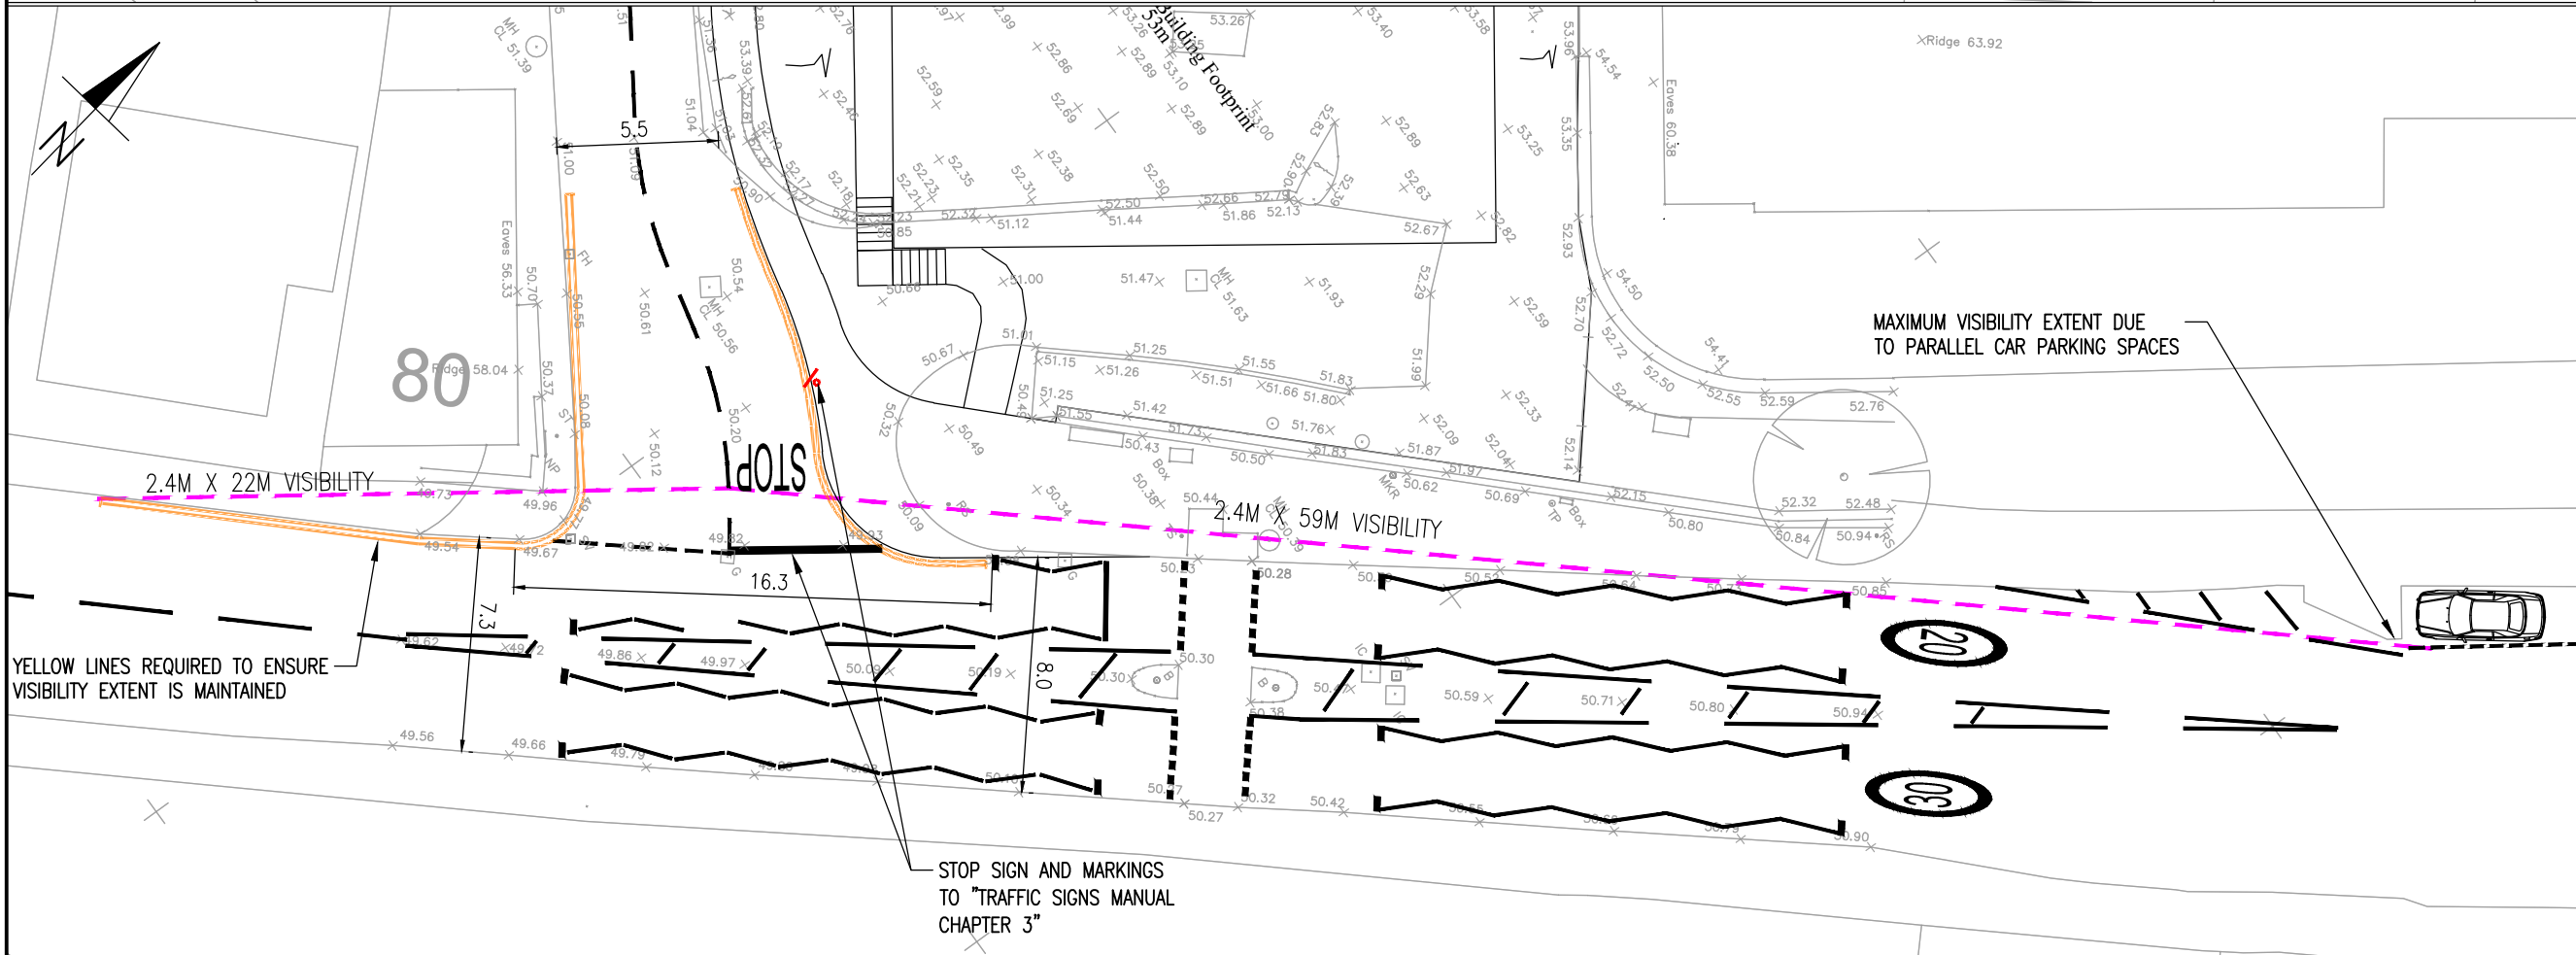

PROPOSED JUNCTION ARRANGEMENT AND
VISIBILITY EXTENT

GENERAL NOTES

- DO NOT SCALE THIS DRAWING.
- CONTRACTOR TO CHECK ALL DIMENSIONS AND REPORT ALL ERRORS AND OMISSIONS TO THE ENGINEER.
- ANY DISCREPANCY TO BE REPORTED IMMEDIATELY TO THE ENGINEER.
- THIS DRAWING TO BE READ IN CONJUNCTION WITH ALL RELEVANT ARCHITECTS, SUBCONTRACTORS AND SPECIALISTS DRAWINGS AND SPECIFICATIONS.

D	DRAWING REVISED TO SHOW STOP CONFIGURATION AS SUGGESTED BY RSA	DF	23.02.21
C	MINOR AMENDMENTS MADE FOLLOWING NPT COMMENTS	DF	08.02.21
B	COED CAE ROAD WIDTH INCREASED TO 5.5M ALONG DEVELOPMENT FRONTAGE	DF	29.01.21
A	MINOR AMENDMENTS MADE FOLLOWING MEETING WITH NPT HIGHWAYS.	DF	26.01.21
Rev.	Detail	By	Date

Reinforcement schedules nos.

Structural & Civil Engineering Consultants

First Floor
7 St James Crescent
Swansea
SA1 6DP

Telephone +44 1792 473 182
e-mail admin@cb3consult.co.uk
web www.cb3consult.co.uk

Client

MR ALAN THOMAS

Project

NEW EVANGELICAL CHURCH
COEDCAE, PONTARDAWE

Drawing Title

BRECON ROAD VISIBILITY

PLANNING

Project No.	Drawing No.	
C1502	C-SK05	
Scales	Date	Revision
1:250	05.01.21	
Drawn	Checked	Sheet Size
DF	DH	A3

D