


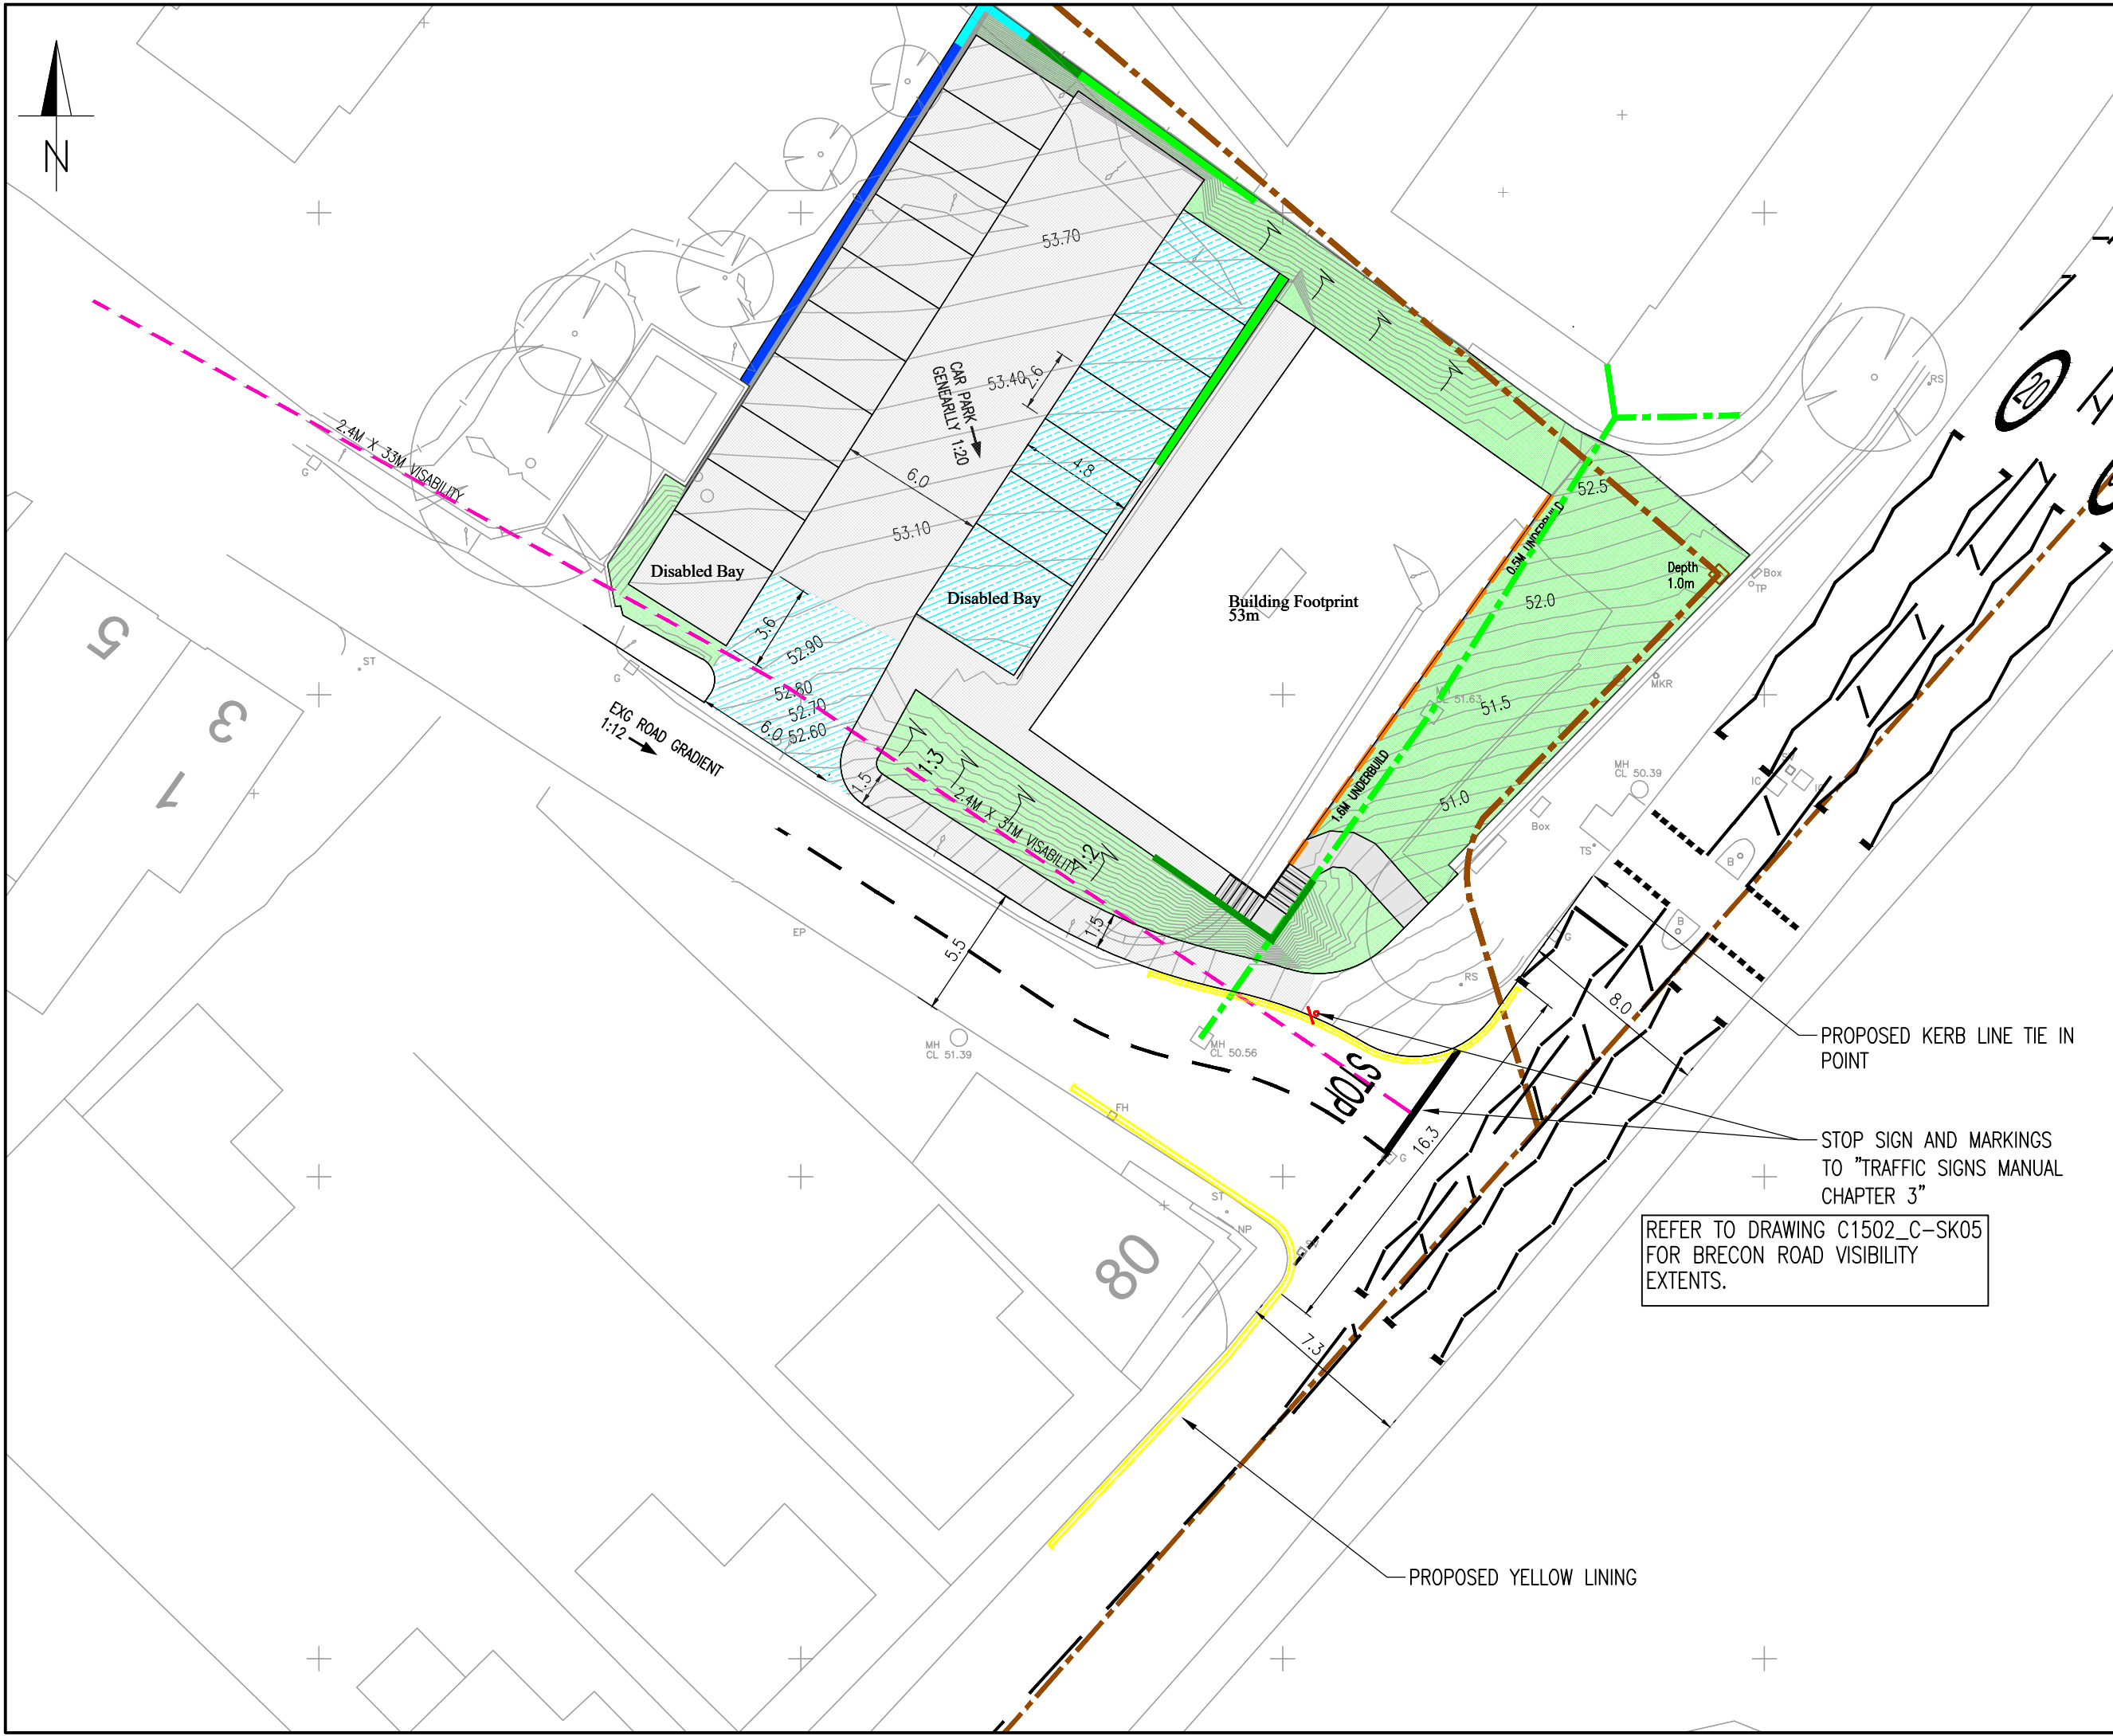

**GENERAL NOTES**

- DO NOT SCALE THIS DRAWING.
- CONTRACTOR TO CHECK ALL DIMENSIONS AND REPORT ALL ERRORS AND OMISSIONS TO THE ENGINEER.
- ANY DISCREPANCY TO BE REPORTED IMMEDIATELY TO THE ENGINEER.
- THIS DRAWING TO BE READ IN CONJUNCTION WITH ALL RELEVANT ARCHITECTS, SUBCONTRACTORS AND SPECIALISTS DRAWINGS AND SPECIFICATIONS.

|            |           |  |
|------------|-----------|--|
| RT 1       | 0.5M-1.0M |  |
| RT 2       | 1.0M-1.5M |  |
| RT 3       | 1.5M-2.0M |  |
| RT 4       | 2.0M-2.5m |  |
| UNDERBUILD |           |  |

|      |   |    |          |
|------|---|----|----------|
| F    | DRAWING REVISED TO SHOW STOP CONFIGURATION AS SUGGESTED BY RSA                                          | DF | 23.02.21 |
| E    | MINOR AMENDMENTS MADE FOLLOWING DCWW COMMENTS                                                           | DF | 08.02.21 |
| D    | COED CAE ROAD WIDTH INCREASED TO 5.5M ALONG DEVELOPMENT FRONTAGE                                        | DF | 29.01.21 |
| C    | MINOR AMENDMENTS MADE FOLLOWING MEETING WITH NPT HIGHWAYS.                                              | DF | 26.01.21 |
| B    | JUNCTION CHANNEL LINE BETWEEN COED CAE & BRECON ROAD ADJUSTED TO PROVIDE EXISTING VISIBILITY BETTERMENT | DF | 06.01.21 |
| A    | VISIBILITY SHOWN                                                                                        | DF | 02.11.20 |
| Rev. | Detail                                                                                                  | By | Date     |

Revisions

Reinforcement schedules nos.

Structural & Civil Engineering Consultants

First Floor  
7 St James Crescent  
Swansea  
SA1 6DP

Telephone +44 1792 473 182  
e-mail admin@cb3consult.co.uk  
web www.cb3consult.co.uk

Client

**MR ALAN THOMAS**

Project

**NEW EVANGELICAL CHURCH  
COEDCAE, PONTARDAWE**

Drawing Title

**LAYOUT PLAN ENGINEERING**

**PLANNING**

|              |              |            |
|--------------|--------------|------------|
| Project No.  | Drawing No.  |            |
| <b>C1502</b> | <b>C-001</b> |            |
| Scales       | Date         | Revision   |
| 1:250        | 16.12.19     | F          |
| Drawn        | Checked      | Sheet Size |
| CD           | GT           | A3         |