


Revision			
No	Description	Date	Chkd

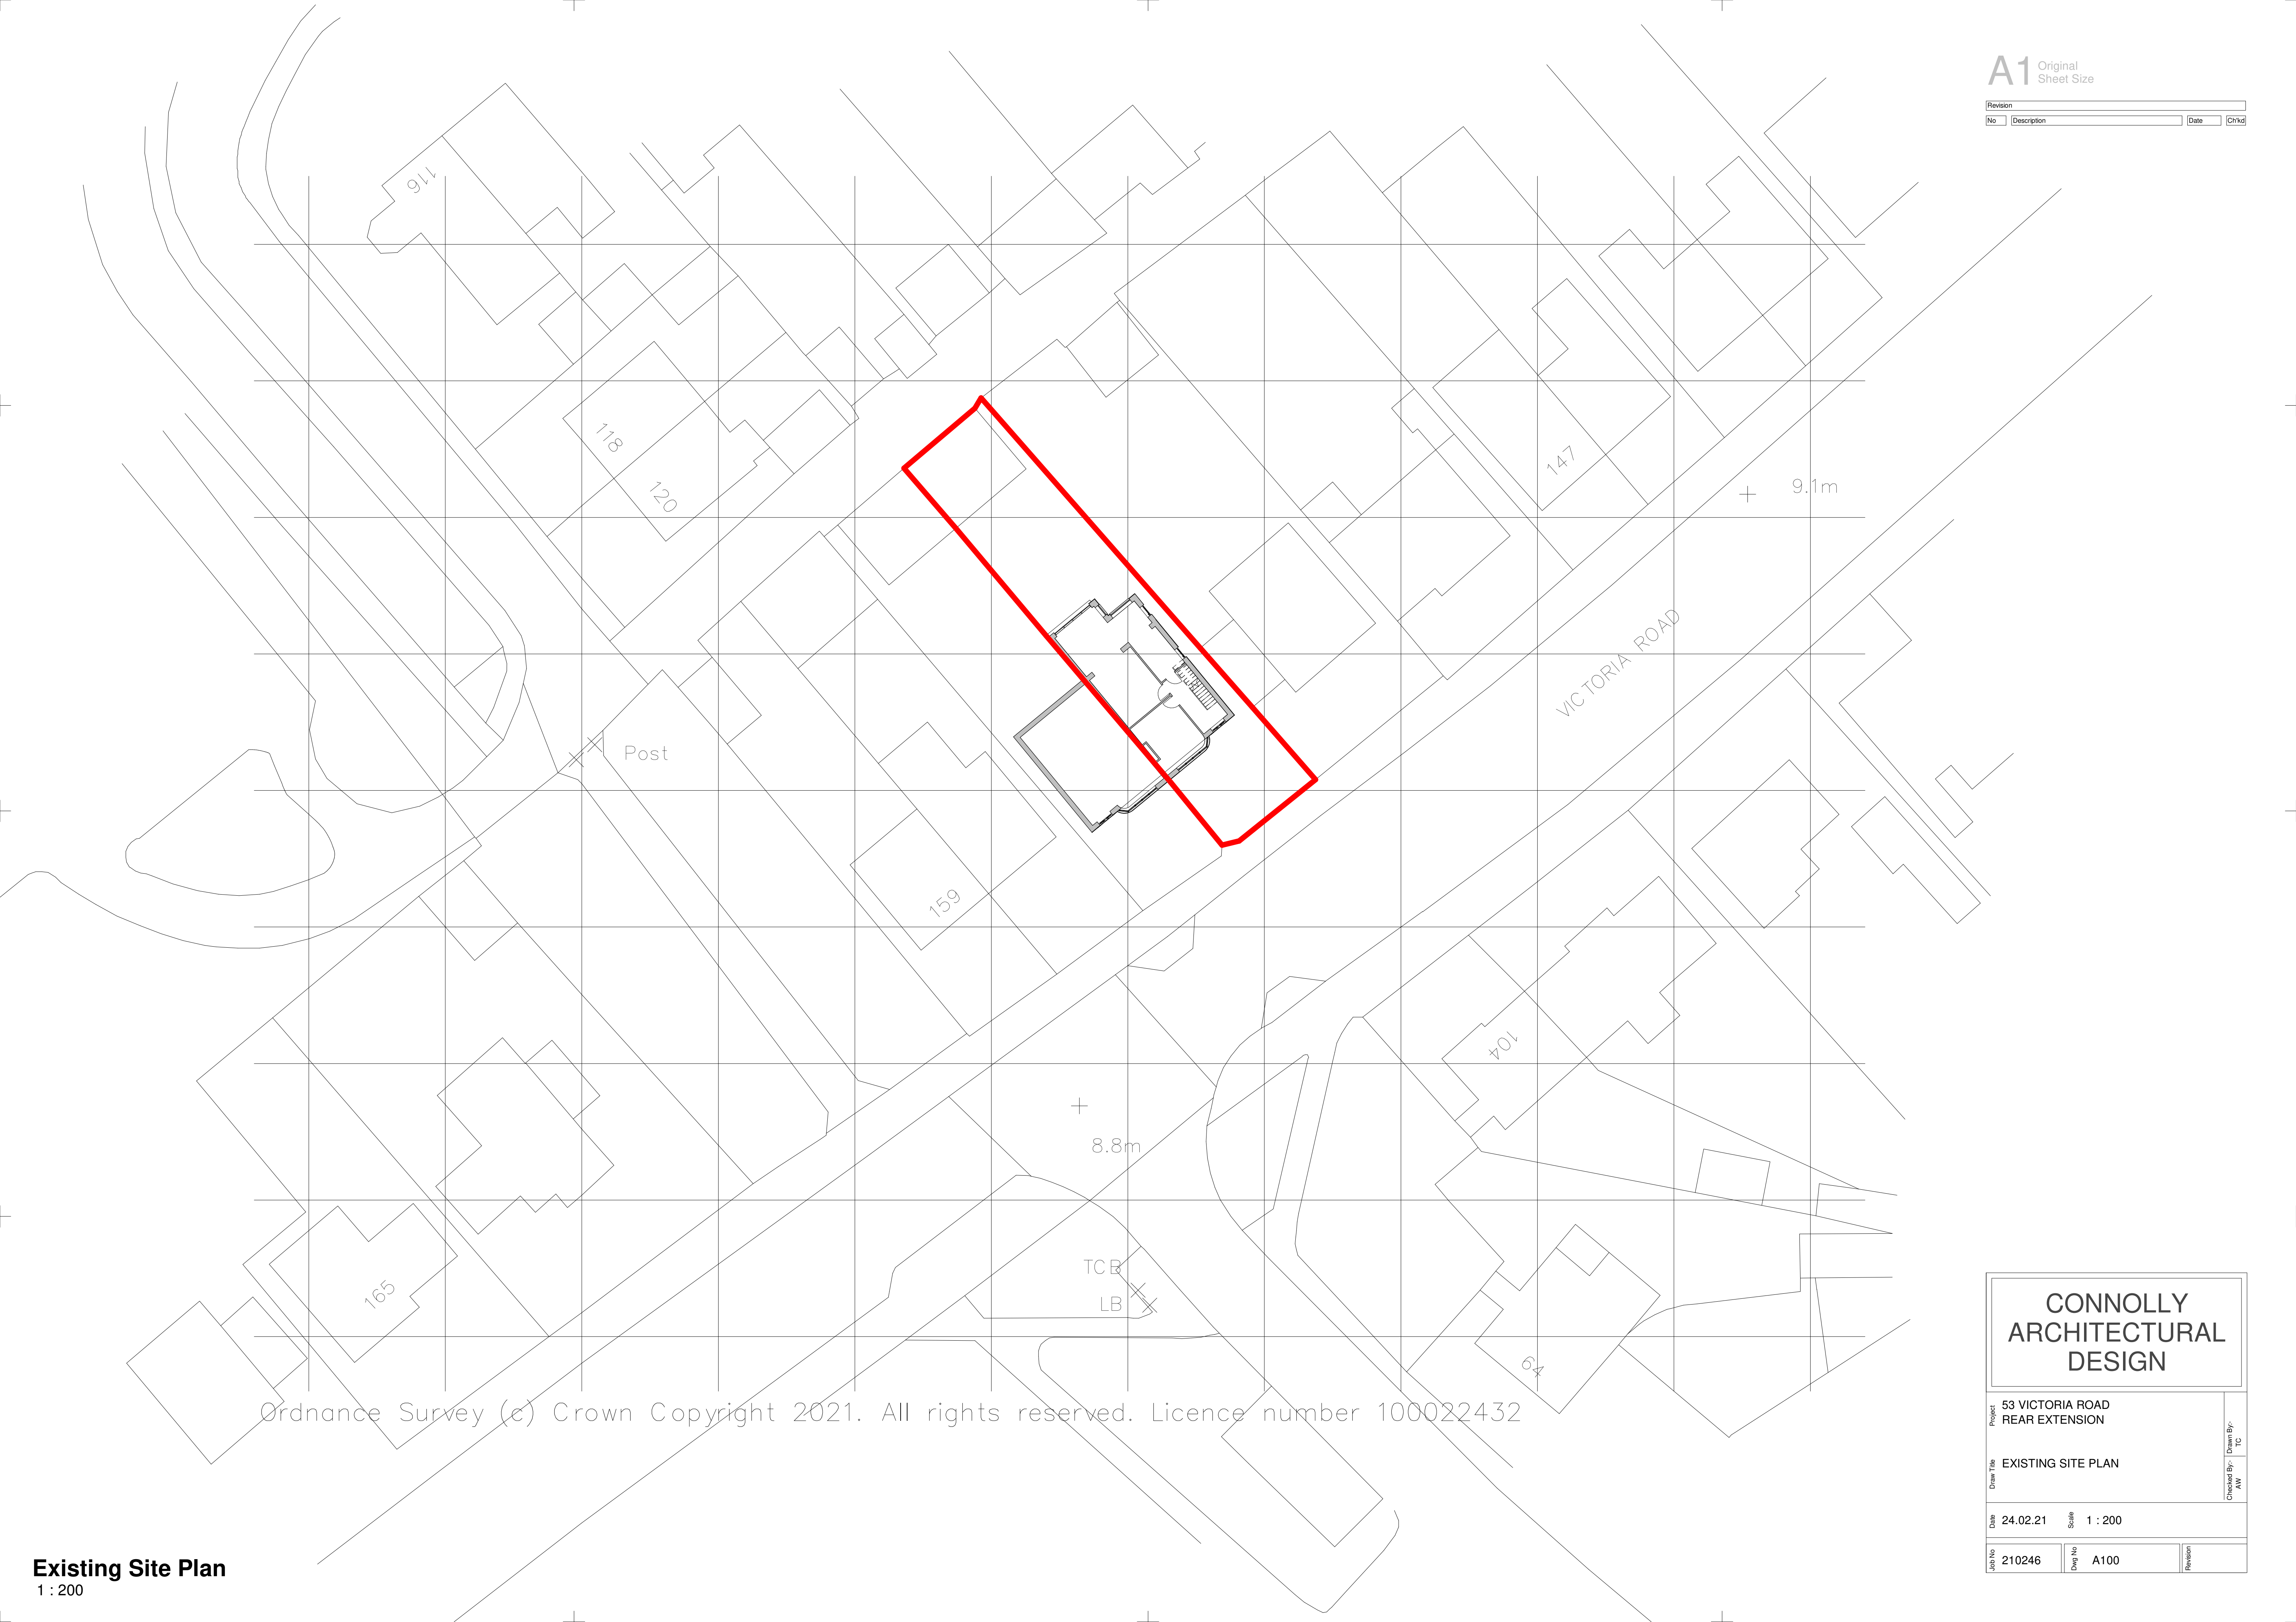

Ordnance Survey (c) Crown Copyright 2021. All rights reserved. Licence number 100022432

CONNOLLY
ARCHITECTURAL
DESIGN

Project
53 VICTORIA ROAD
REAR EXTENSION

Draw Title
EXISTING SITE PLAN

Drawn By:
AW

Checked By:
TC

Date
24.02.21

Scale
1 : 200

Job No
210246

Draw No
A100

Revision