


Revision				
No	Description	Date	Chkd	

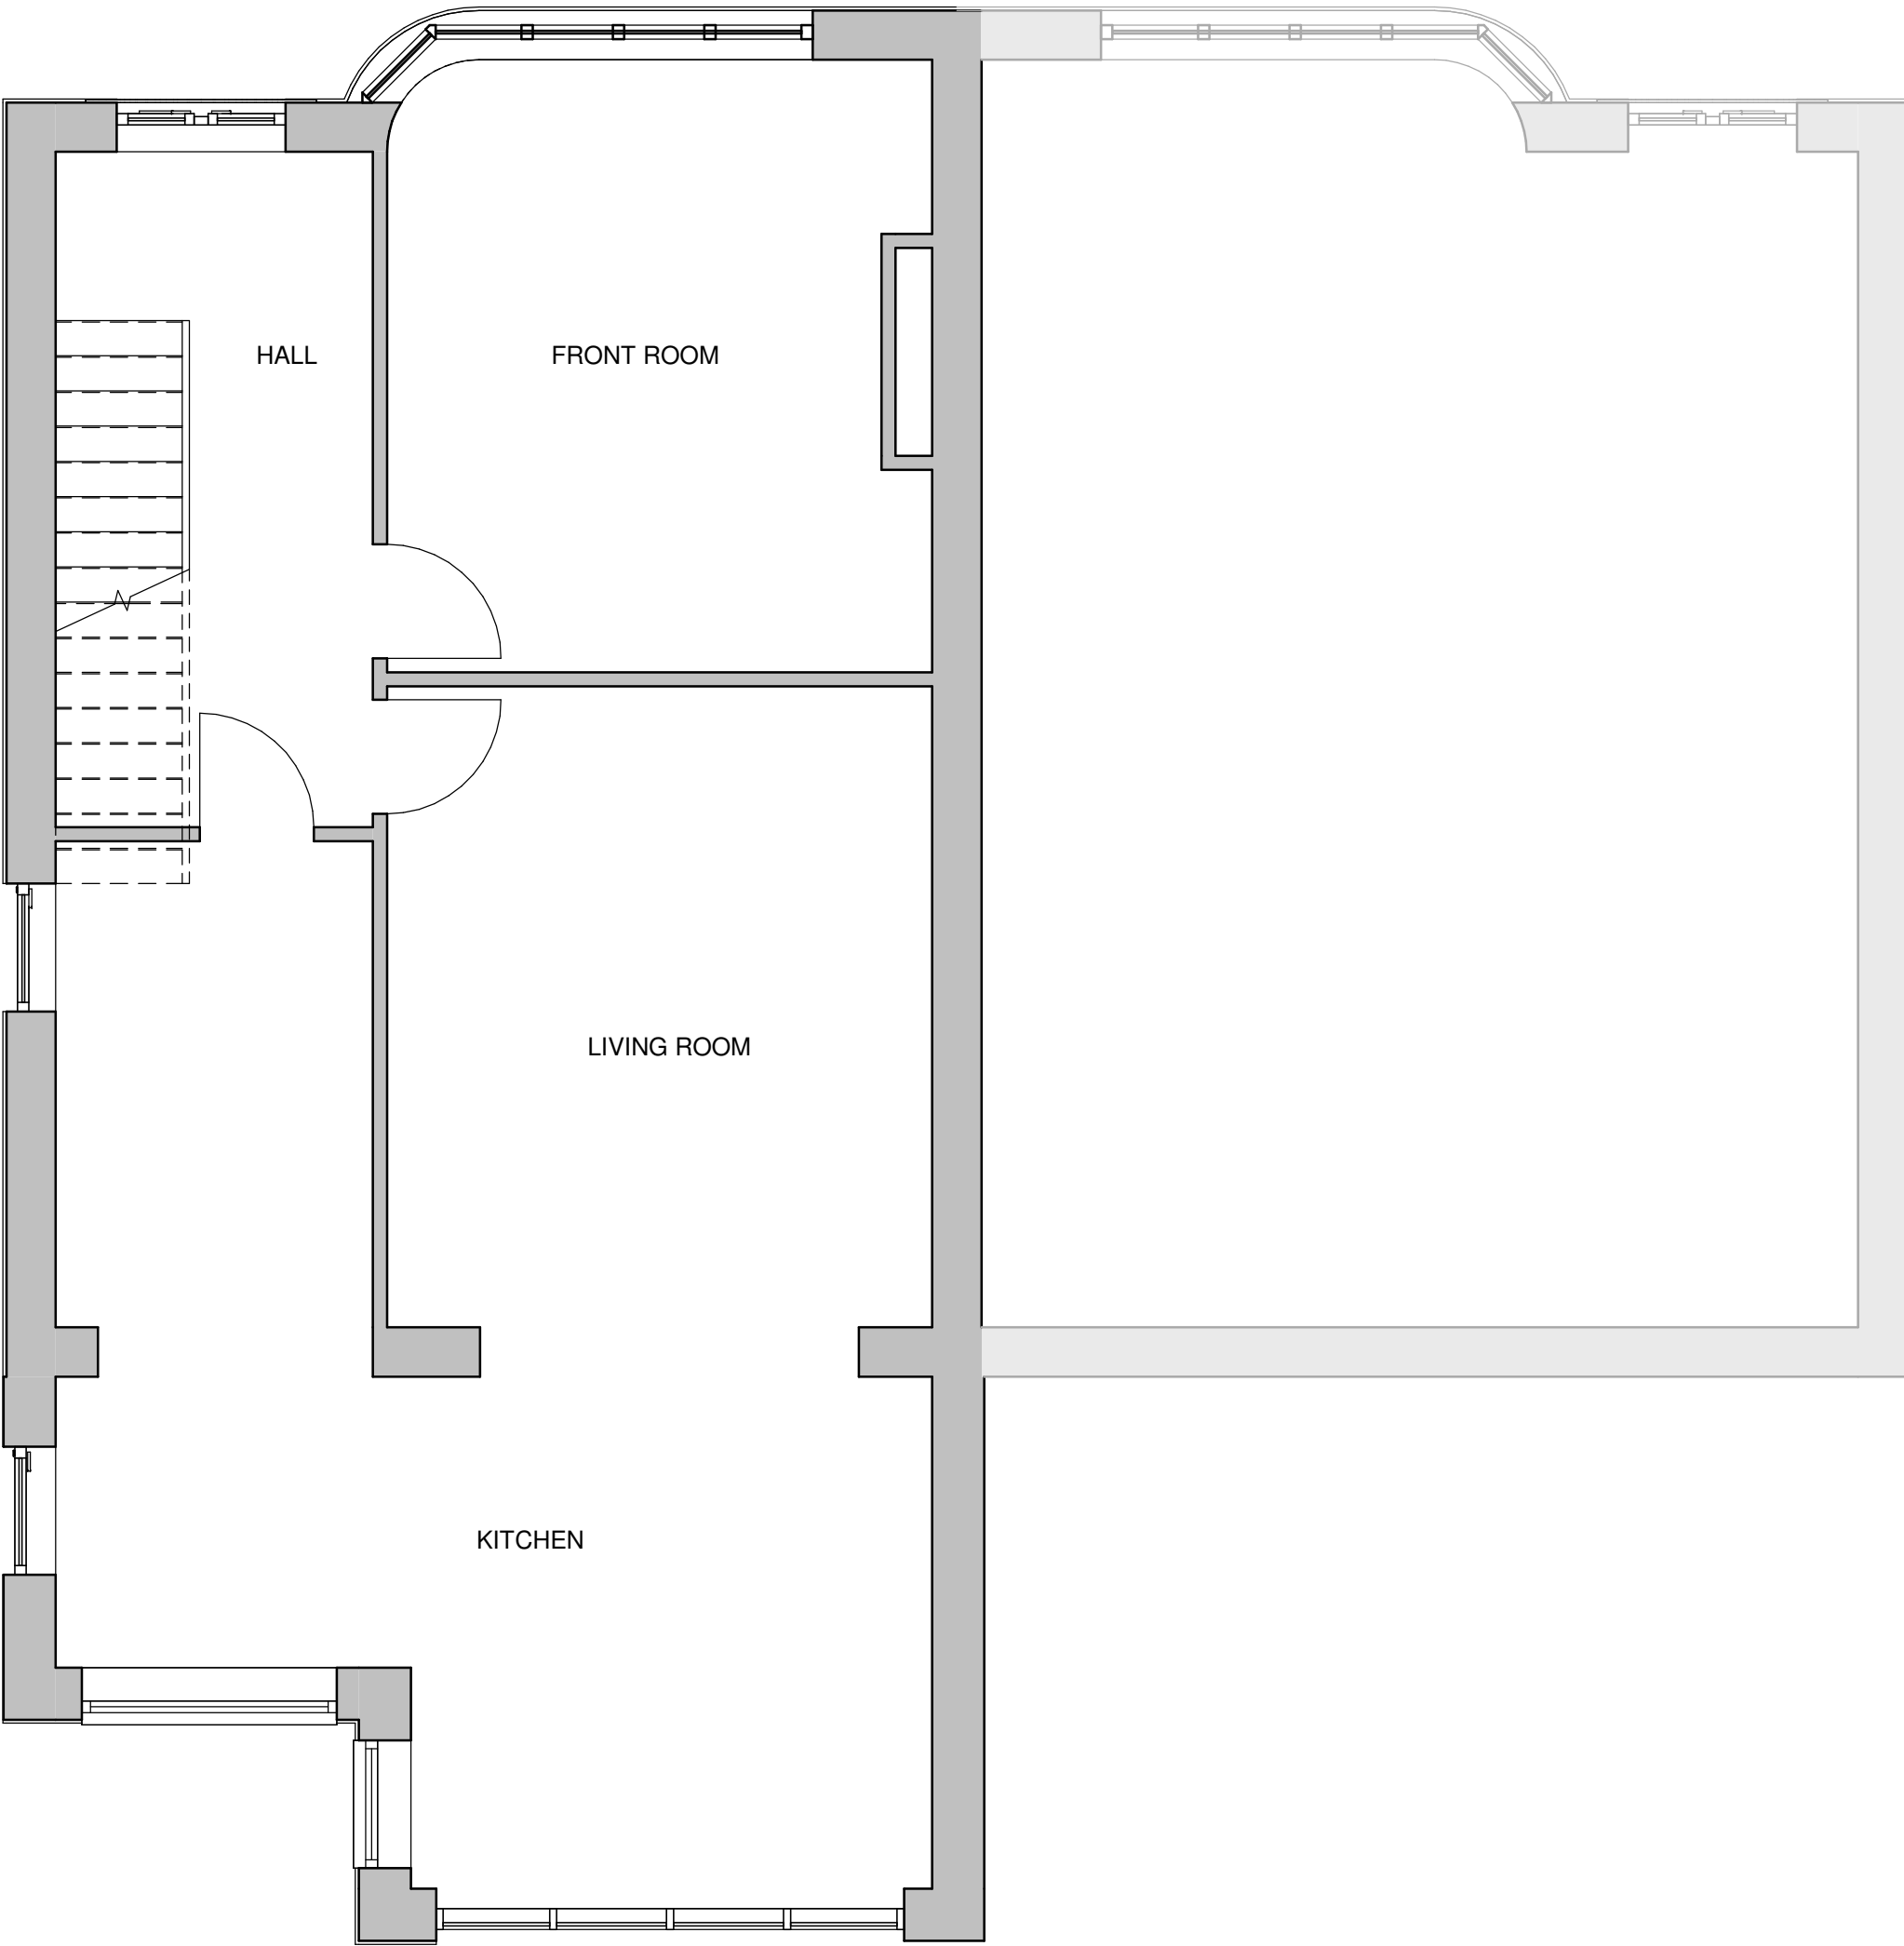

EXISTING GROUND FLOOR PLAN
1 : 50



EXISTING FIRST FLOOR PLAN
1 : 50

CONNOLLY ARCHITECTURAL DESIGN				
Project	153 VICTORIA ROAD REAR EXTENSION			Drawn By: TC
	EXISTING FLOOR PLANS			
Checked By:	AW			TC
Date	24.02.21	Scale	1 : 50	
Job No	210246	Draw No	A102	
Revision				