


Ordnance Survey (c) Crown Copyright 2021. All rights reserved. Licence number 100022432

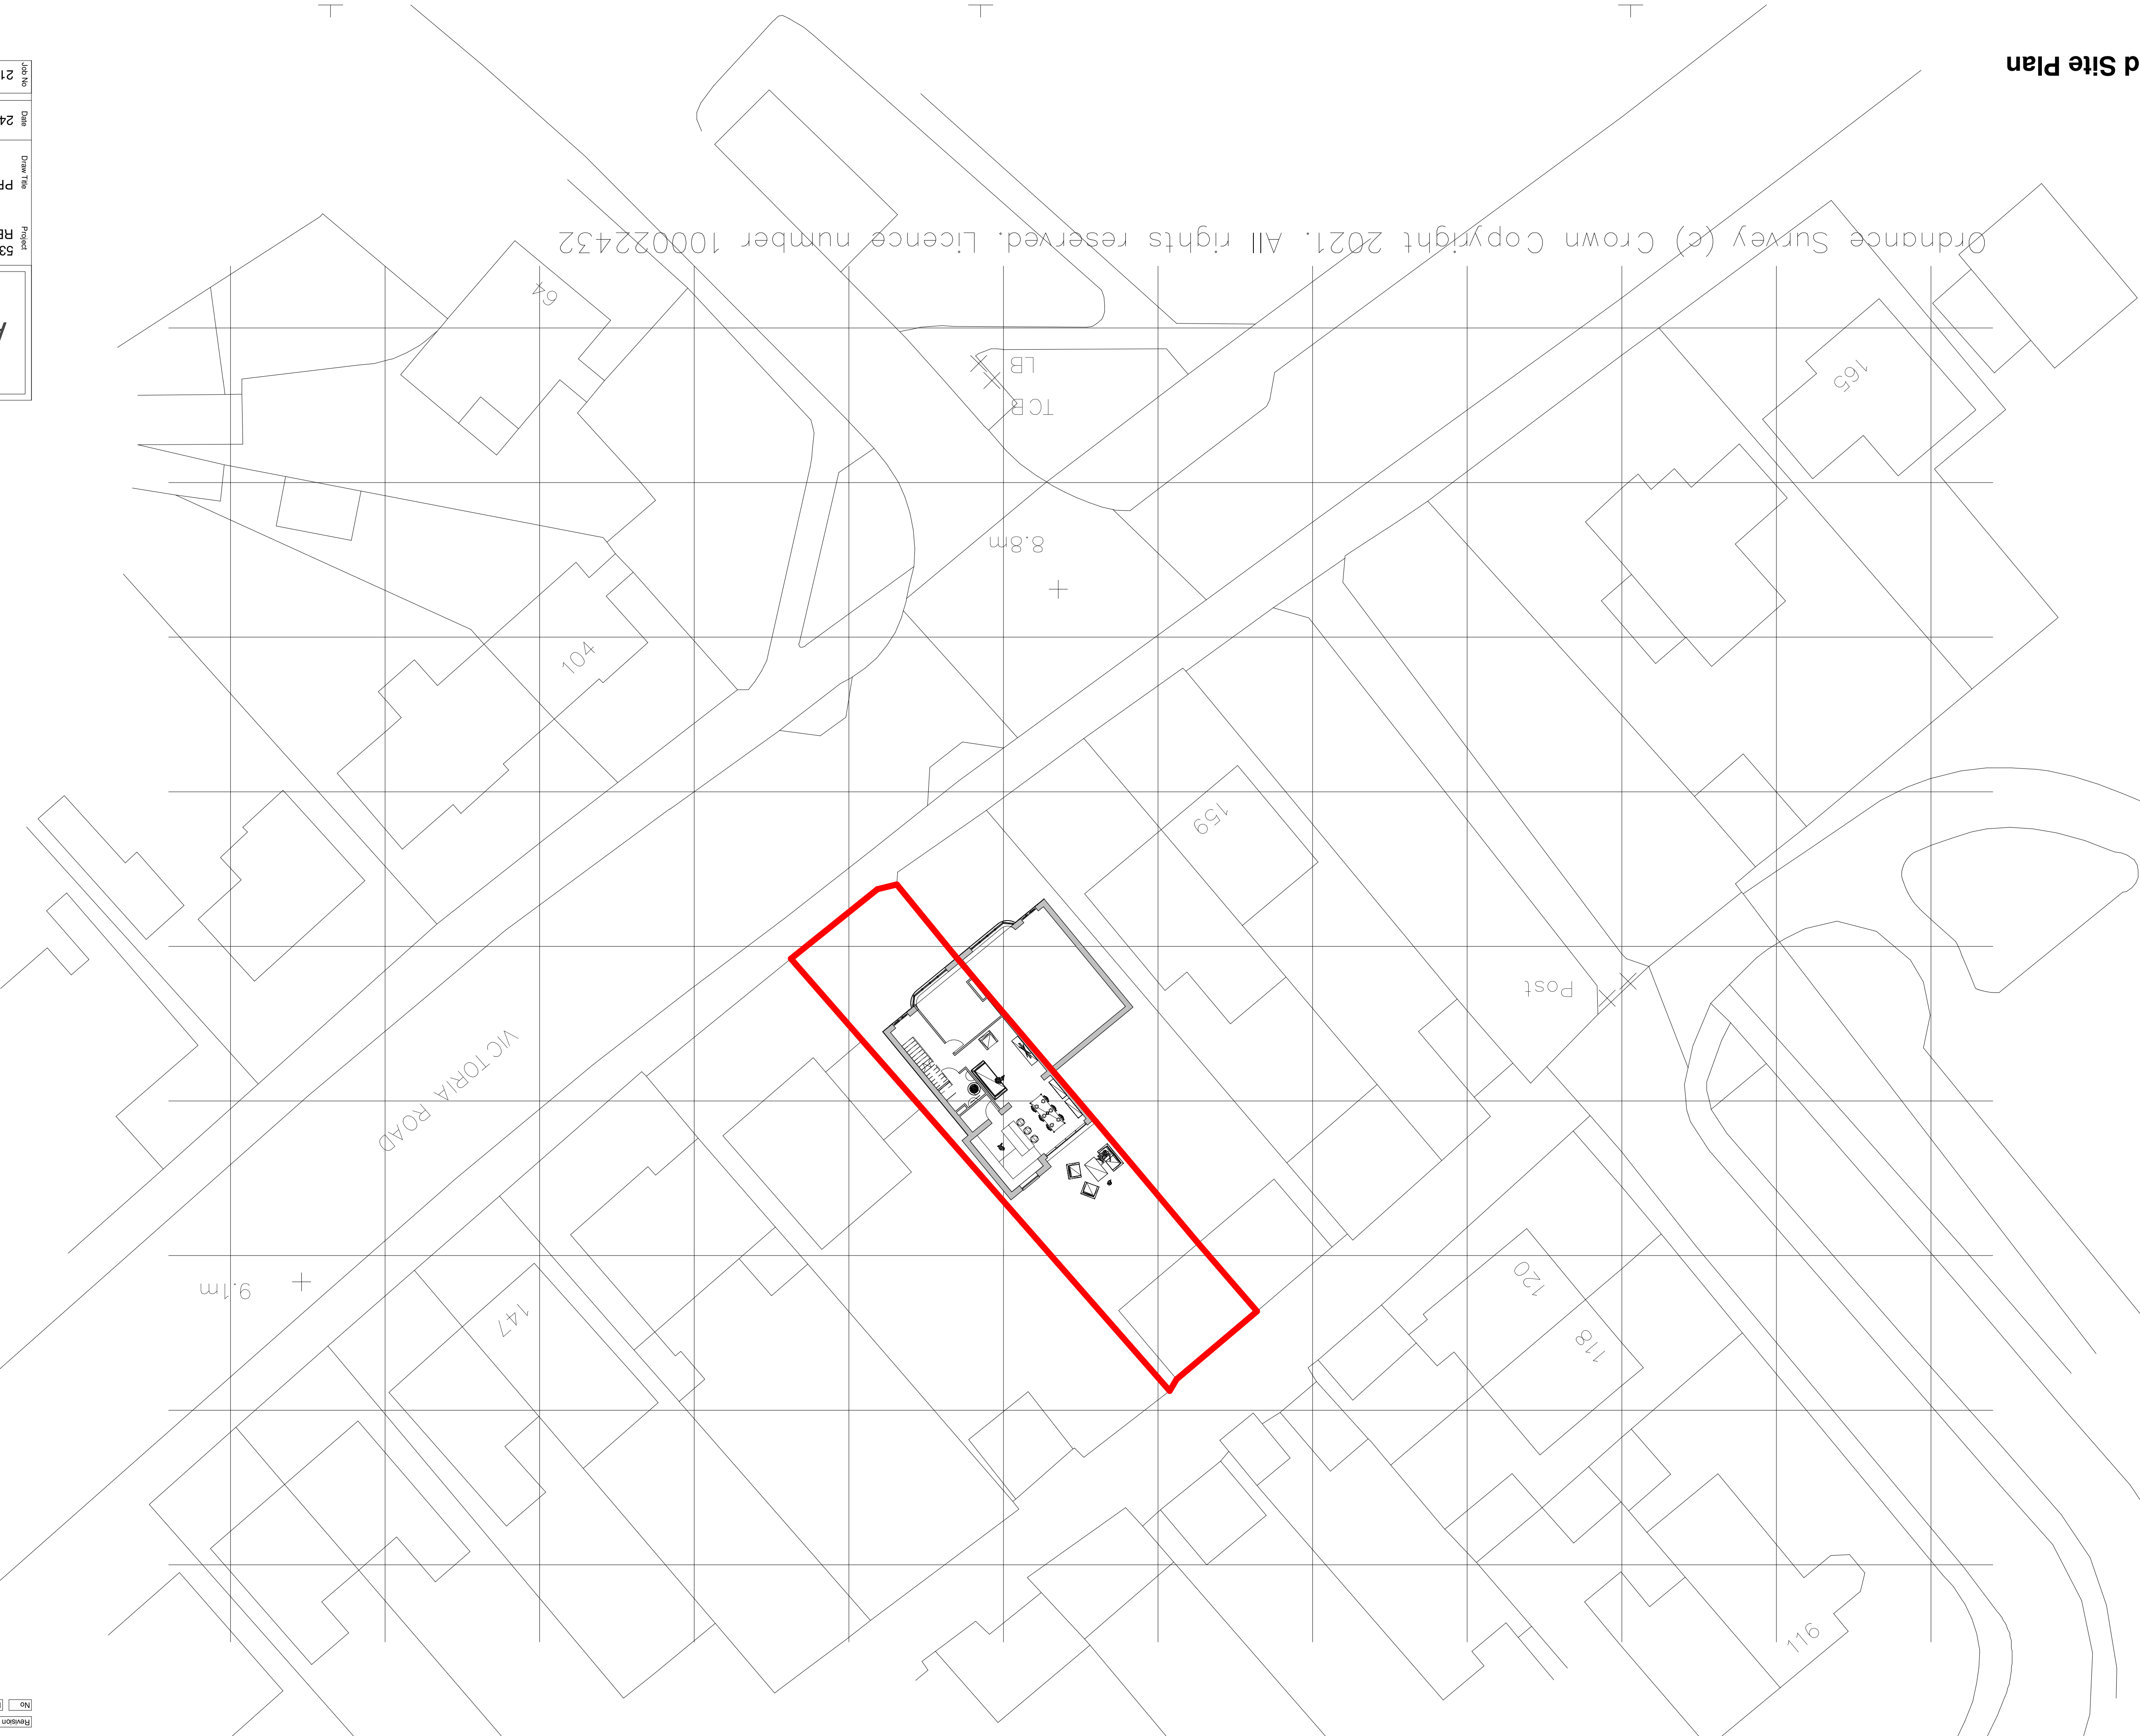

Drawn Title		Project	
PROPOSED SITE PLAN		63 VICTORIA ROAD REAR EXTENSION	
Drawn By:- AW		Drawn By:- TC	
Date		Scale	
24.02.21		1 : 200	
Drawn No		Revision	
210246		A104	

Revision		No		Description		Date		Cnfd	
A1		Original		Sheet Size					