


Revision			
No	Description	Date	Chk'd

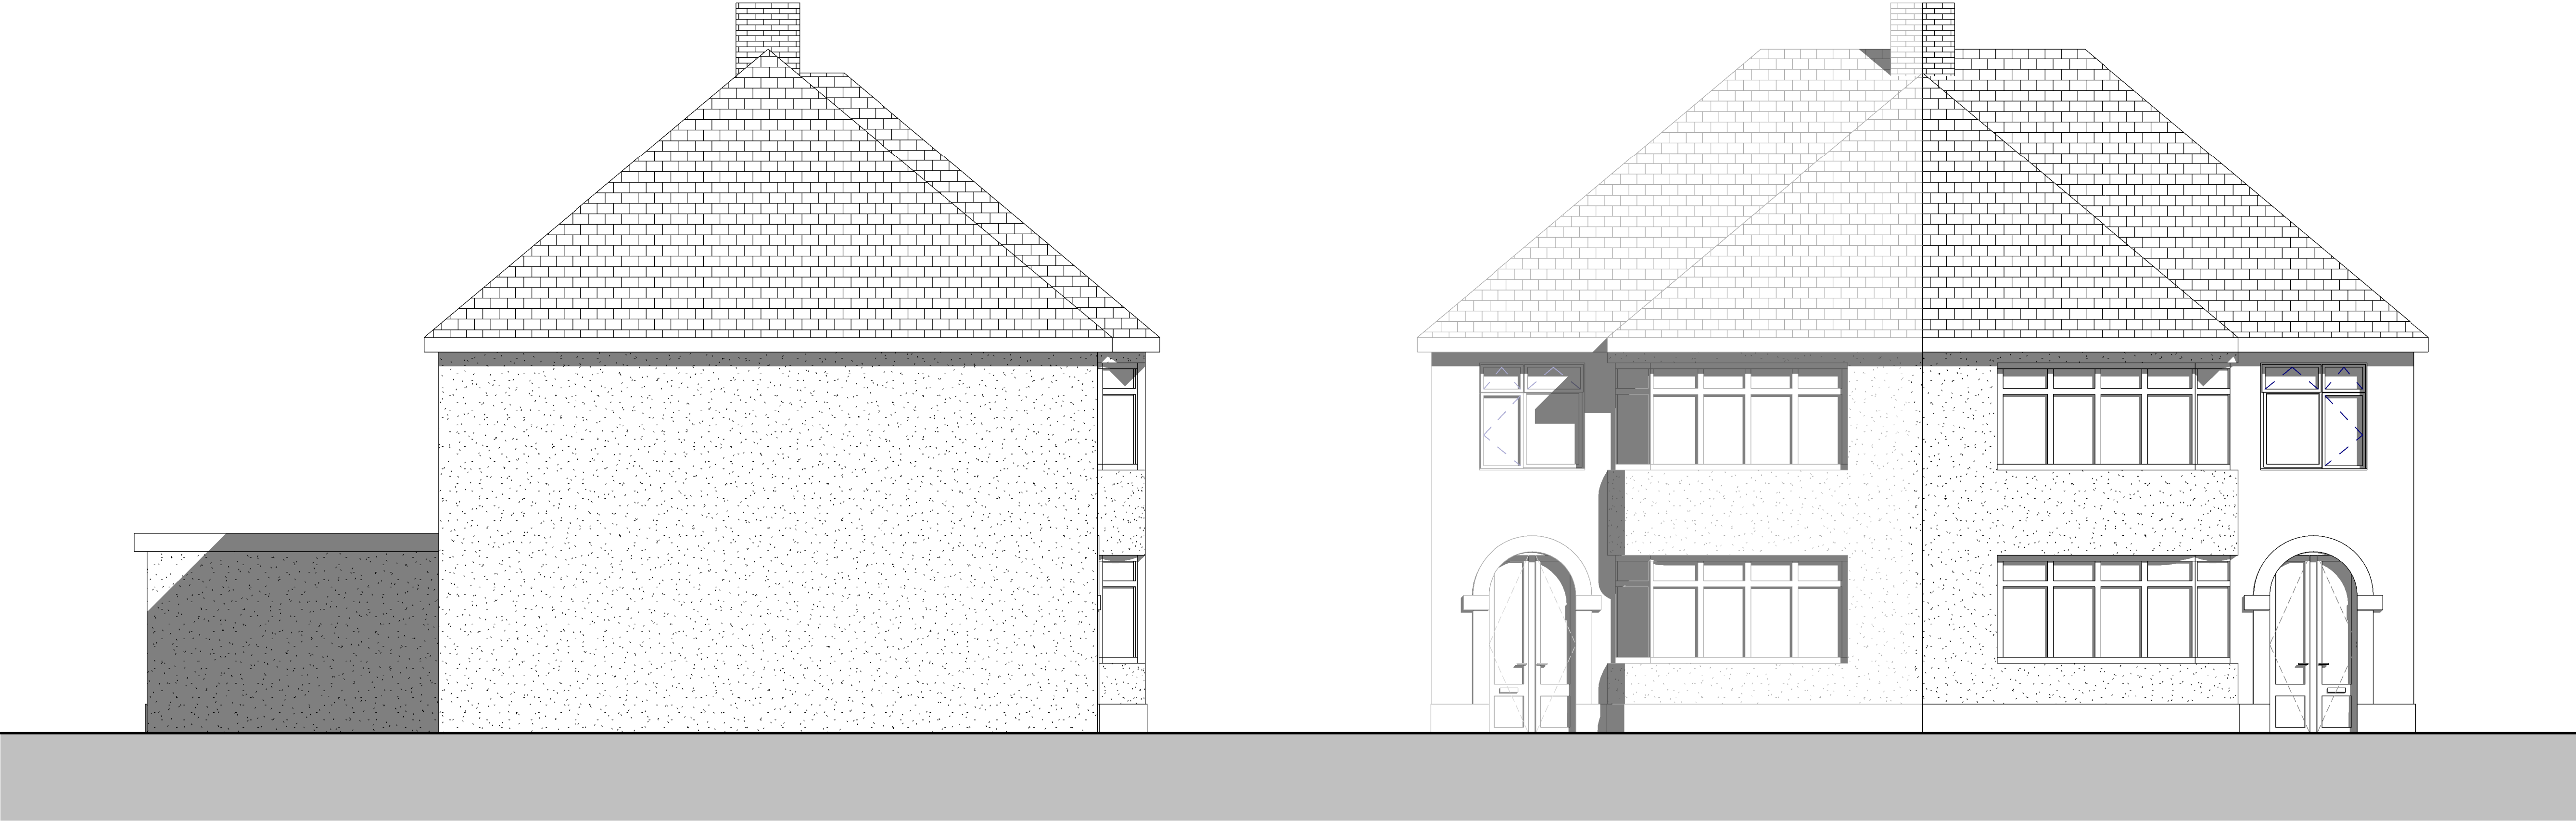

WEST ELEVATION
1 : 50

SOUTH ELEVATION
1 : 50



EAST ELEVATION
1 : 50

NORTH ELEVATION
1 : 50

CONNOLLY
ARCHITECTURAL
DESIGN

Project

153 VICTORIA ROAD
REAR EXTENSION

Draw Title

EXISTING ELEVATIONS

Date

02/25/21

Scale

1 : 50

Job No

210246

Draw No

A103

Revision

Checked By:

AW

Drawn By:

TC