




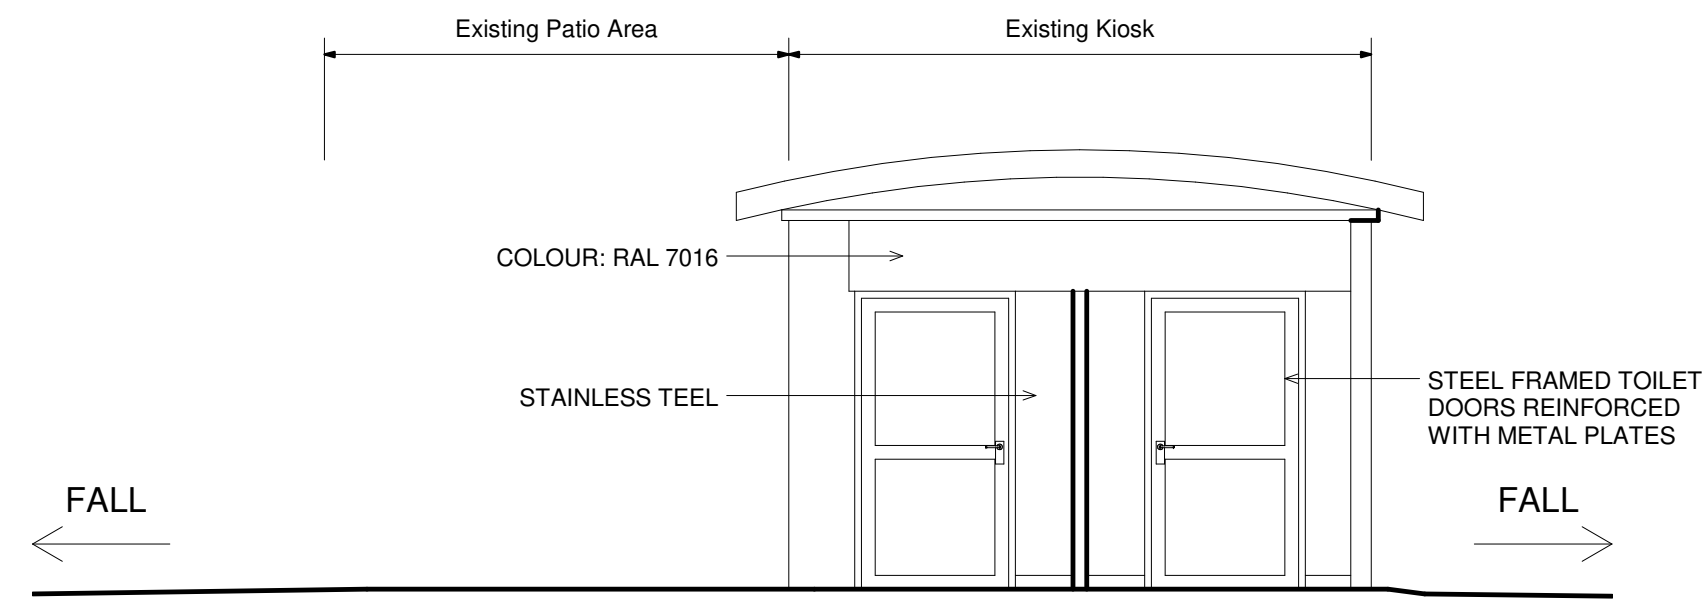


Existing East Elevation
1 : 50

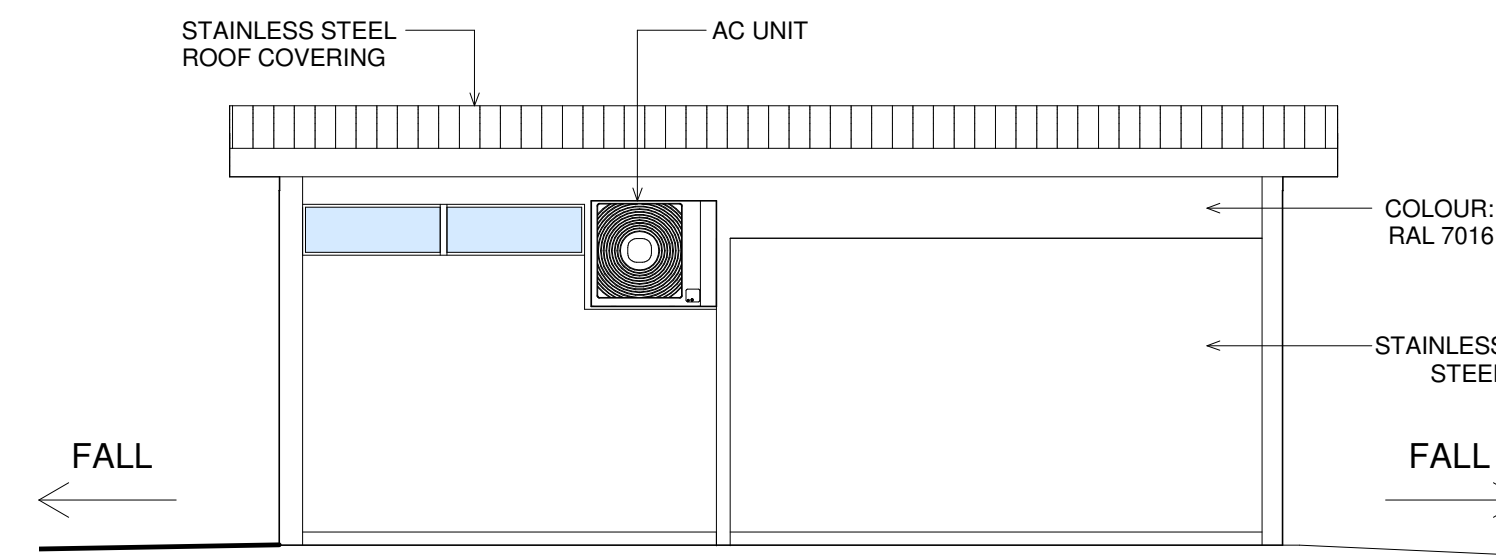


Existing North Elevation
1 : 50

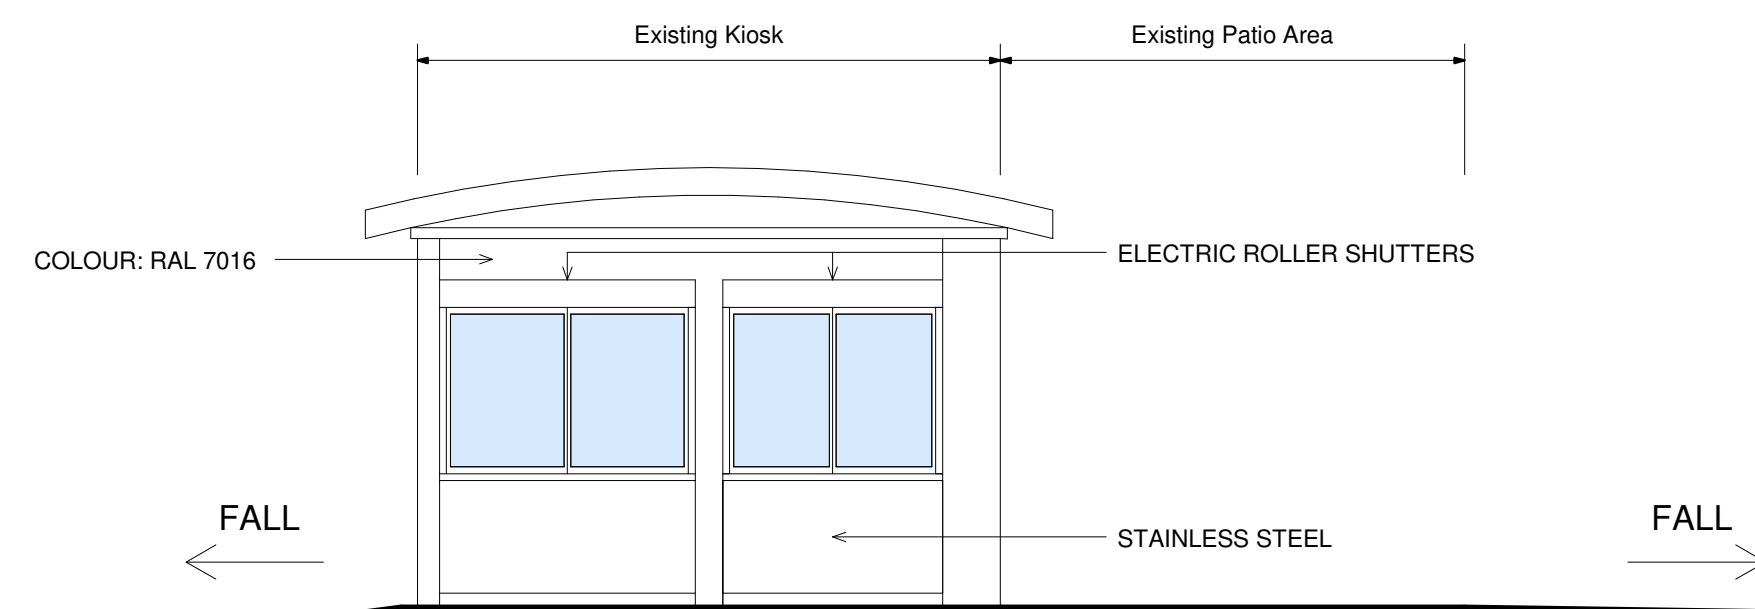


Existing West Elevation
1 : 50

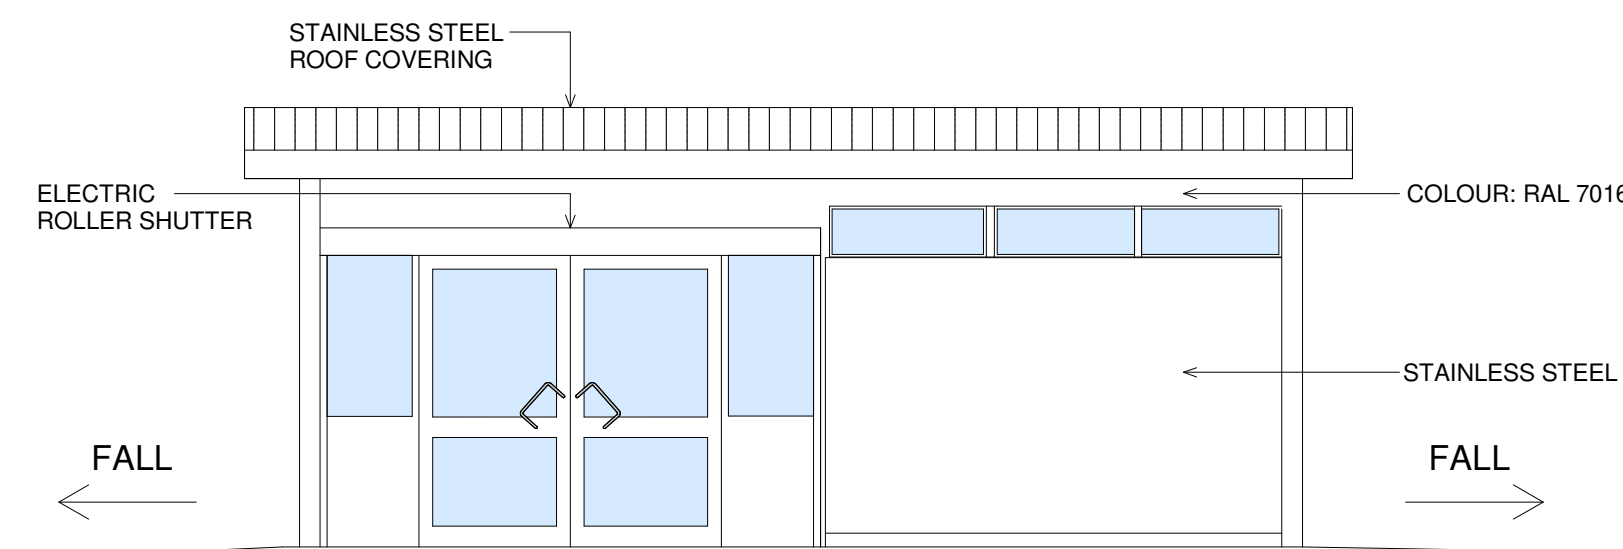

Existing South Elevation
1 : 50

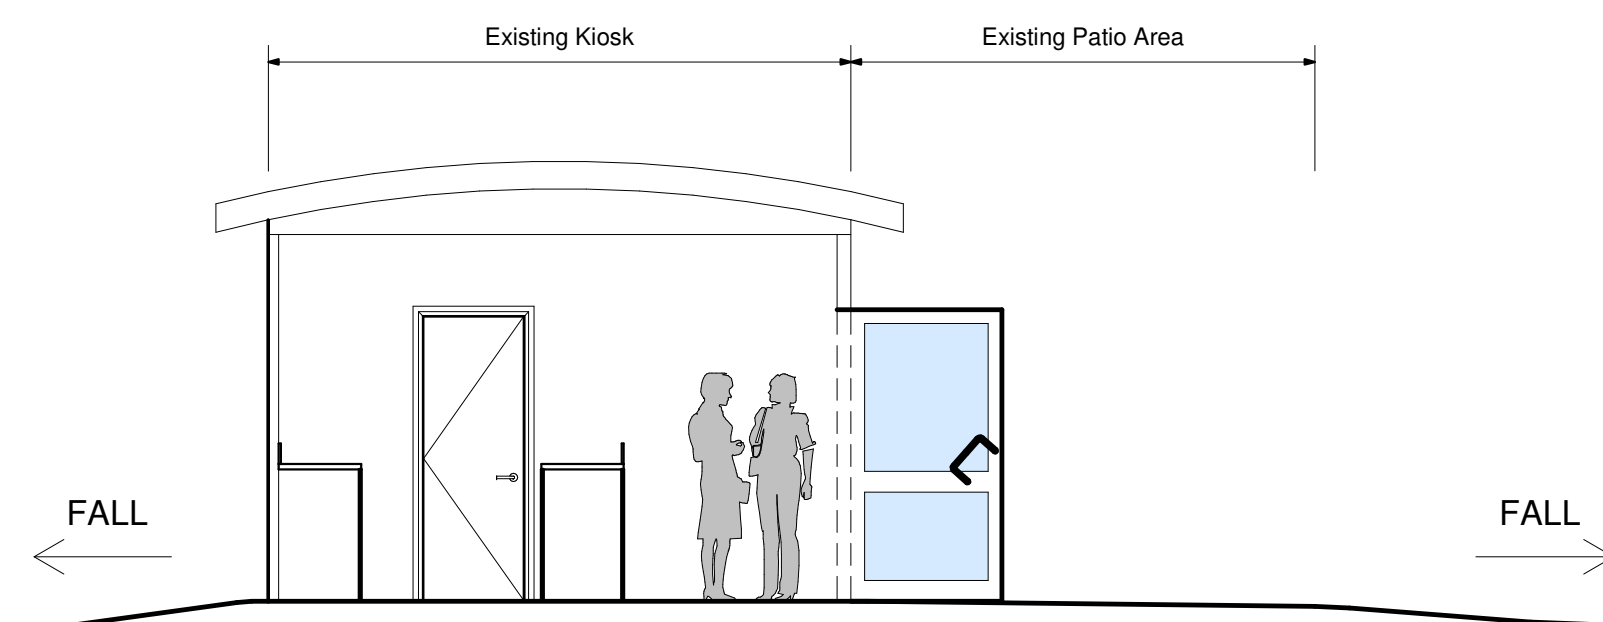

Existing Section A-A
1 : 50

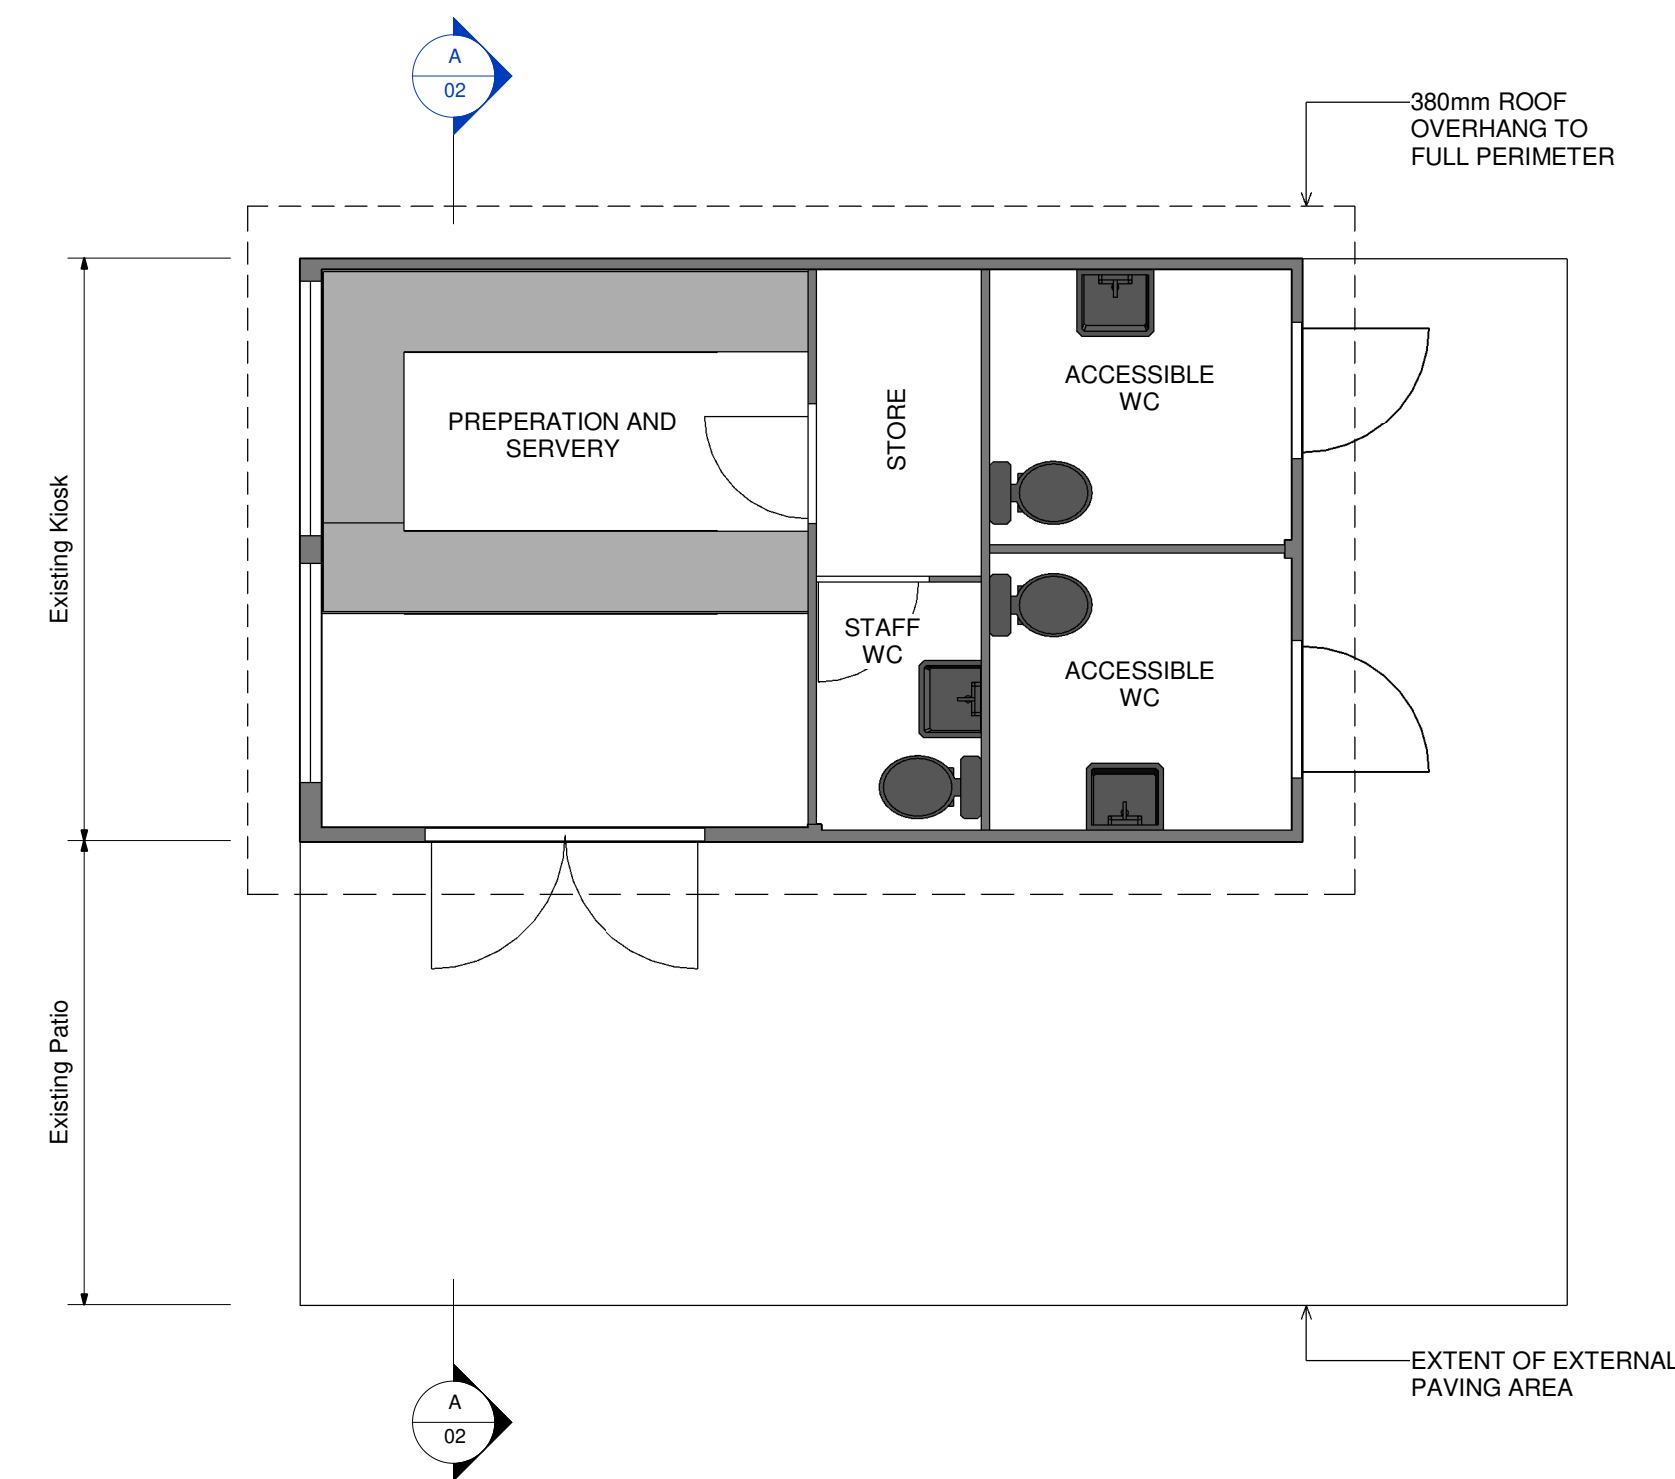

Kiosk Existing Plan
1 : 50

A	DRJL	KD			FOR PLANNING
Rev	Drawn	Chkd	Rvwd	Date	Description
Designed by				Date	
Client					
Client Drawing No.					
Date					
 pebble engineering					
Consulting Engineers, Sandfield Business Centre, Aberavon, SA12 7PQ, t: 01639 765625					
Project					
La Memo- Beach Kiosk					
Drawing Title					
Existing Elevations and Sections					
Drawn		Checked		Date	
DRJL		KD			
Scale (@ A1)			Project No.		
1 : 50			201102-01		
Drawing No.					Rev
201102-01-02					A