




WEST ELEVATION 1:100

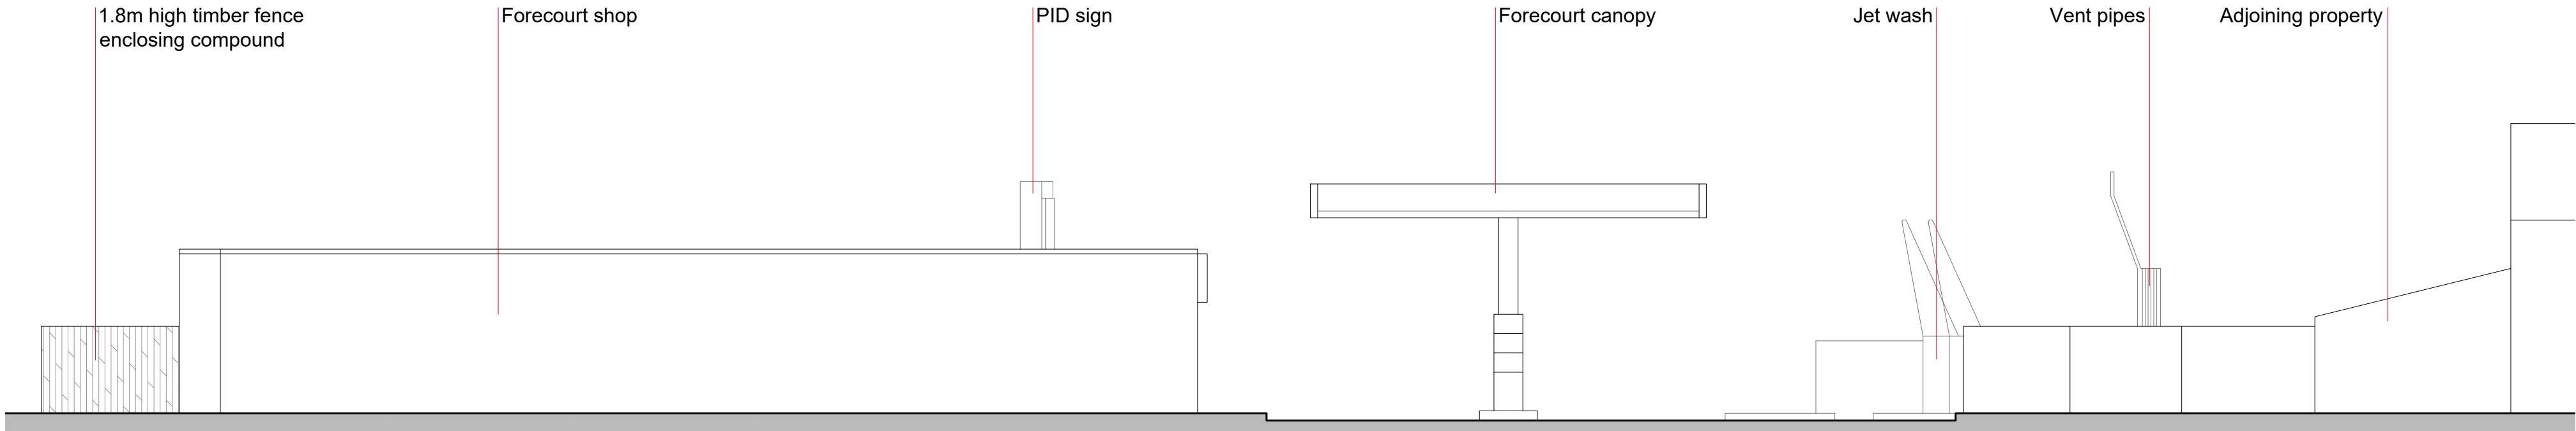

EAST ELEVATION 1:100


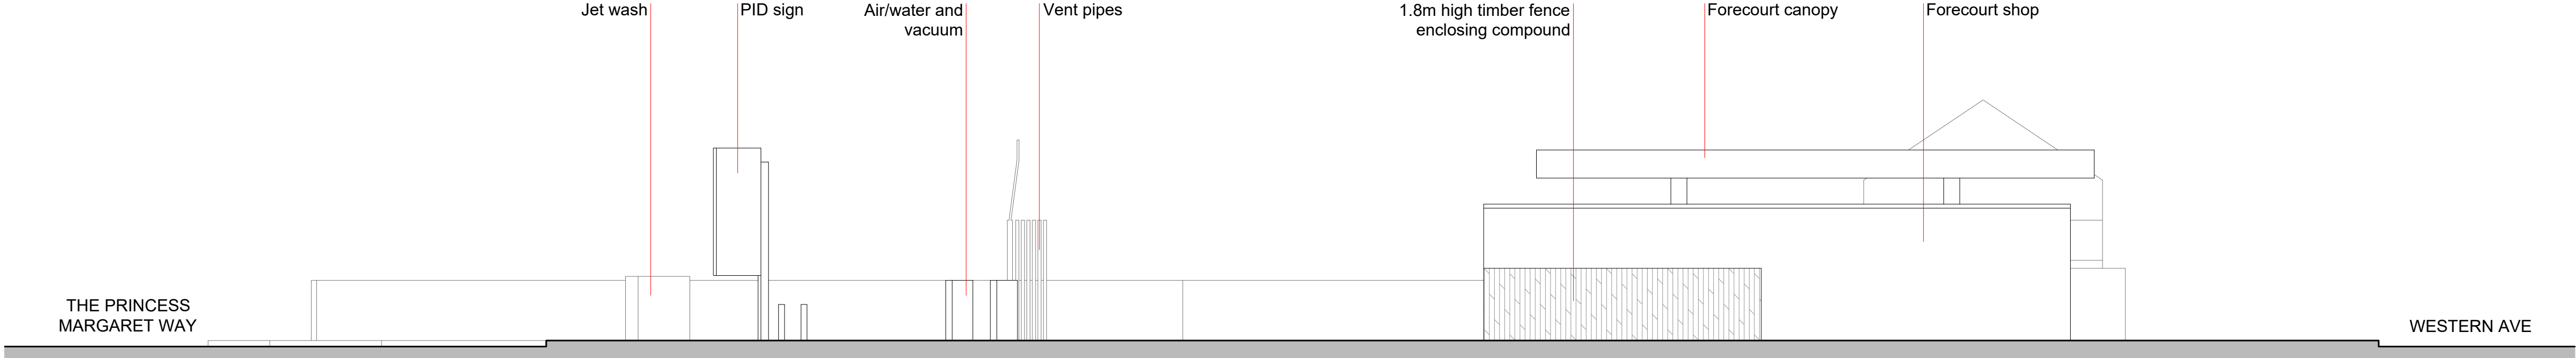


SOUTH ELEVATION 1:100

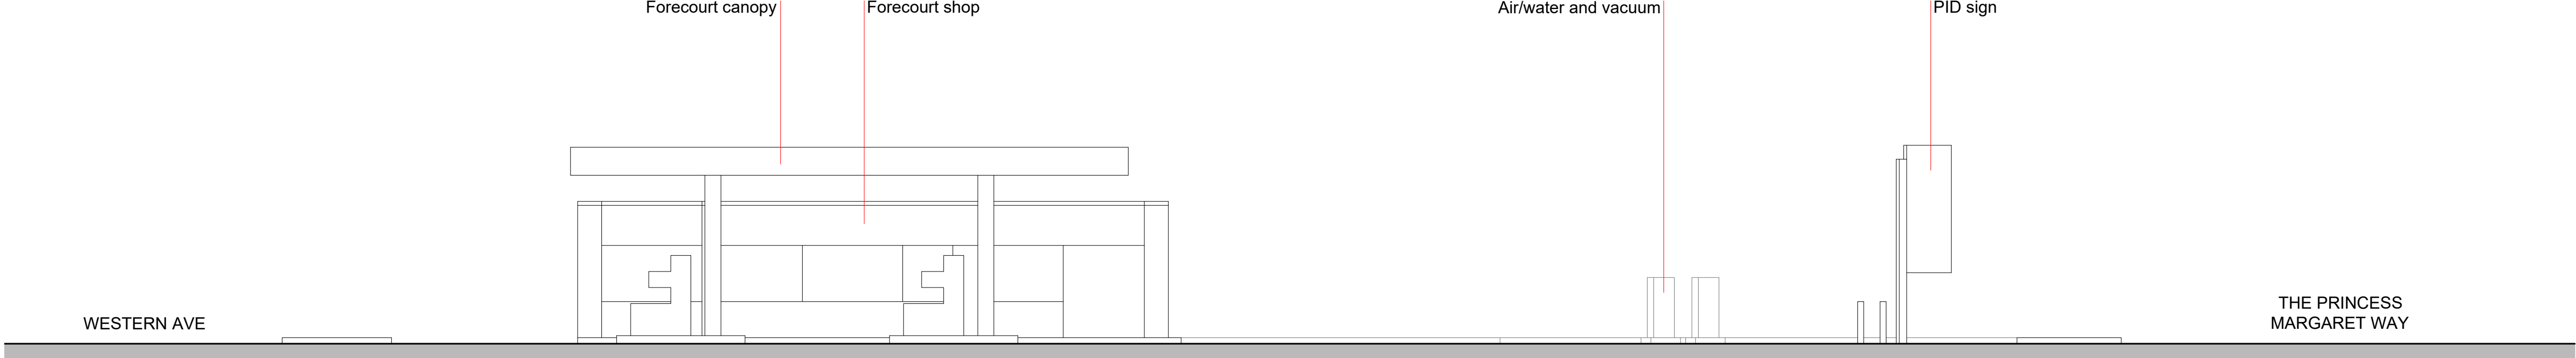

NORTH ELEVATION 1:100

EXISTING ELEVATIONS

 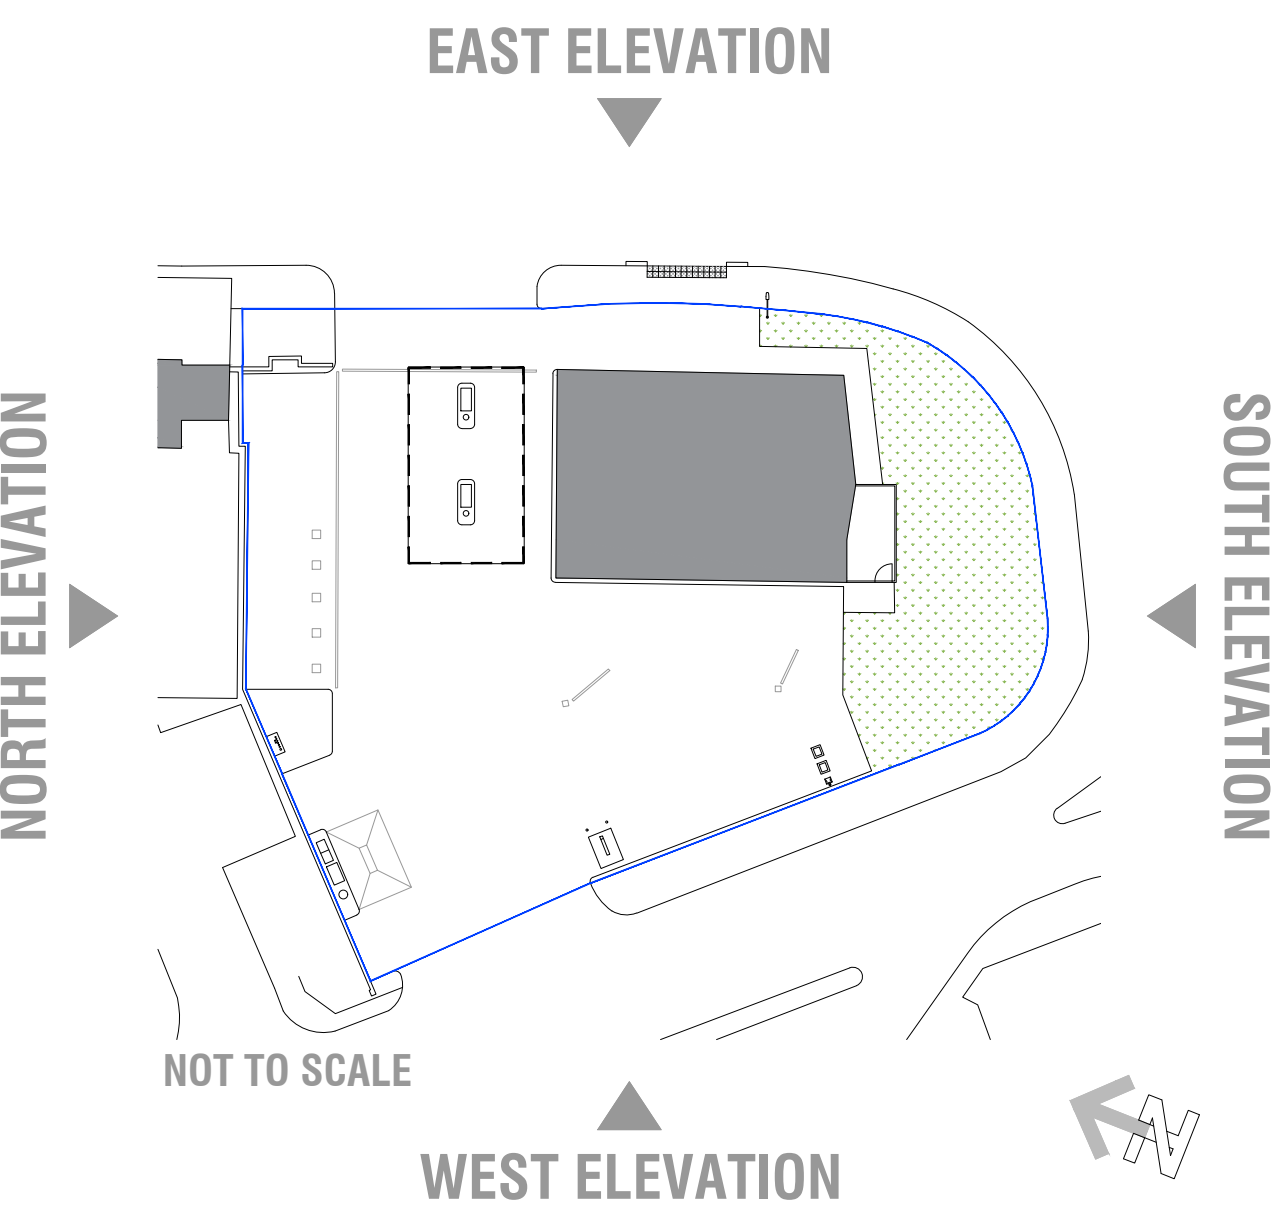

RETROSPECTIVE

REVISIONS:

REV	NOTE	DATE

NOTES:

Hard copy prints may not scale accurately. All levels are in metres and dimensions in millimetres and unless specified otherwise. To be read in conjunction with all other relevant drawings and specifications.

This site has not been surveyed and is based on data supplied by Ordnance Survey.

PLANNING APPLICATION
FS134 PORT TALBOT

CLIENT **mfg**
PROJECT RETROSPECTIVE INPOST LOCKERS

ADDRESS
PORT TALBOT SERVICE STATION
THE PRINCESS MARGARET WAY
ABERAVON / PORT TALBOT
NEATH, SA12 7PE

TITLE	EXISTING ELEVATIONS		
SCALE	1:100 @ A1	JOB NO	20909
DRAWN	FE	DWG NO	PA13
DATE	26/02/2021	REVISION	DATE
CHECKED			
DATE			

ADCOCK ASSOCIATES
8th Floor, Benningham Road, Stafford-upon-Avon CV37 0AQ
+44(0)1799 414202 enquiries@adcockassociates.co.uk

DESIGN ARCHITECTURE PROJECT MANAGEMENT