




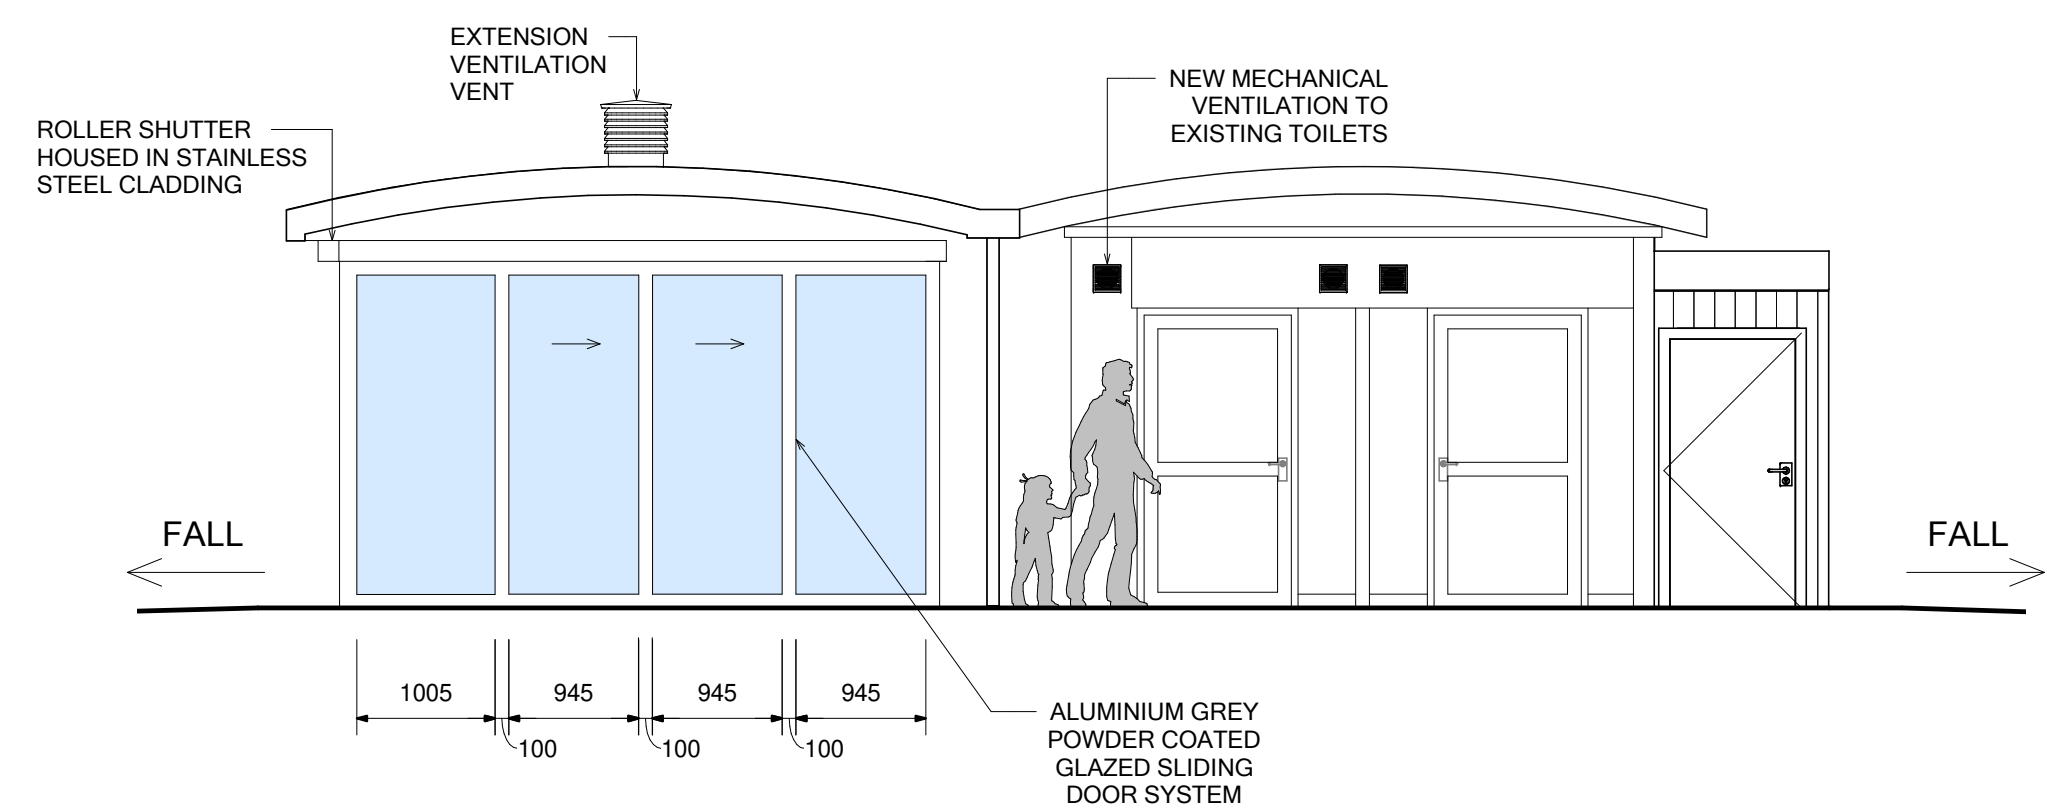


Proposed East Elevation
1 : 50

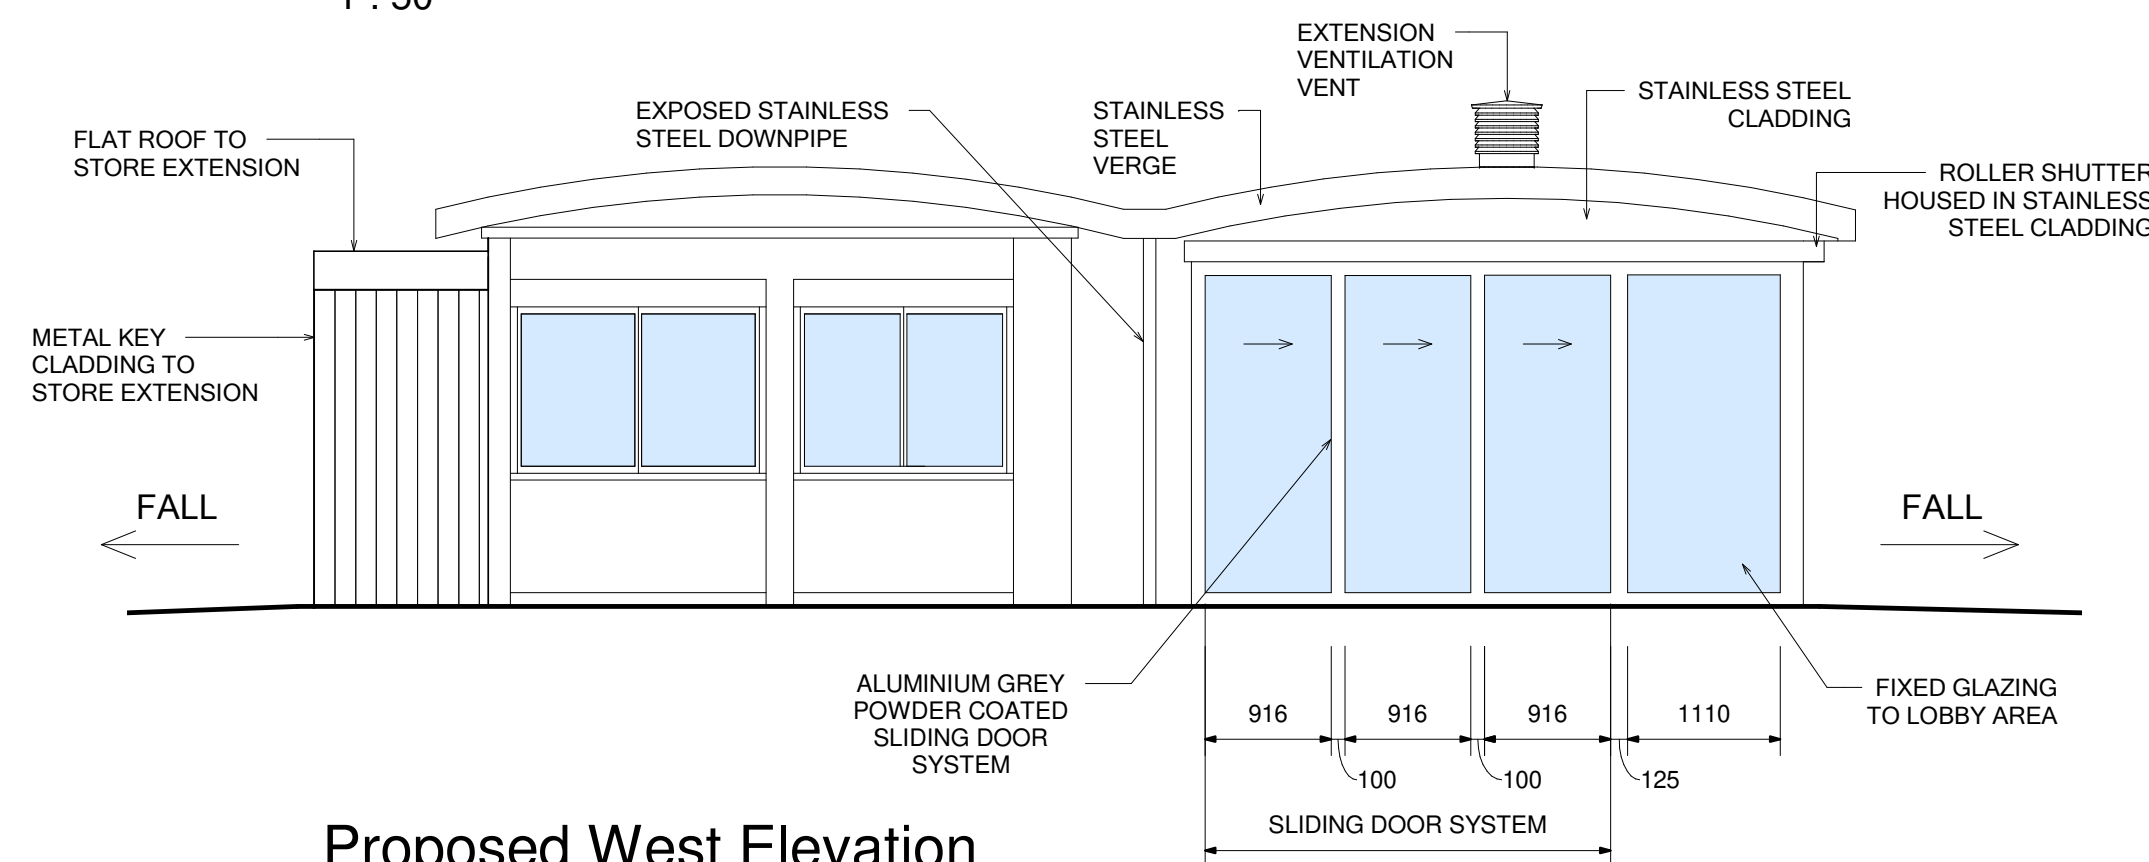


Proposed West Elevation
1 : 50

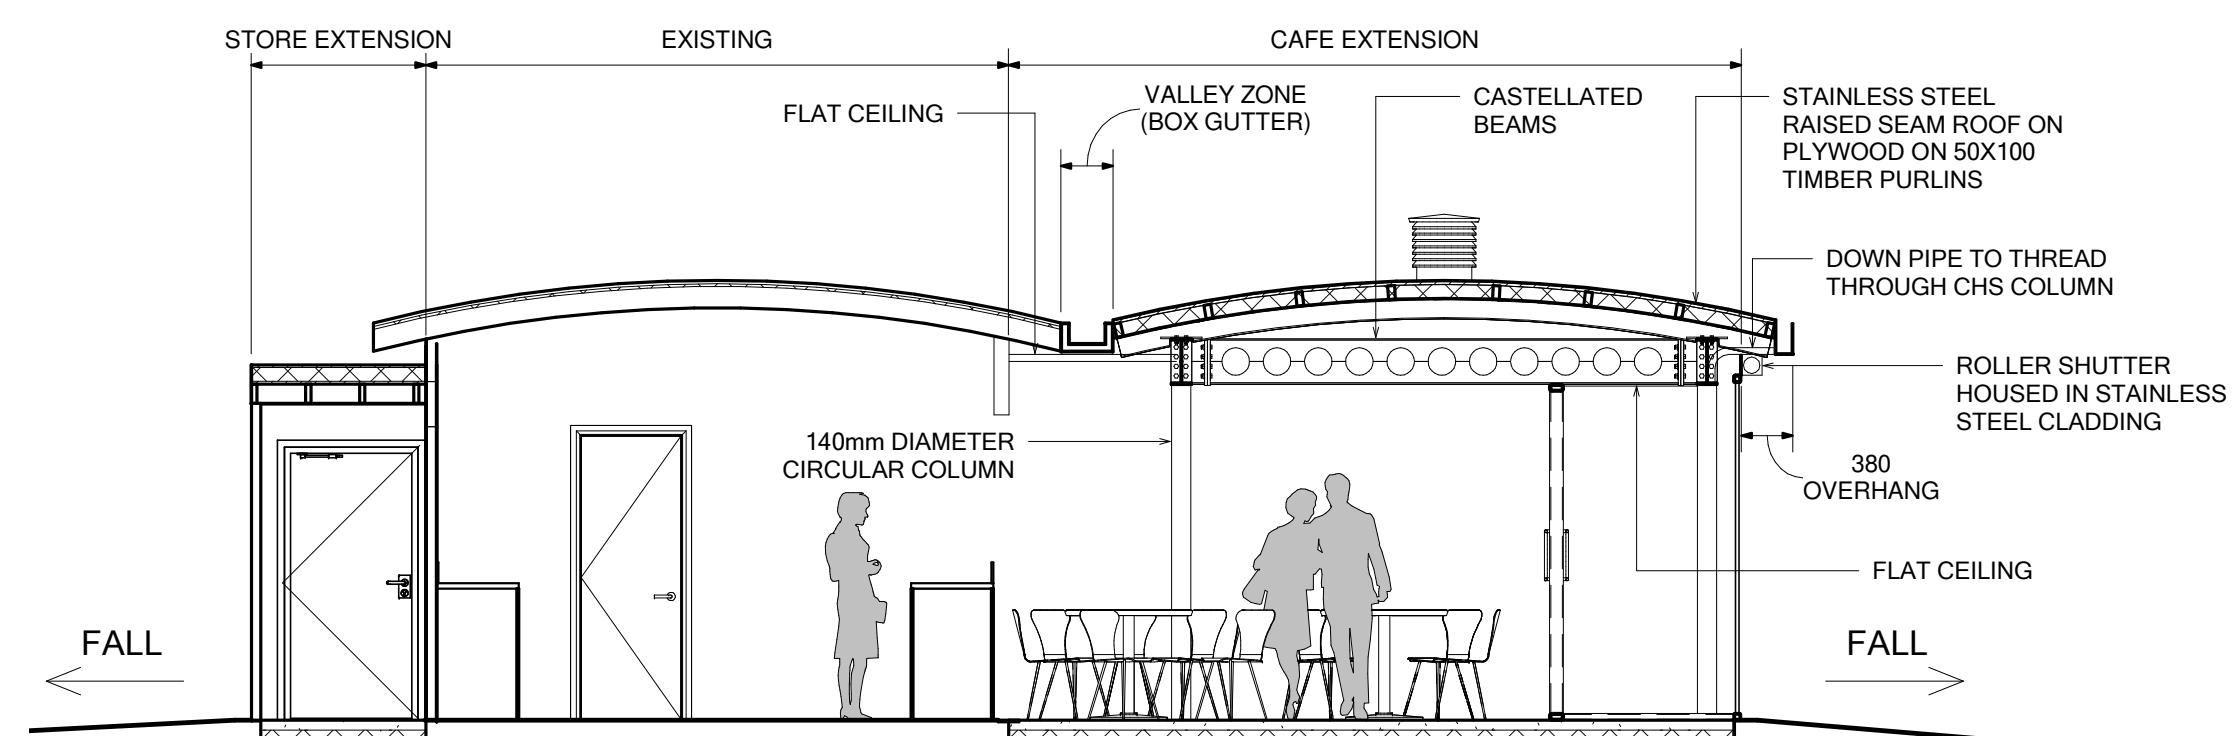


Proposed Section B-B
1 : 50

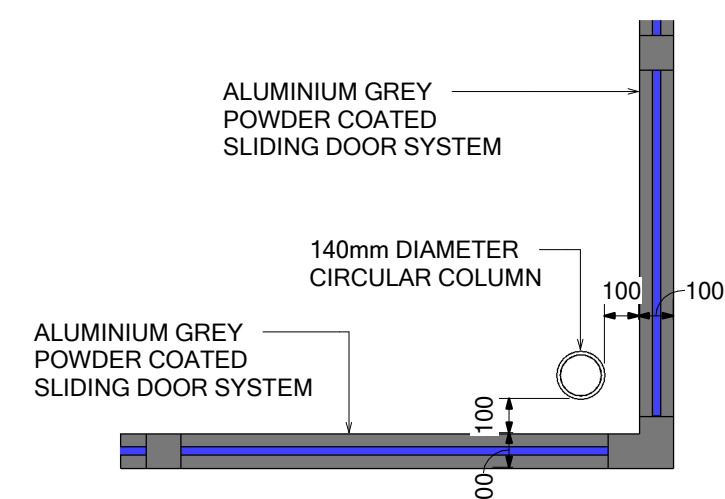


Detail 1
1 : 20

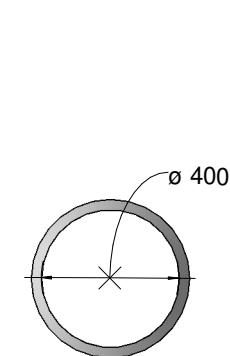


Cowl Plan
1 : 20

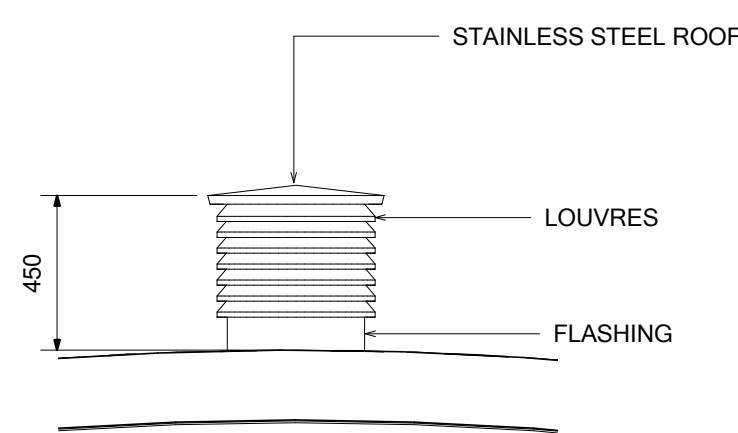


Cowl Elevation
1 : 20

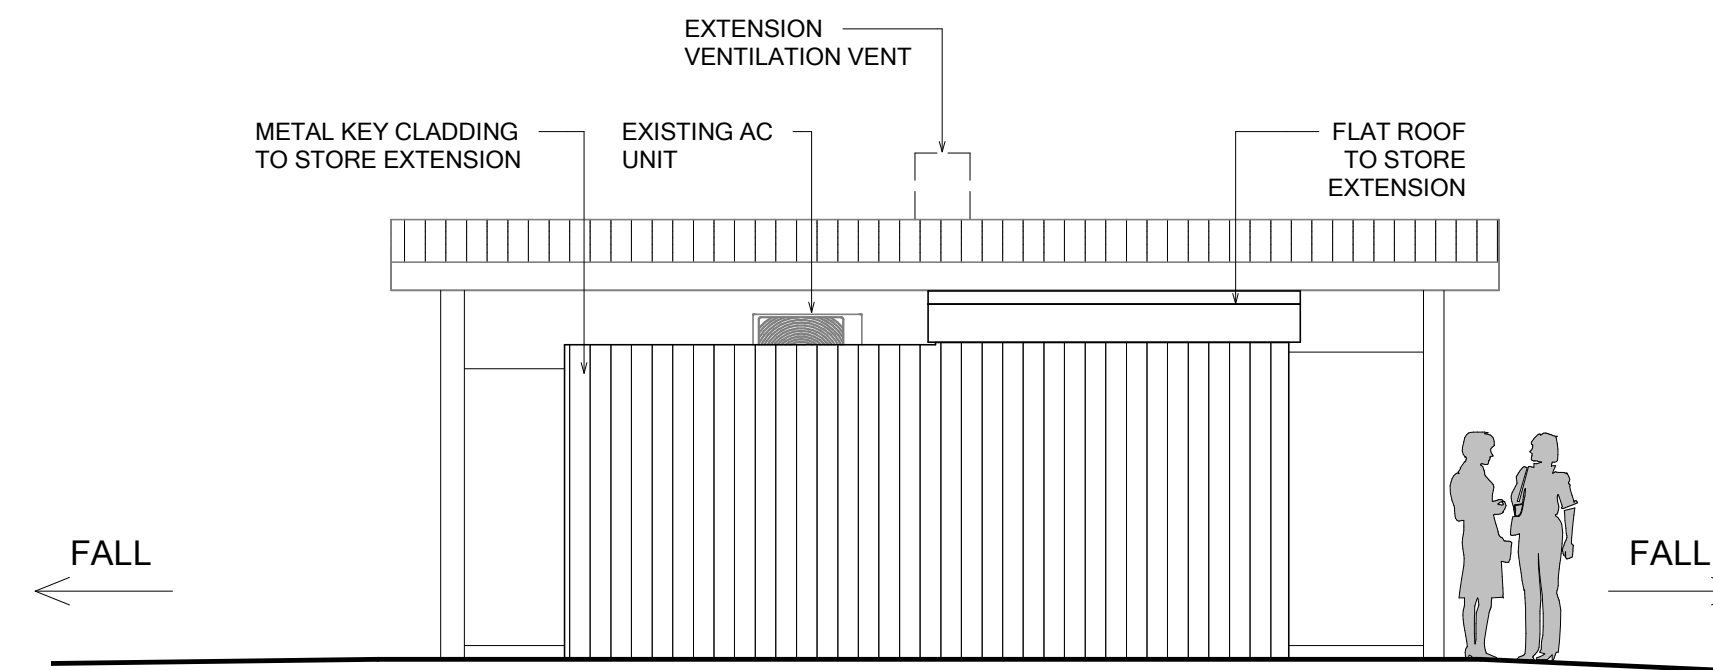

Proposed North Elevation
1 : 50

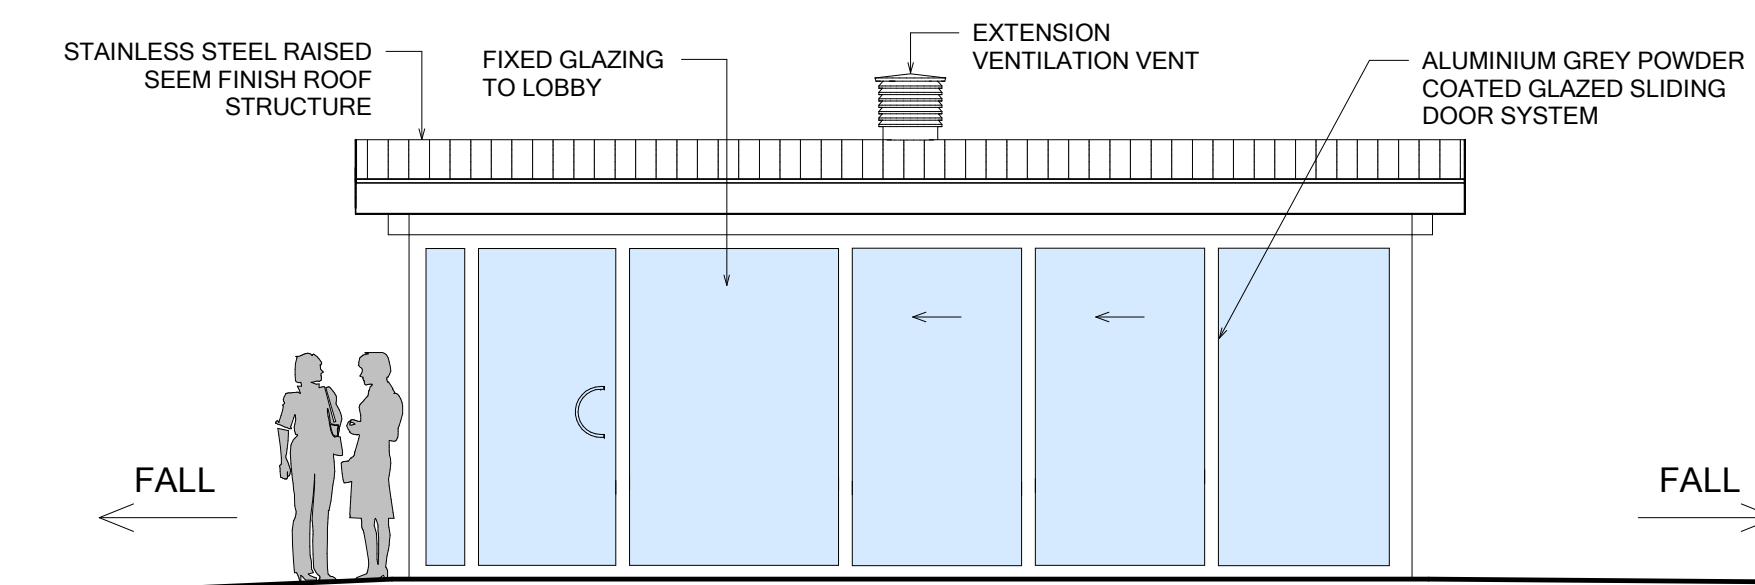

Proposed South Elevation
1 : 50

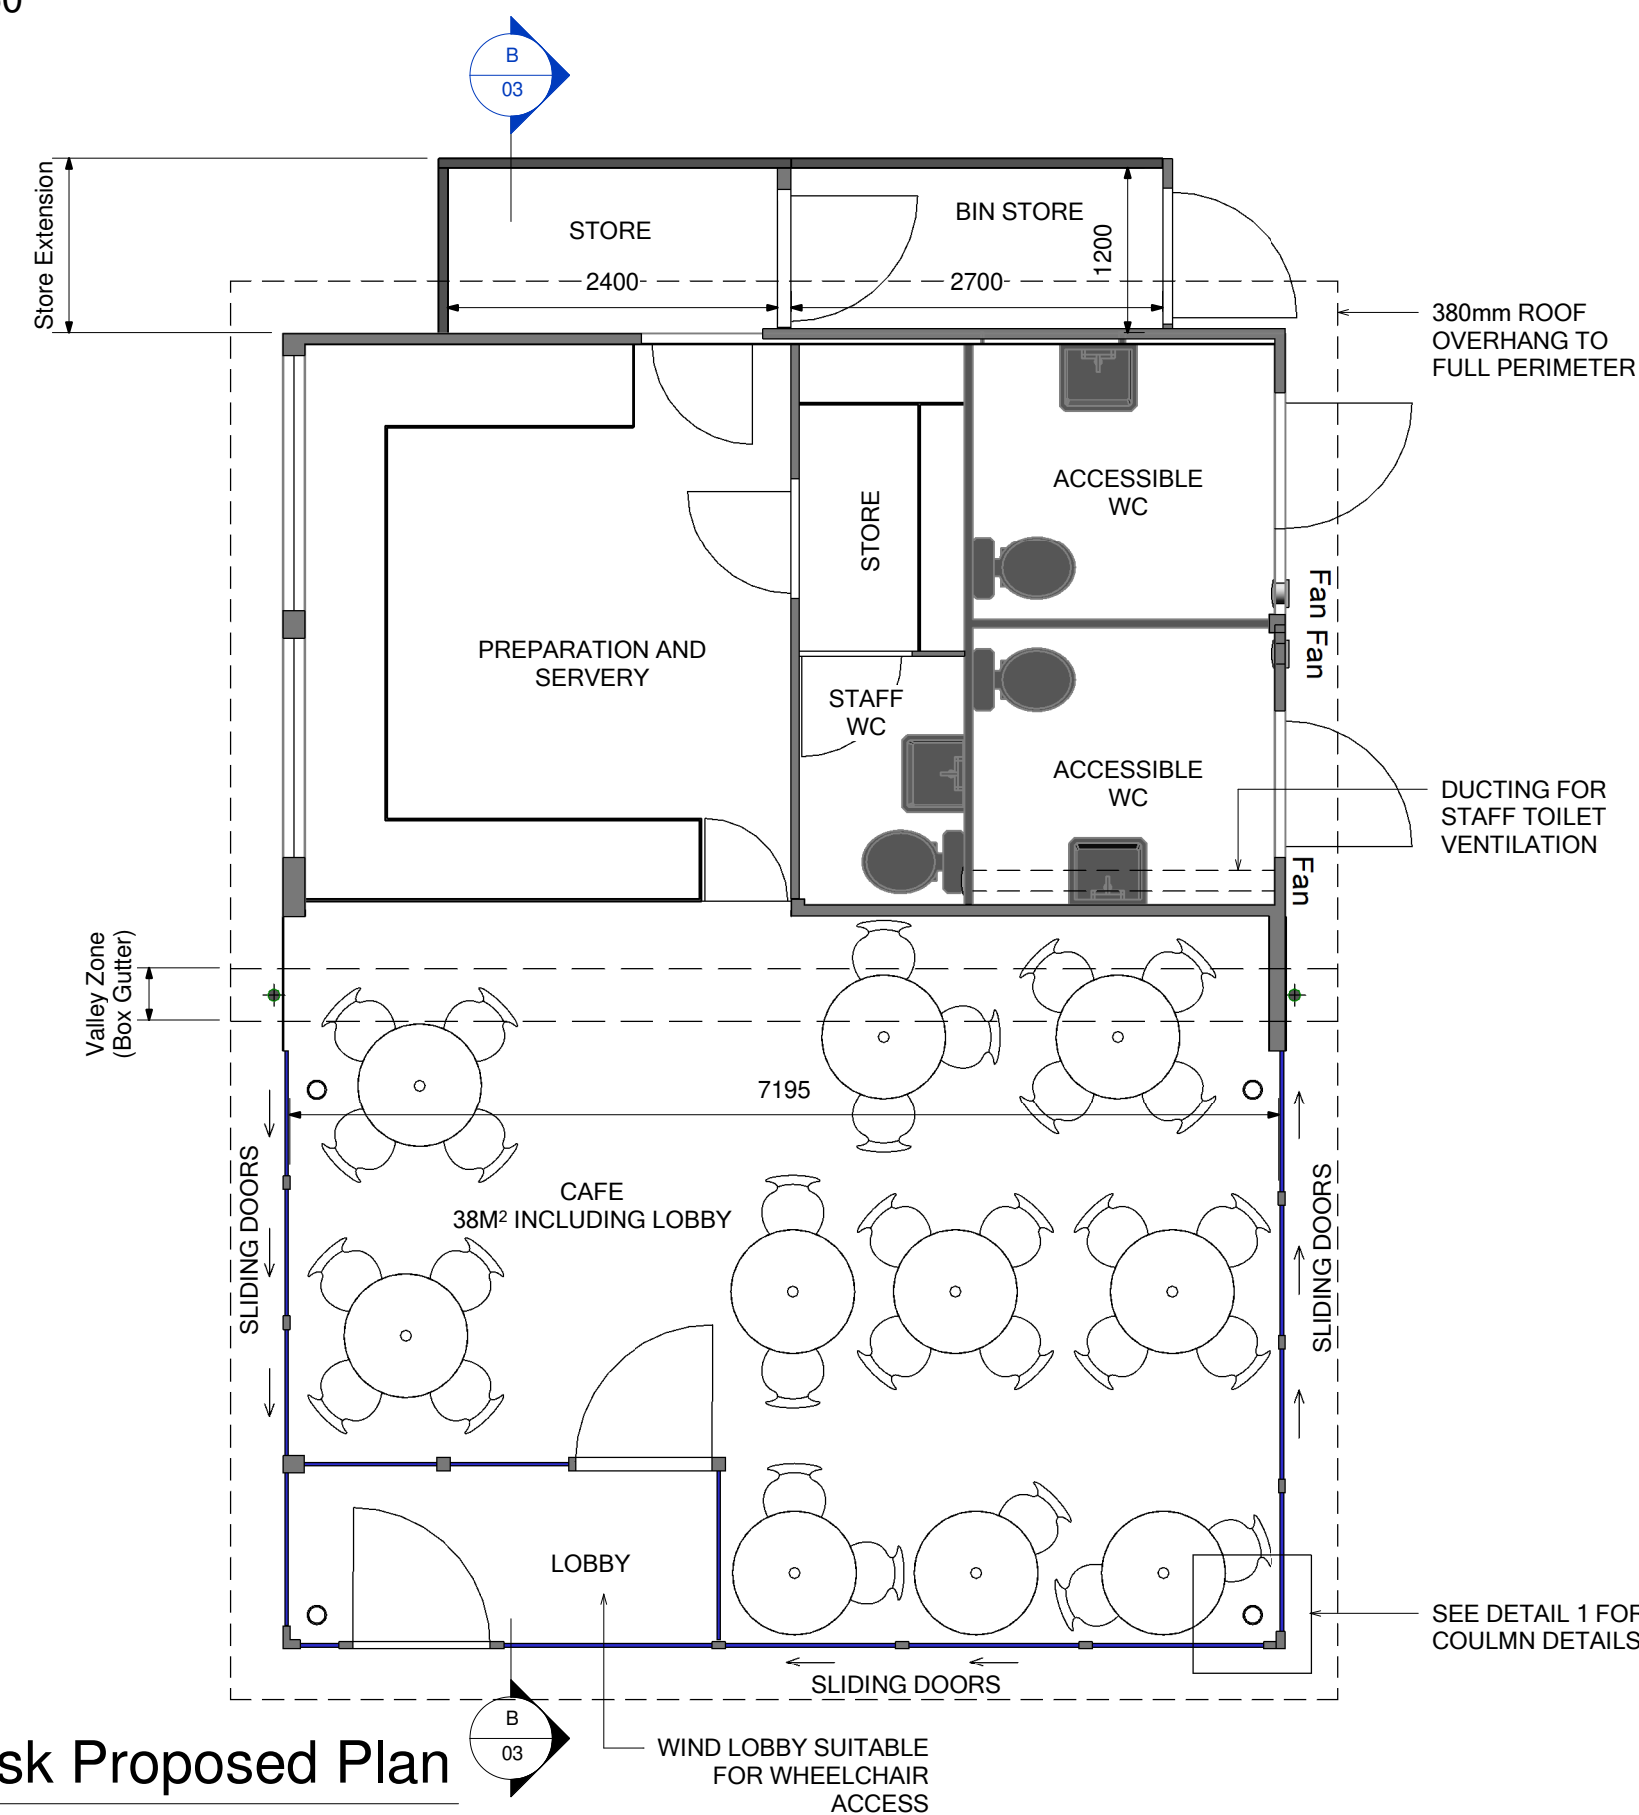

Kiosk Proposed Plan
1 : 50

NOTES:

B	DRJL	KD			ELEVATIONS CLARIFIED
A	DRJL	KD			FOR PLANNING
Rev	Drawn	Chkd	Rvwd	Date	Description
Designed by		KD		Date	
Client 					
Client Drawing No.		Date			
					
Consulting Engineers, Sandfield Business Centre, Aberavon, SA12 7PQ, t: 01639 765625					
Project La Memo- Beach Kiosk					
Drawing Title Proposed Elevations and Sections					
Drawn DRJL		Checked KD		Date	
Scale (@ A1) As indicated			Project No. 201102-01		
Drawing No. 201102-01-03					Rev B