


Superseded

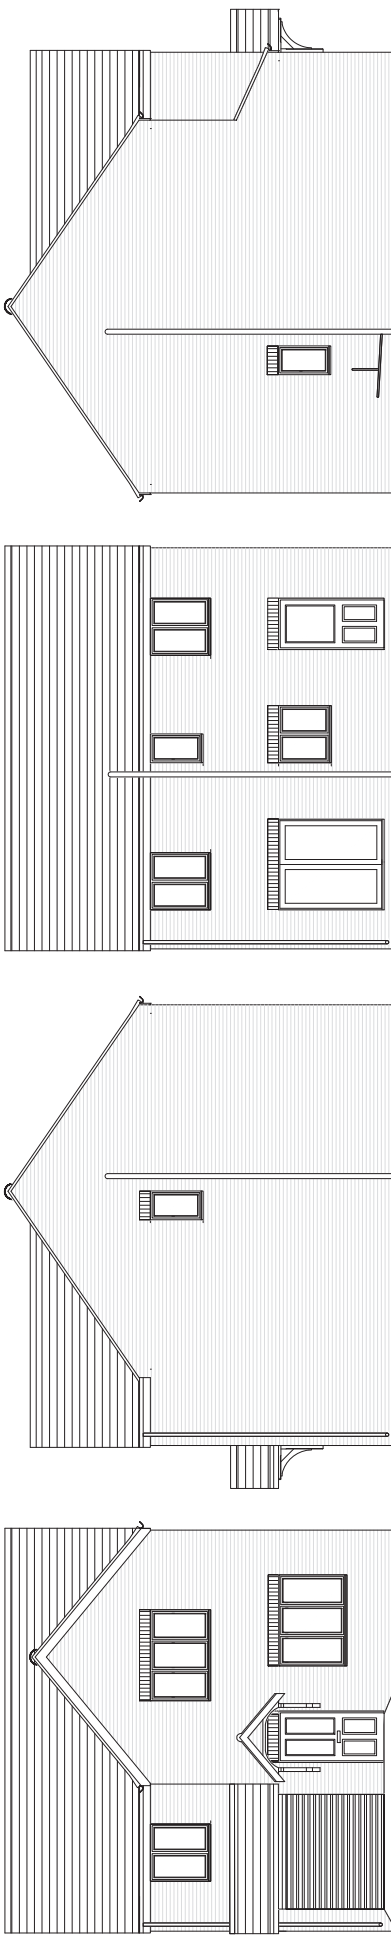


Side Elevation


Rear Elevation

Side Elevation

Front Elevation

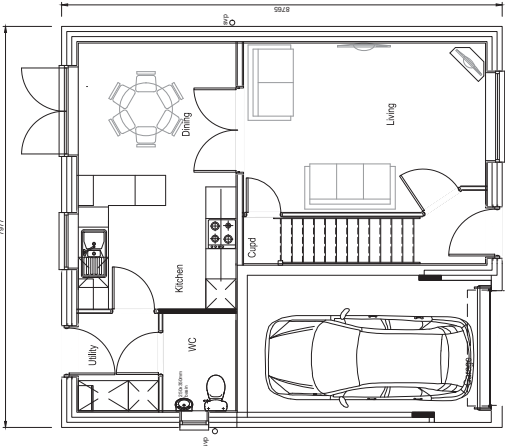

Ground Floor Plan

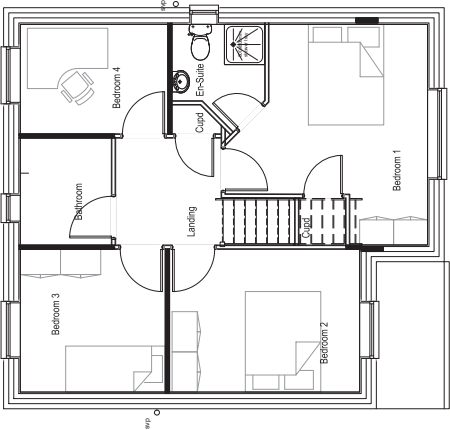

First Floor Plan

			
House type	1096	Date	29/05/18
Scale	None	Scale	None
Drawing Number	RS-WD10	Drawing Number	50@A1, 100@A3
Plans & Elevations (Planning)		Formerly	
		Rev's C.	