

PROPOSED ELEVATIONS

EXTERNAL FINISHES	
WALLS	Render & Brickwork
ROOF	Asphalt roof shingles & felt; and corrugated bitumen roof sheets
WINDOWS	PVCu
RWG	Black PVCu
FASCIA & SOFFIT	PVCu



THIS SCHEME IS SUBJECT TO LOCAL PLANNING AND ALL OTHER NECESSARY CONSENTS. ALL DIMENSIONS, SITE LEVELS AND AREAS WHERE GIVEN ARE APPROXIMATE AND SUBJECT TO SITE SURVEY UNLESS STATED OTHERWISE. ALL DIMENSIONS MUST BE CHECKED ON SITE. DO NOT SCALE OFF THIS DRAWING. THIS DRAWING IS TO BE READ IN CONJUNCTION WITH ALL RELEVANT CONSULTANTS AND/OR SPECIALISTS DRAWINGS OR DOCUMENTS. SAURO ARCHITECTURAL DESIGN MUST BE NOTIFIED OF ANY VARIATIONS OR DISCREPANCIES BEFORE THE AFFECTED WORK COMMENCES. ALL QUERIES RELATING TO DESIGN OF FOUNDATIONS, FLOOR SLABS AND ANY OTHER STRUCTURAL ELEMENTS ARE TO BE REFERRED TO THE STRUCTURAL ENGINEER FOR CLARIFICATION.




Front Elevation
Scale 1:50



Side Elevation
Scale 1:50



Rear Elevation
Scale 1:50

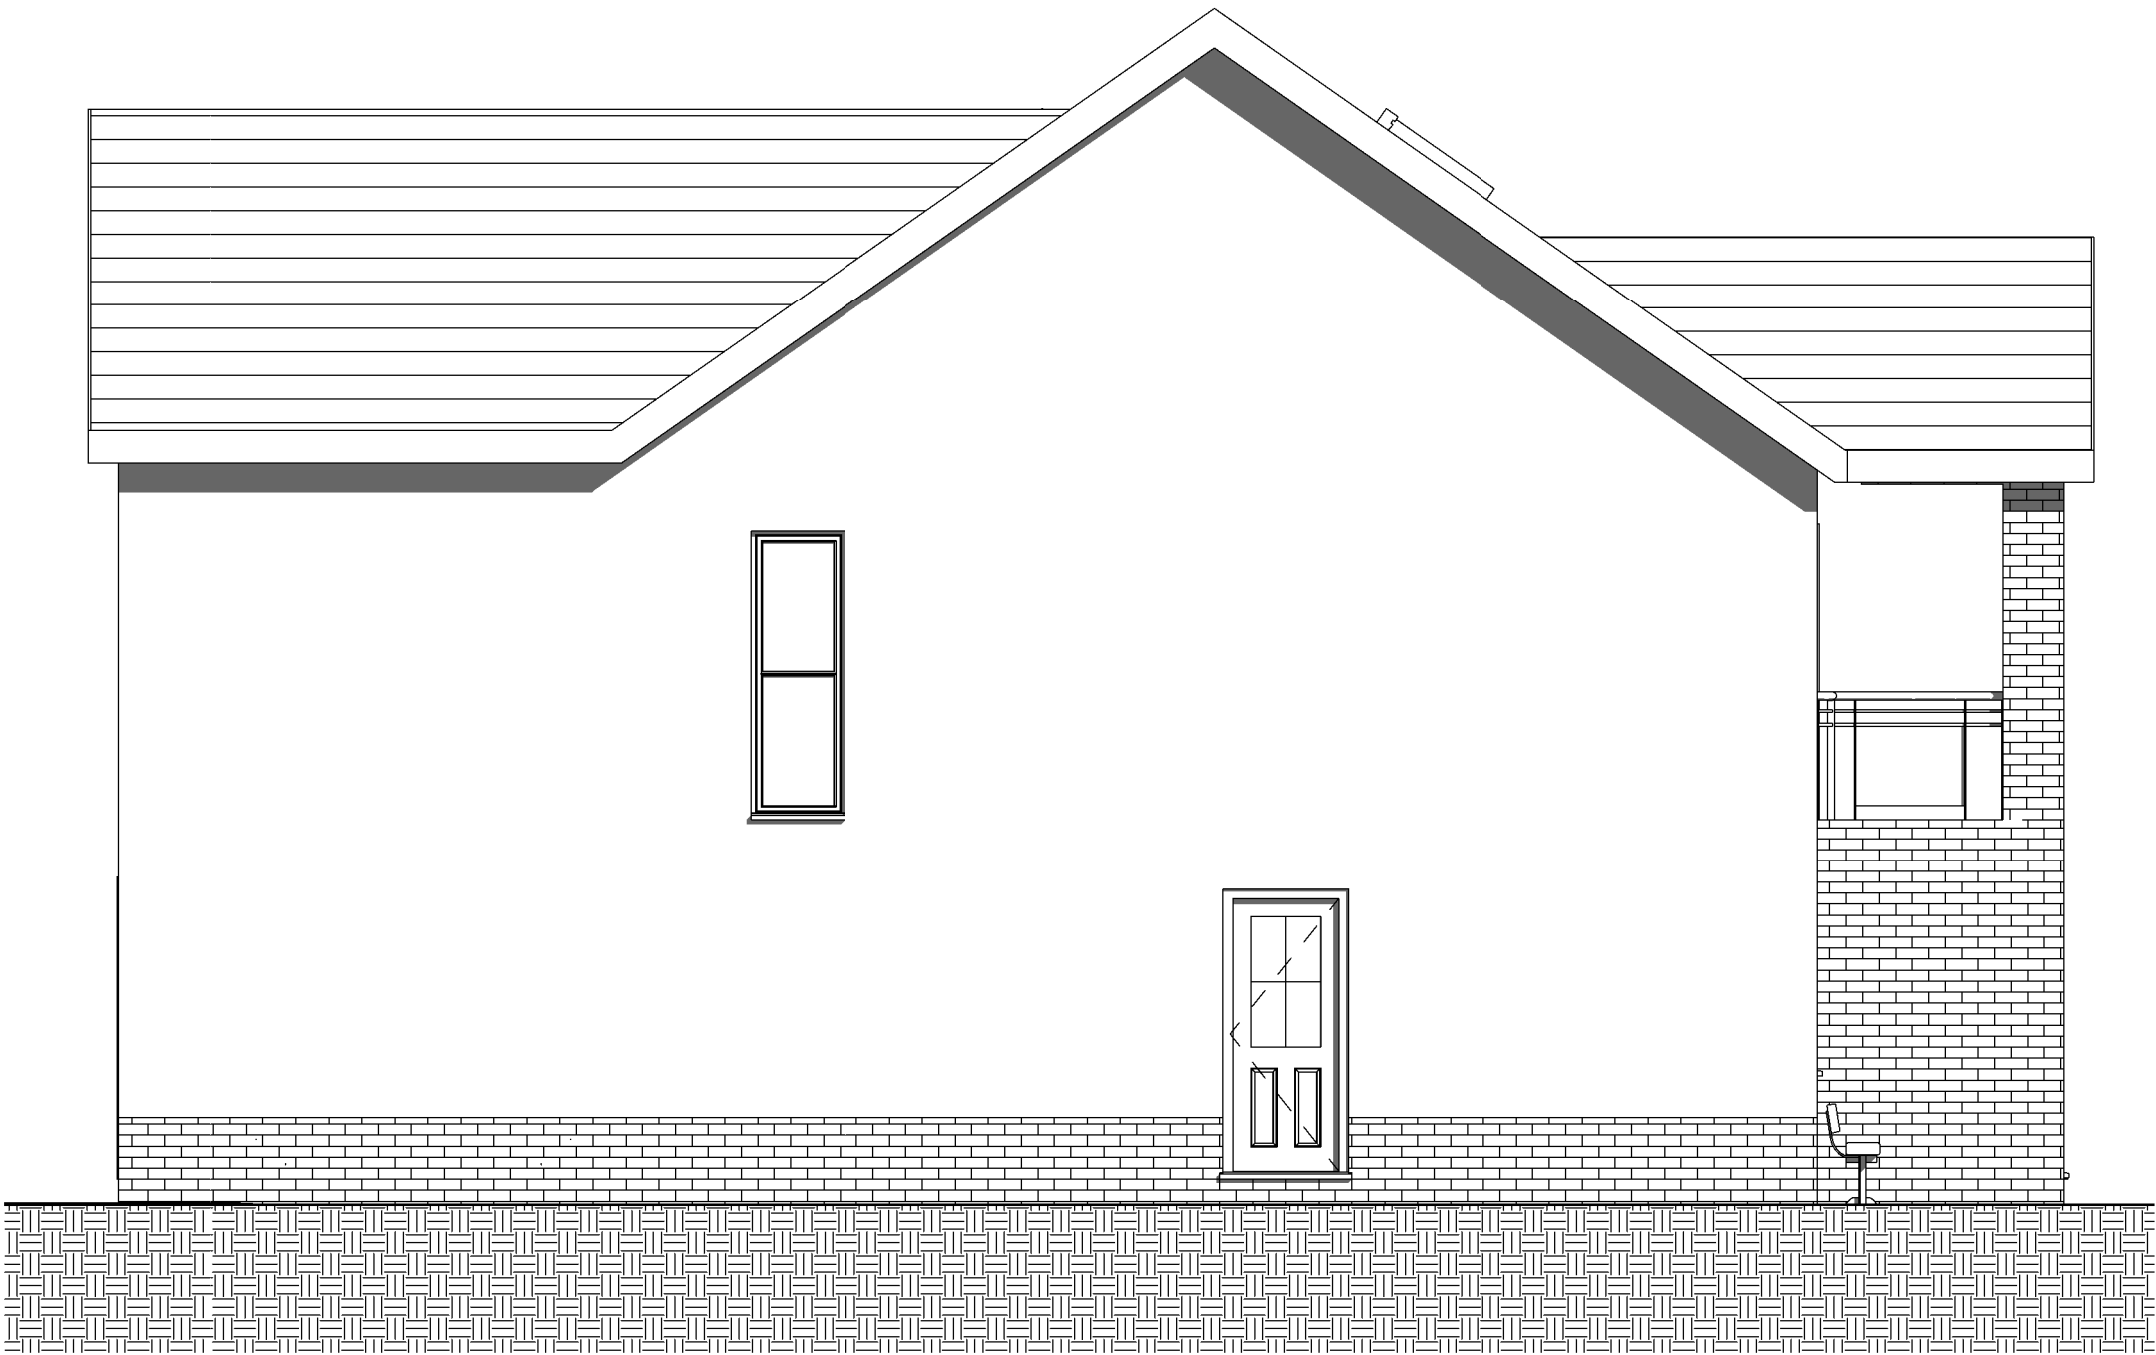

Side Elevation
Scale 1:50

Revision	Description	Date
PLANNING		
SAURO ARCHITECTURAL DESIGN LTD 9 Elliston Terrace, Carmarthen, SA31 1HA Tel : (01267) 233 684 Email: design@sauro.co.uk © Drawing Copyright Sauro Architectural Design		
Client Mr & Mrs Phillips		
Project Title Residential Development at 37 FOREST LODGE LANE CWMAYON PORT TALBOT SA13 2RX		
Drawing Title Proposed Elevations		
Scale 1:50	Sheet Size A1	
Date 05/02/2021	Drawn by 05	Checked by 01
Job No. 1013	Drawing No. 02	Revision