



PROPOSED FLOOR PLANS & ELEVATIONS




THIS SCHEME IS SUBJECT TO LOCAL PLANNING AND ALL OTHER NECESSARY CONSENTS. ALL DIMENSIONS, SITE LEVELS AND AREAS WHERE GIVEN ARE APPROXIMATE AND SUBJECT TO SITE SURVEY UNLESS STATED OTHERWISE. ALL DIMENSIONS MUST BE CHECKED ON SITE. DO NOT SCALE OFF THIS DRAWING. THIS DRAWING IS TO BE READ IN CONJUNCTION WITH ALL RELEVANT CONSULTANTS AND/OR SPECIALISTS' DRAWINGS OR DOCUMENTS. "SAURO ARCHITECTURAL DESIGN" MUST BE NOTIFIED OF ANY VARIATIONS OR DISCREPANCIES BEFORE THE AFFECTED WORK COMMENCES. ALL QUERIES RELATING TO DESIGN OF FOUNDATIONS, FLOOR SLABS AND ANY OTHER STRUCTURAL ELEMENTS ARE TO BE REFERRED TO THE STRUCTURAL ENGINEER FOR CLARIFICATION.

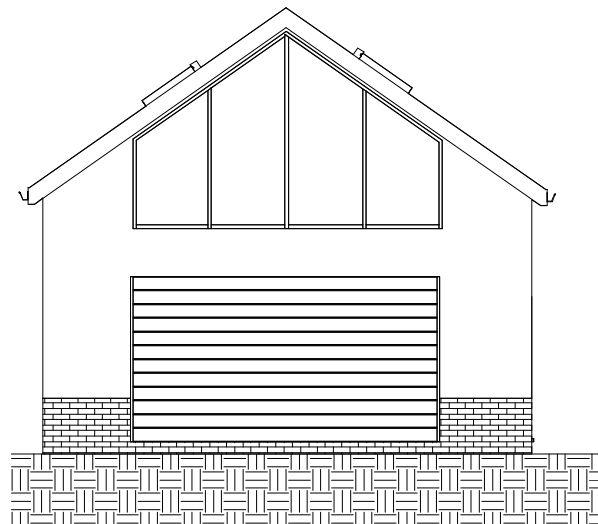


Front Elevation
Scale 1:100

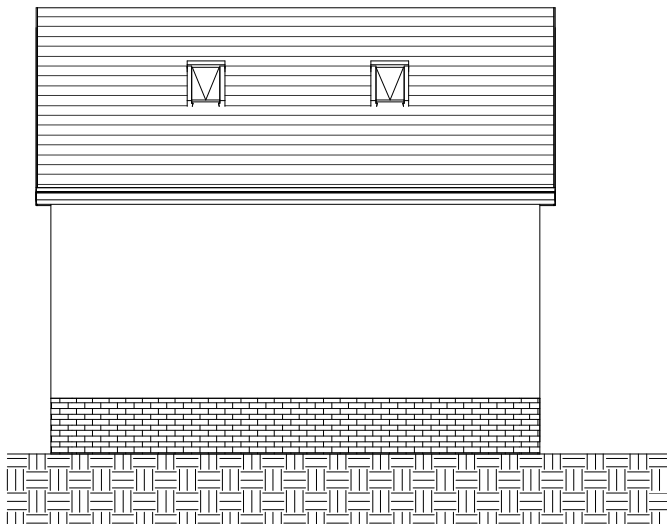


Side Elevation
Scale 1:100

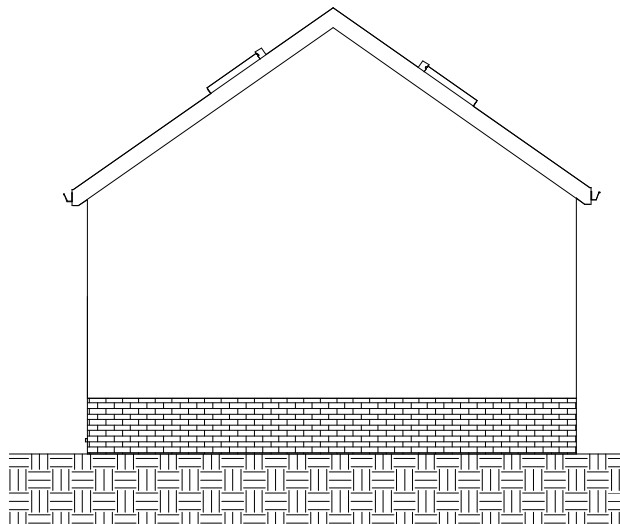


Rear Elevation
Scale 1:100

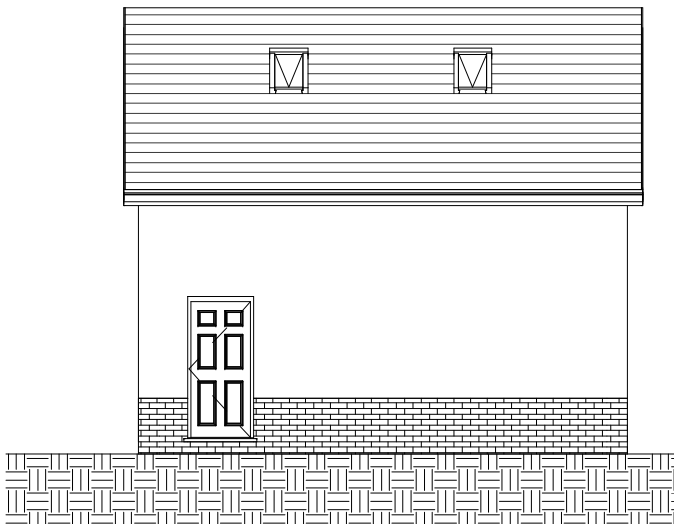

Side Elevation
Scale 1:100

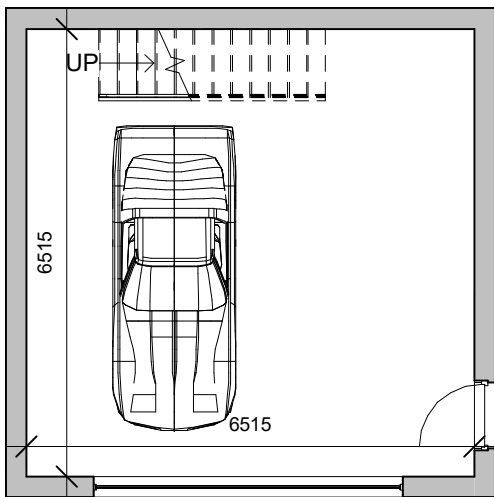

Ground Floor Plan
Scale 1:100

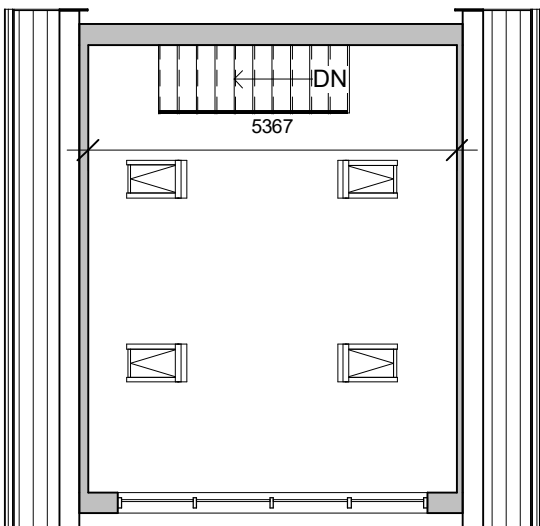

First Floor Plan
Scale 1:100

Revision	Description	Date
----------	-------------	------

PURPOSE OF ISSUE
PLANNING



SAURO ARCHITECTURAL DESIGN LTD
9 Elliston Terrace,
Carmarthen, SA31 1HA
Tel : (01267) 233 684
Email: design@sauro.co.uk
© Drawing Copyright Sauro Architectural Design

Client
Mr & Mrs Phillips

Project Title
Garage at
34 Forest Lodge Lane
Cwmavon
Port Talbot
SA13 2RX

Drawing Title
Proposed Floor Plans & Elevations

Scale (on A3) 1 : 100	Sheet Size A3	
Date 04/02/2021	Drawn by 05	Checked by 01
Job No. 1013	Drawing No. 03	Revision