



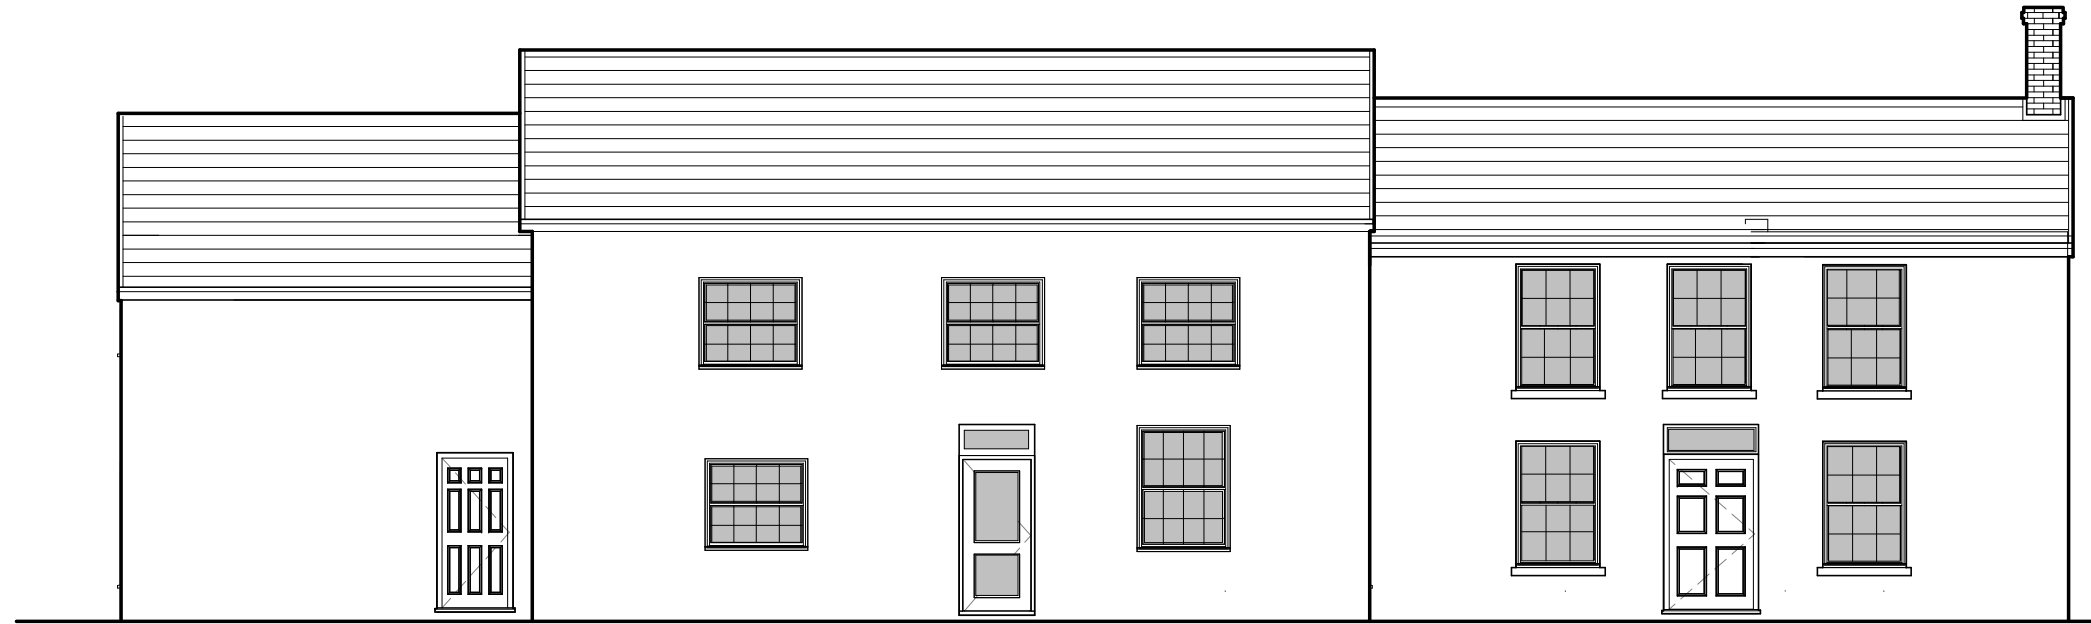

EXISTING FRONT ELEVATION
Facing North West

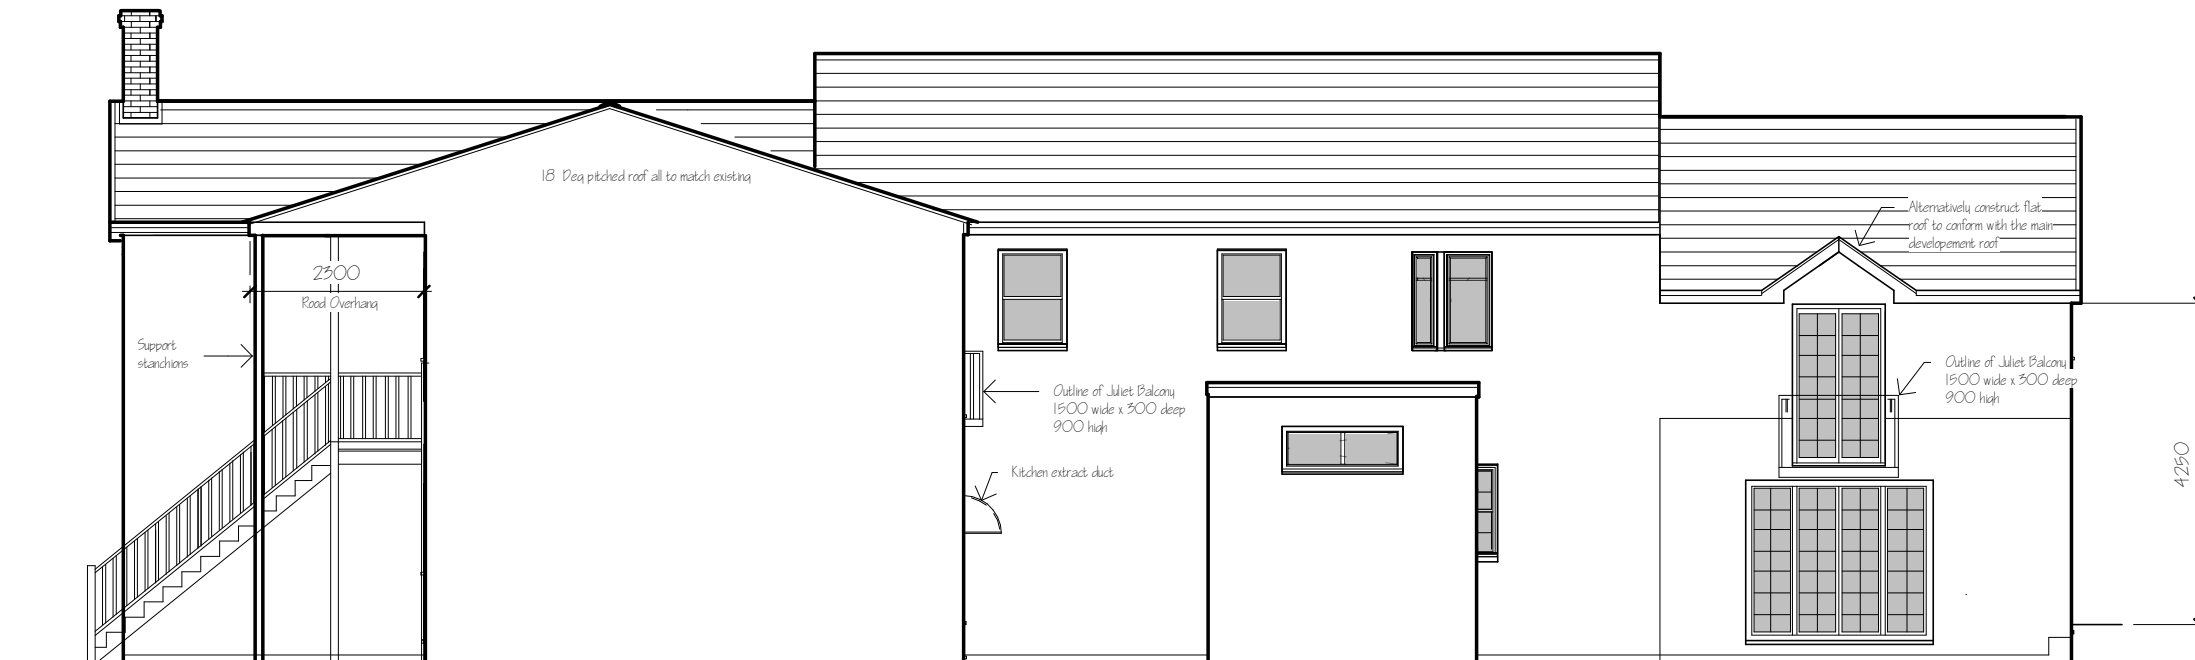

PROPOSED REAR ELEVATION
Facing South East

PROPOSED ALTERATIONS at " THE OLD SWAN"
GURNOS ROAD, YSTALYFERA, SWANSEA SA2 9RS

PROPOSED ELEVATIONS

Date 04.10.2020
Scale 1 : 100
Drawn PG

Dwg No

2016 / 9

REV

A