



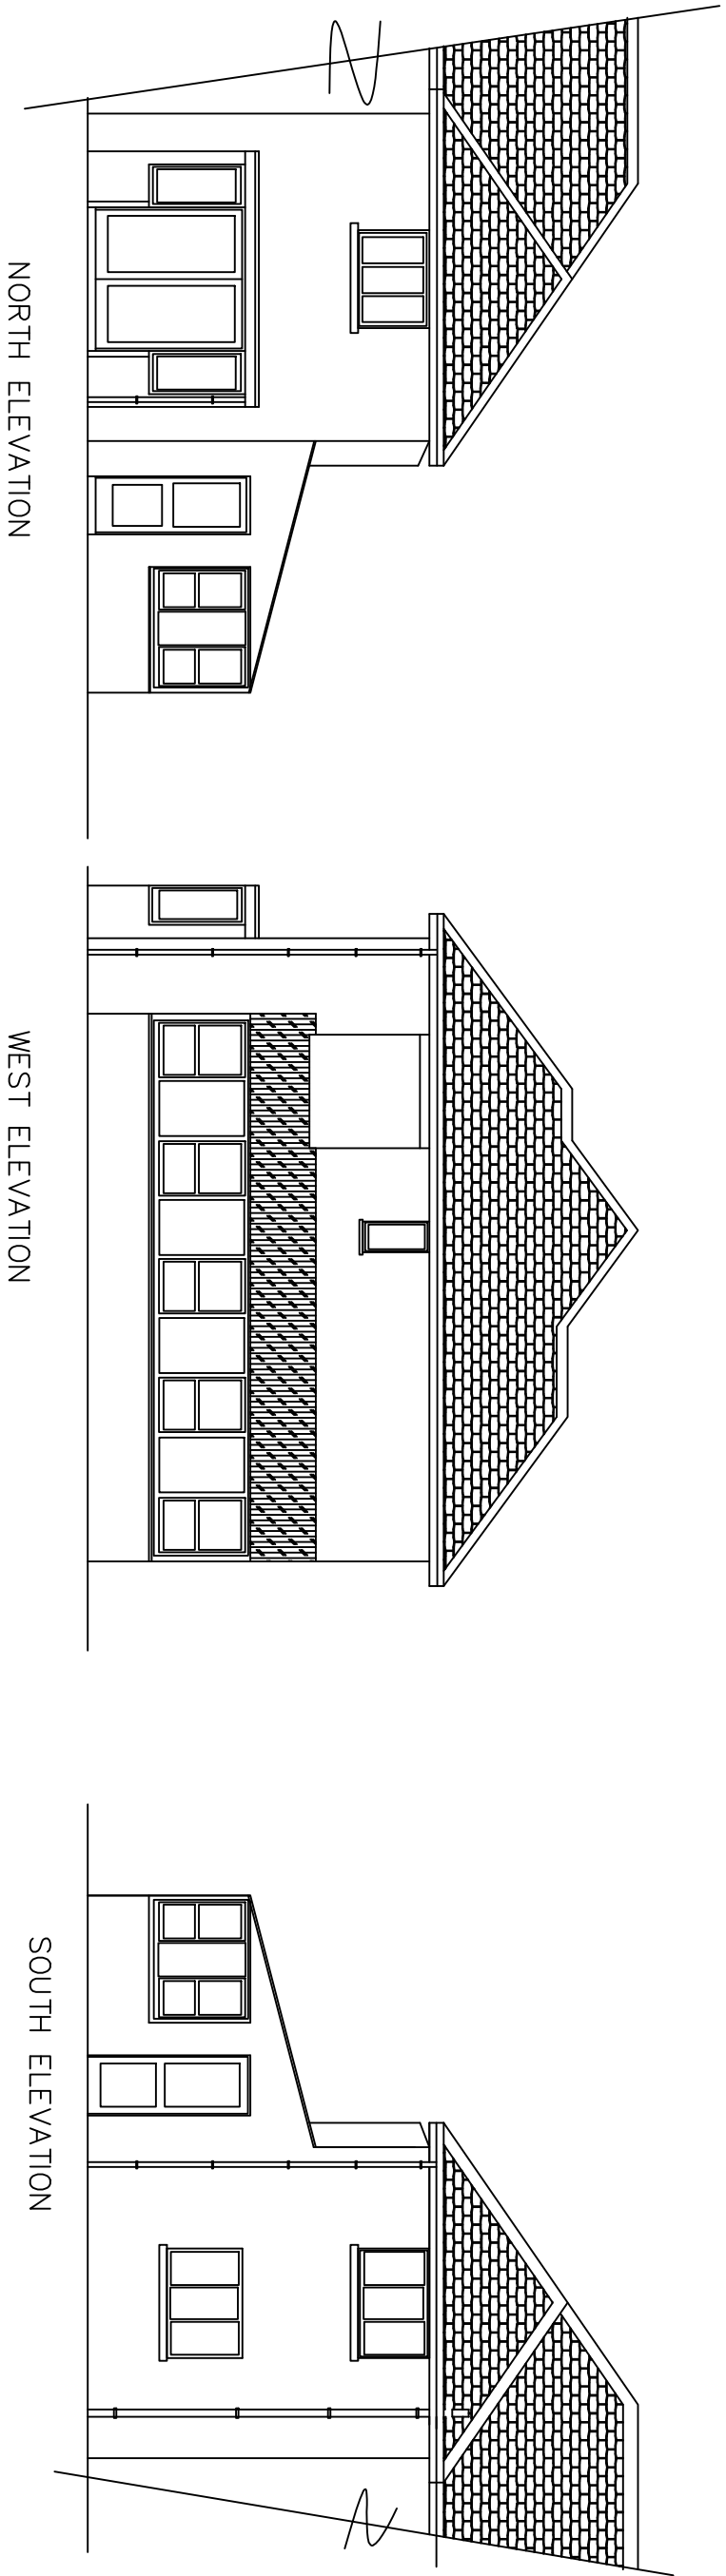


NORTH ELEVATION

WEST ELEVATION

SOUTH ELEVATION

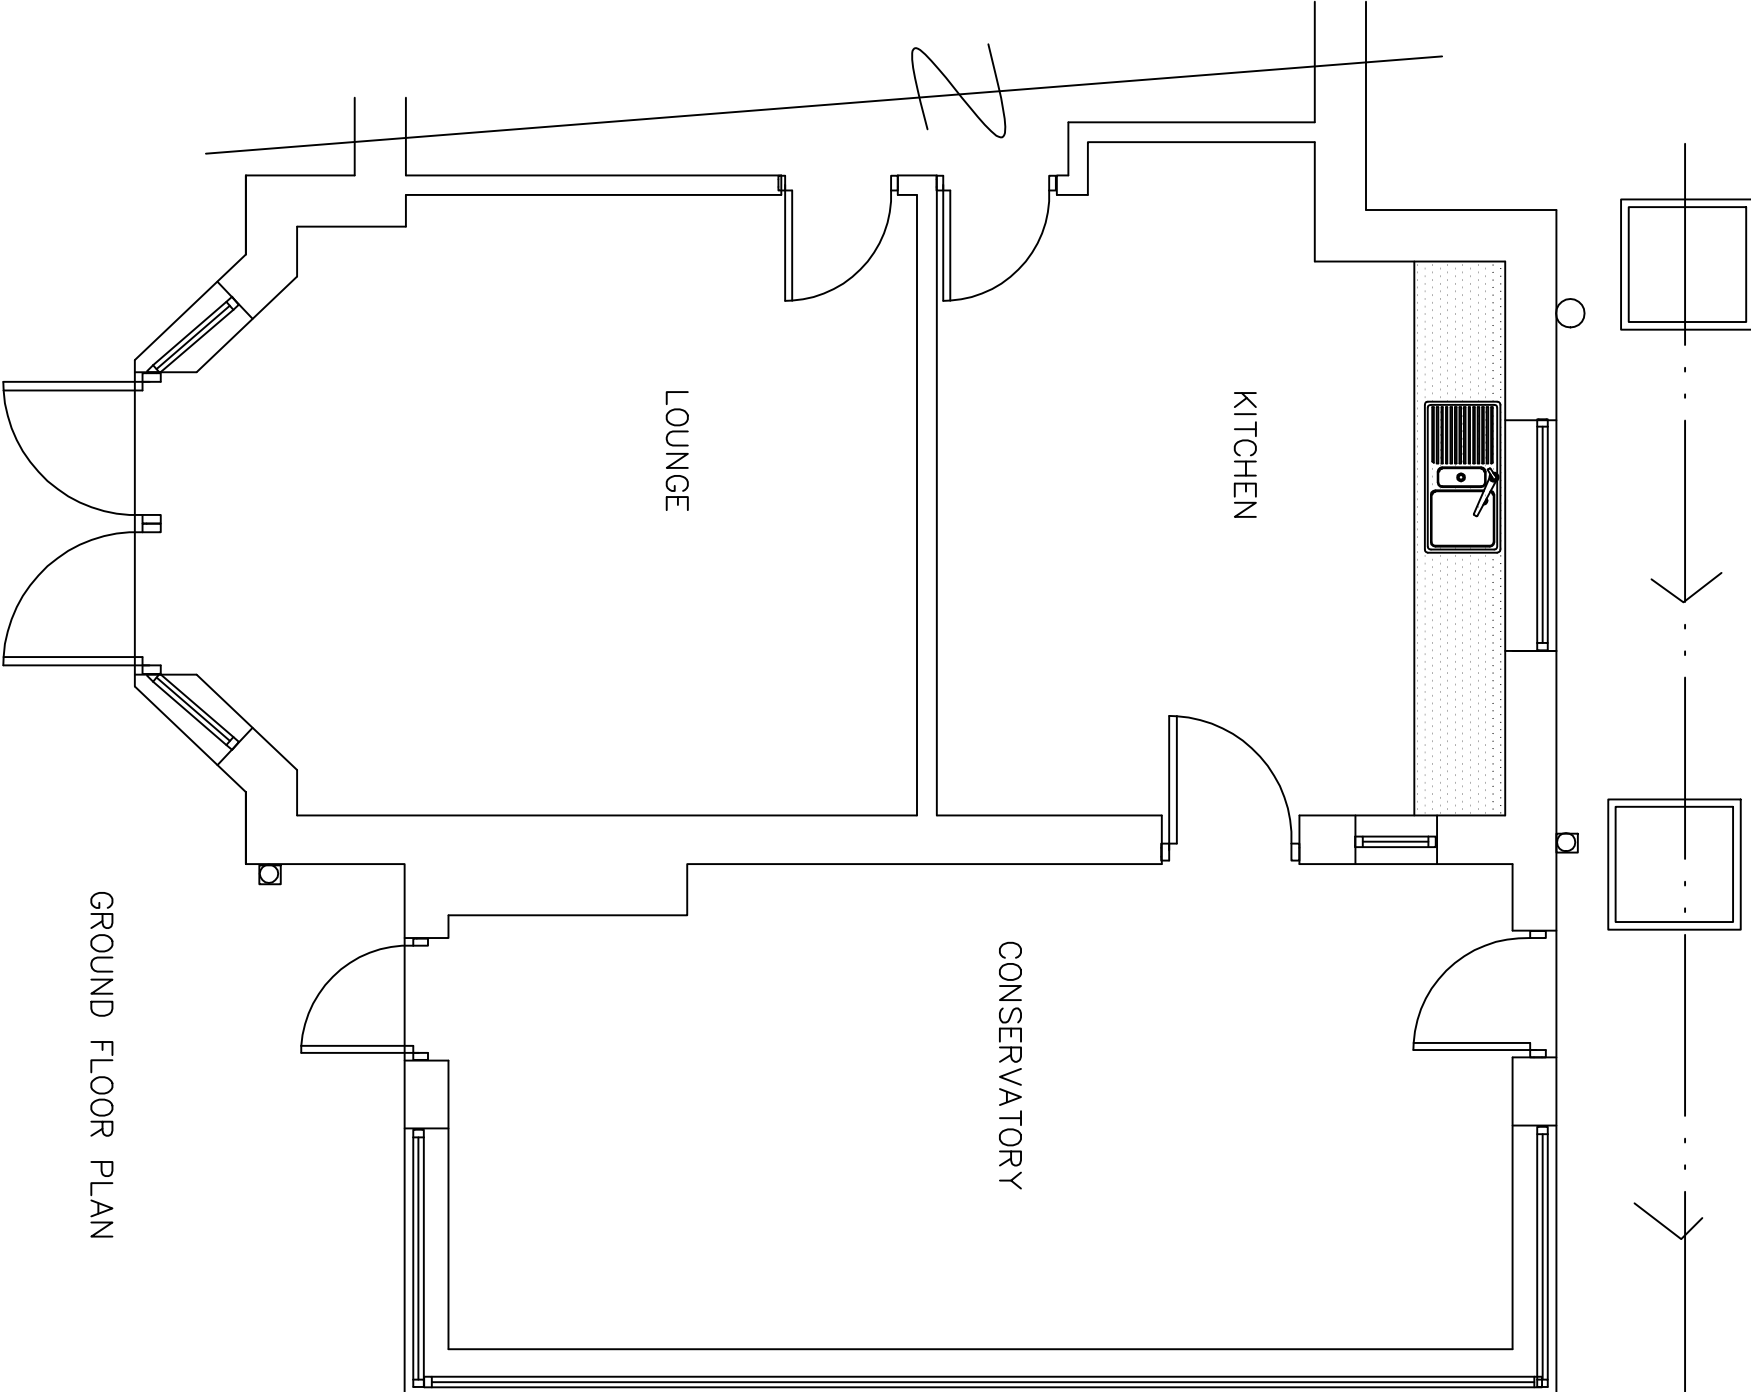

GROUND FLOOR PLAN

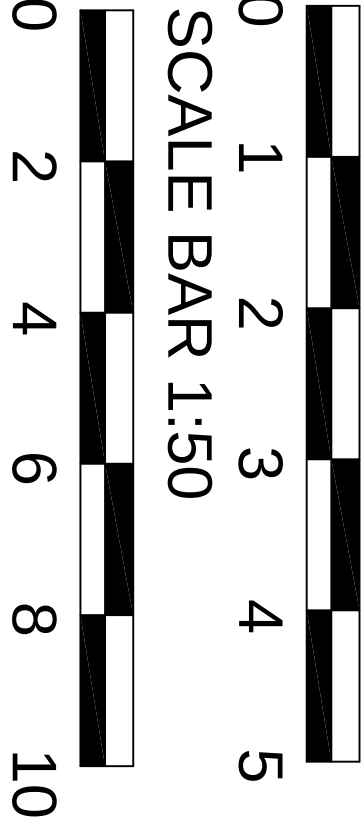

© copyright	
 INVICTA Building Advisory Service	
Min yr Efail, High Street, Nantllyfyllon, Maesteg, CF34 0BW Tel 07971 458724 E Mail : INVICTA7777@YAHOO.CO.UK	
	
Clients MR & MRS HOLLOWAY	
Job Title PROPOSED EXTENSION AT: 39 AFAN ROAD DYFFRYN RHONDDA	
Drawing Title PLANS AS EXISTING	
Scale 1:50 & 1:100	
Date FEB 2021	
Drawing No. 39AR/1/21	