



Revision				
No	Description	Date	Chkd	
A	Roof Amended	03.03.21		

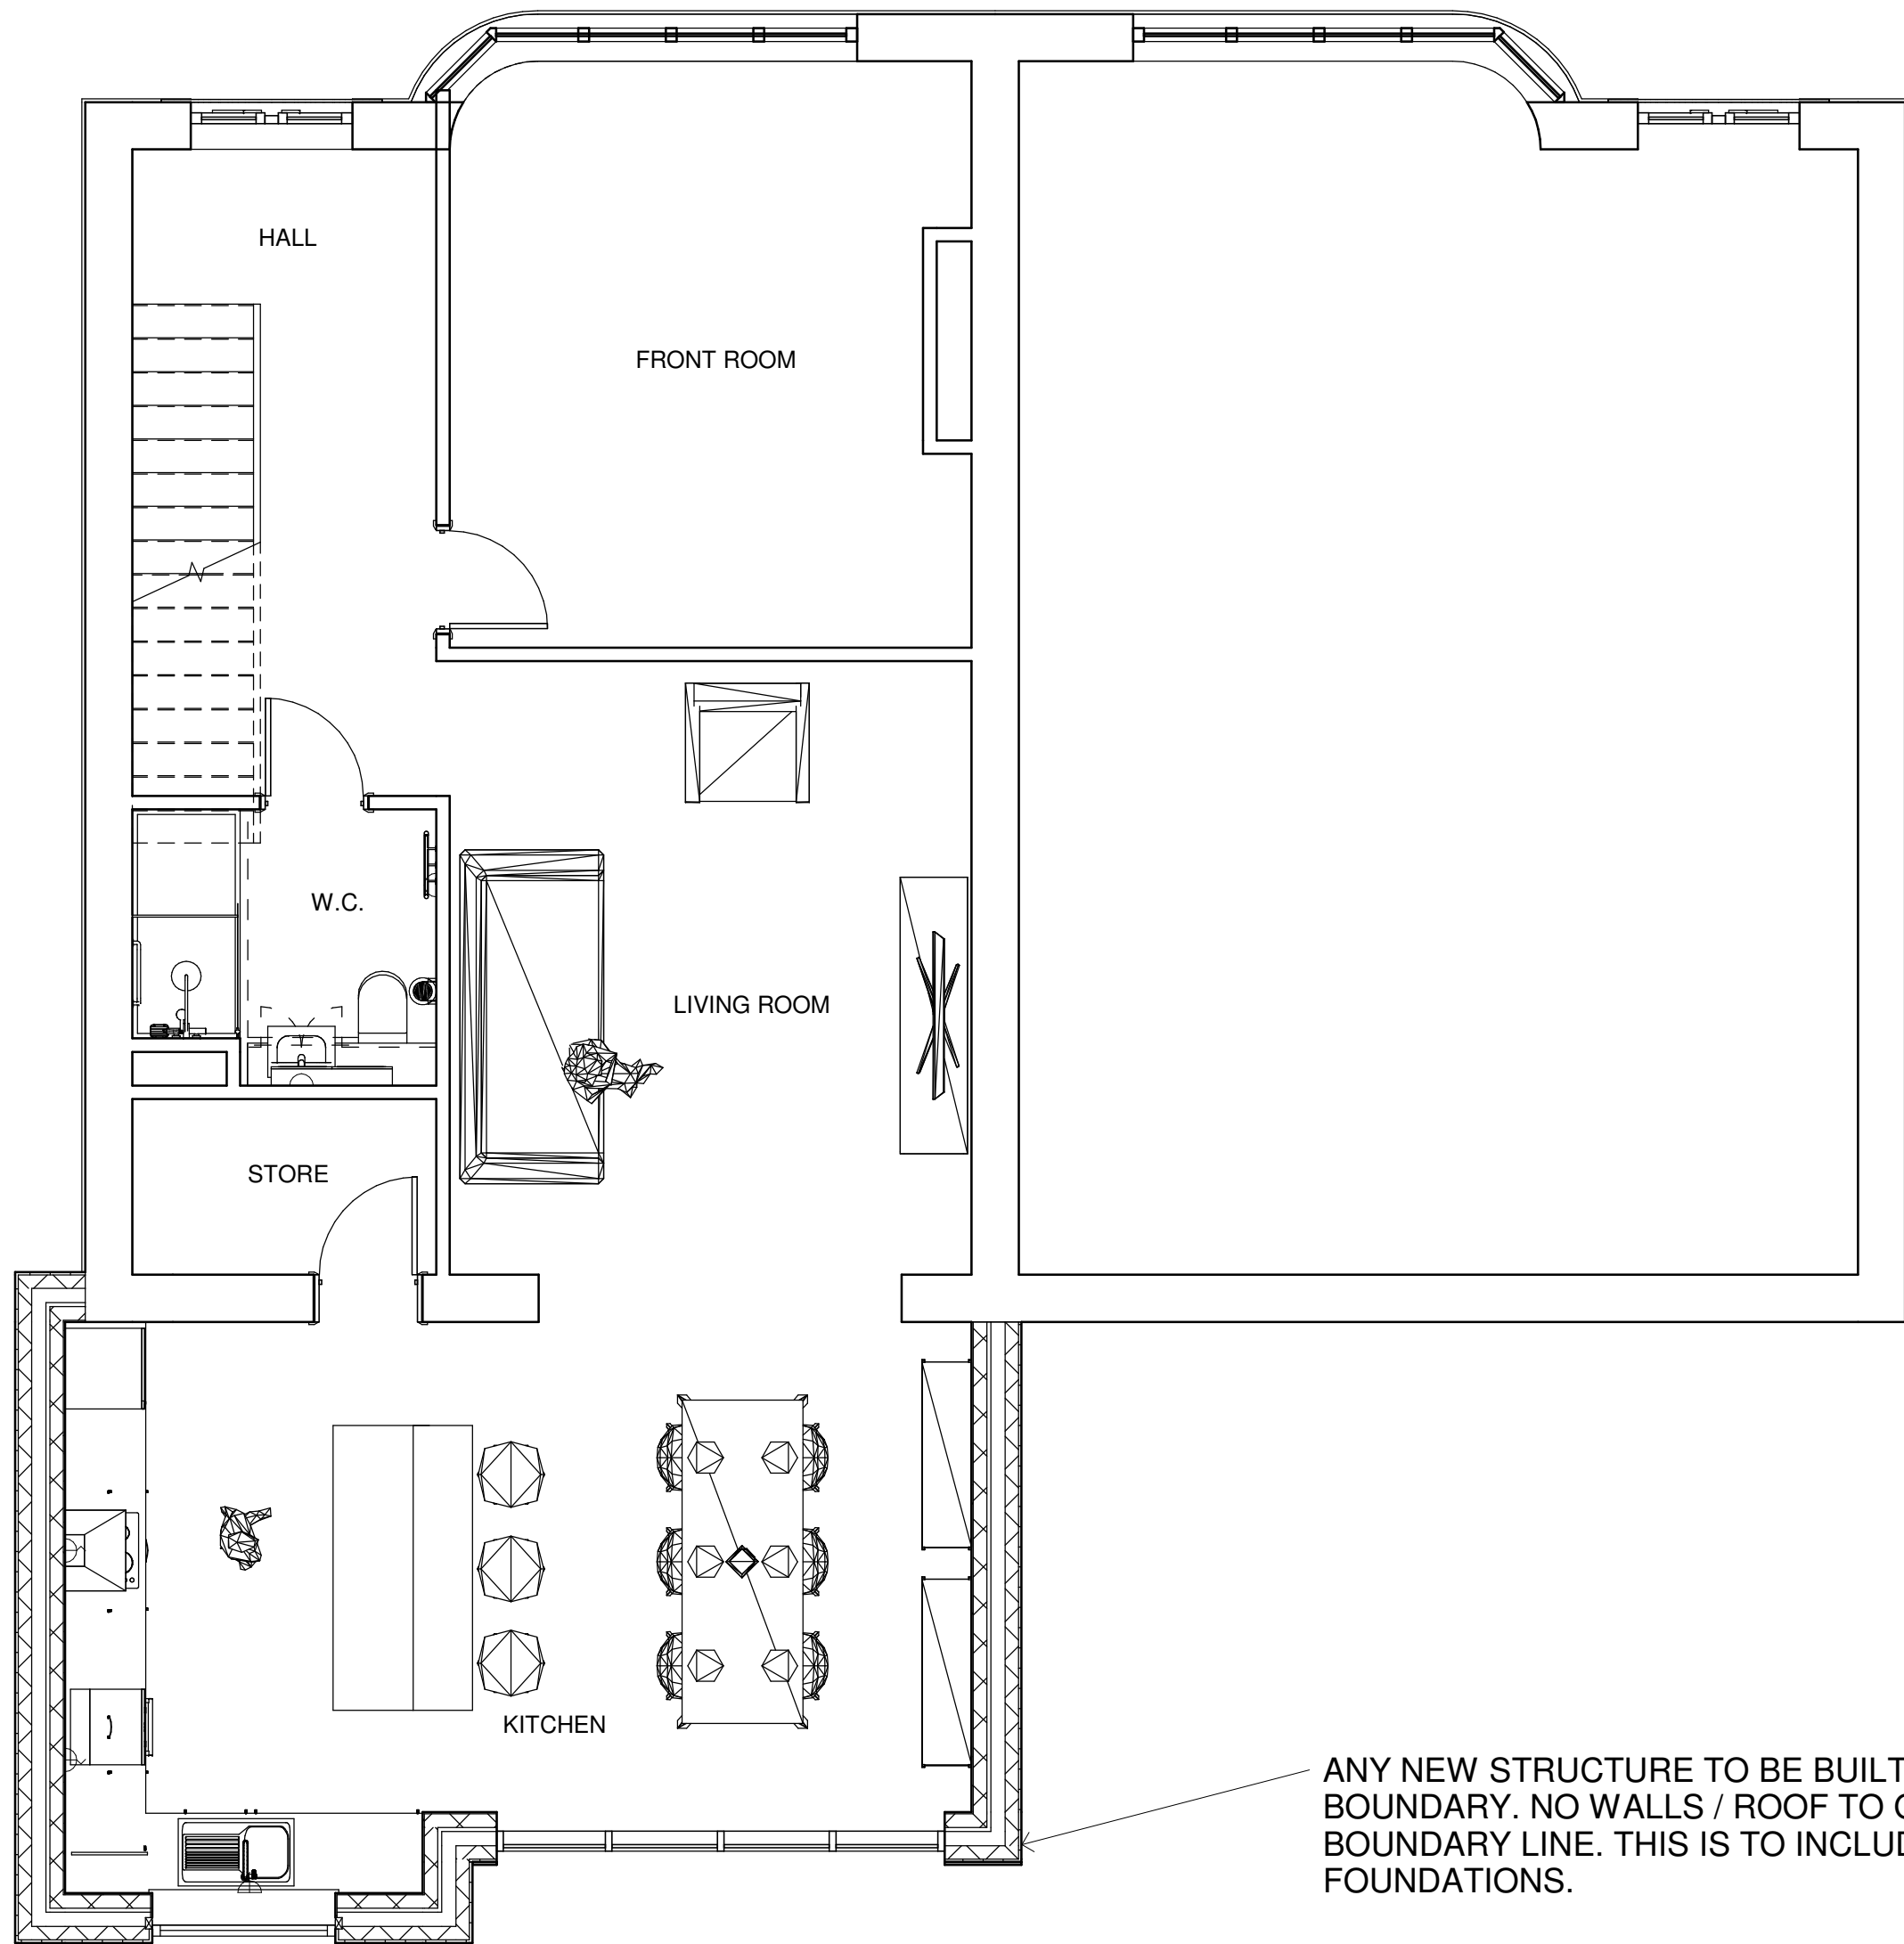

PROPOSED GROUND FLOOR
1 : 50

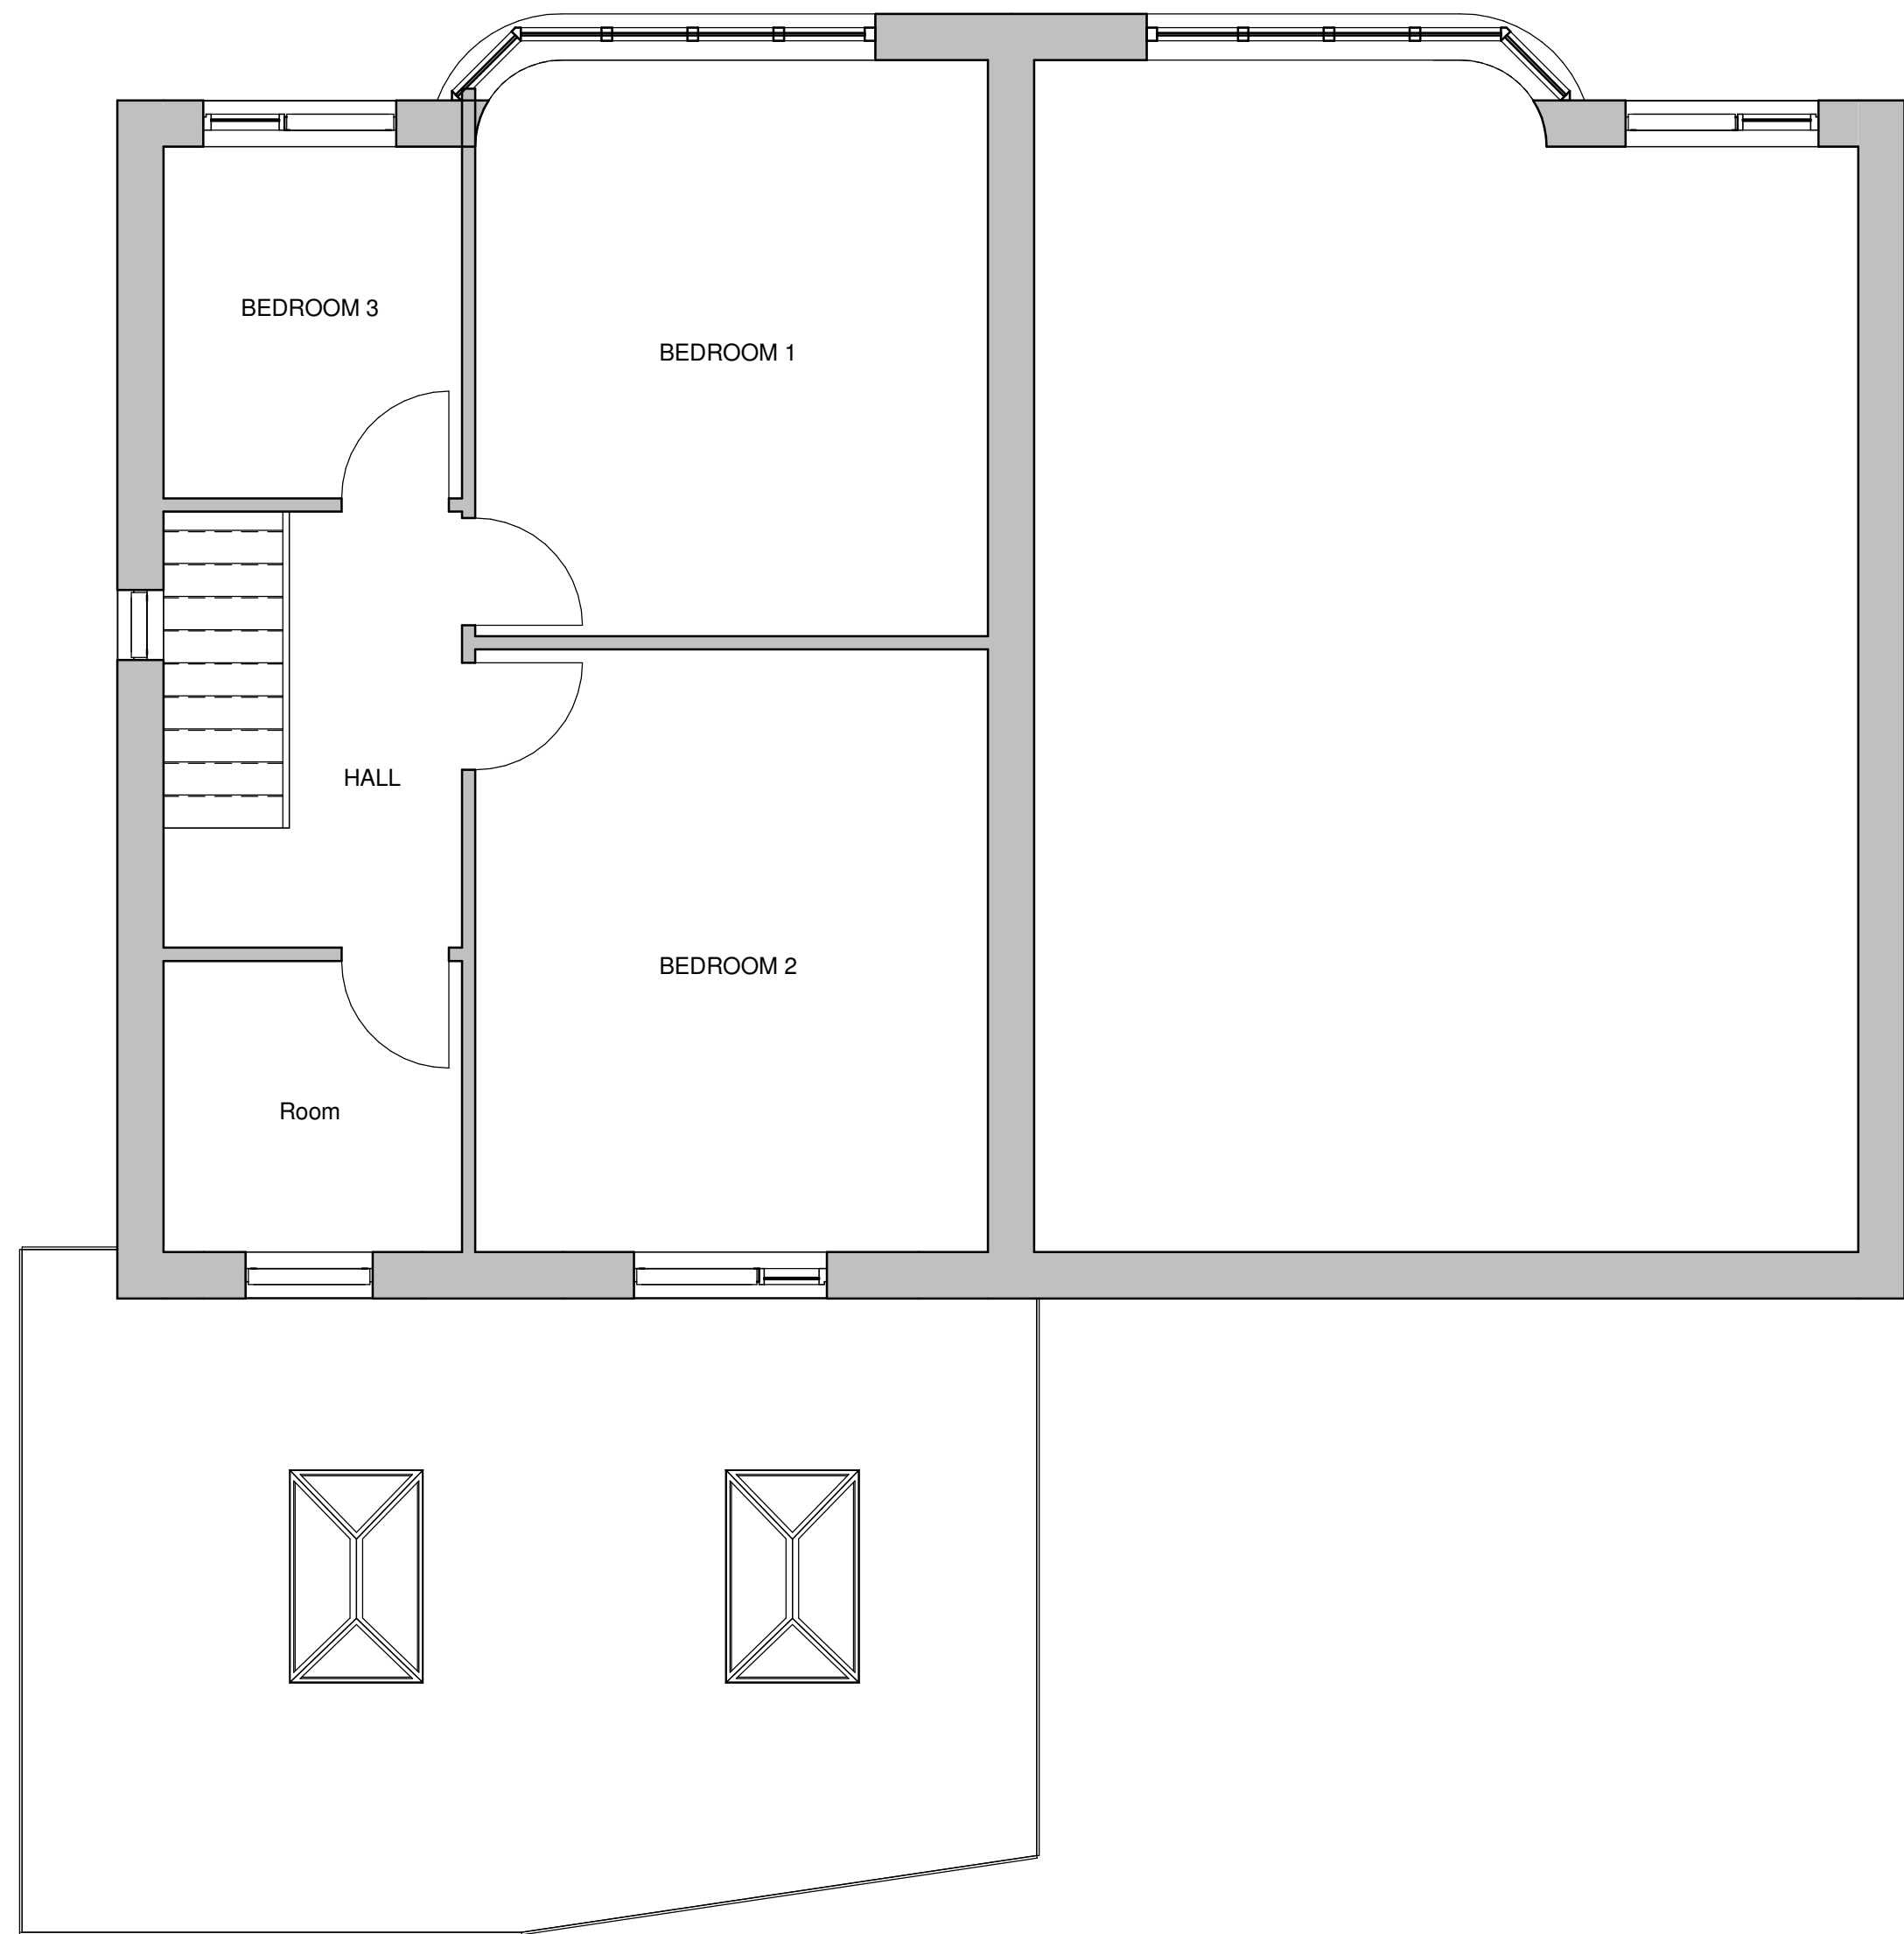

PROPOSED FIRST FLOOR
1 : 50

CONNOLLY ARCHITECTURAL DESIGN				
Project		153 VICTORIA ROAD REAR EXTENSION		Drawn By: TC
Draw Title		PROPOSED FLOOR PLANS		
Date	24.02.21	Scale	1 : 50	
Job No	210246	Draw No	A105	Revision
				A