


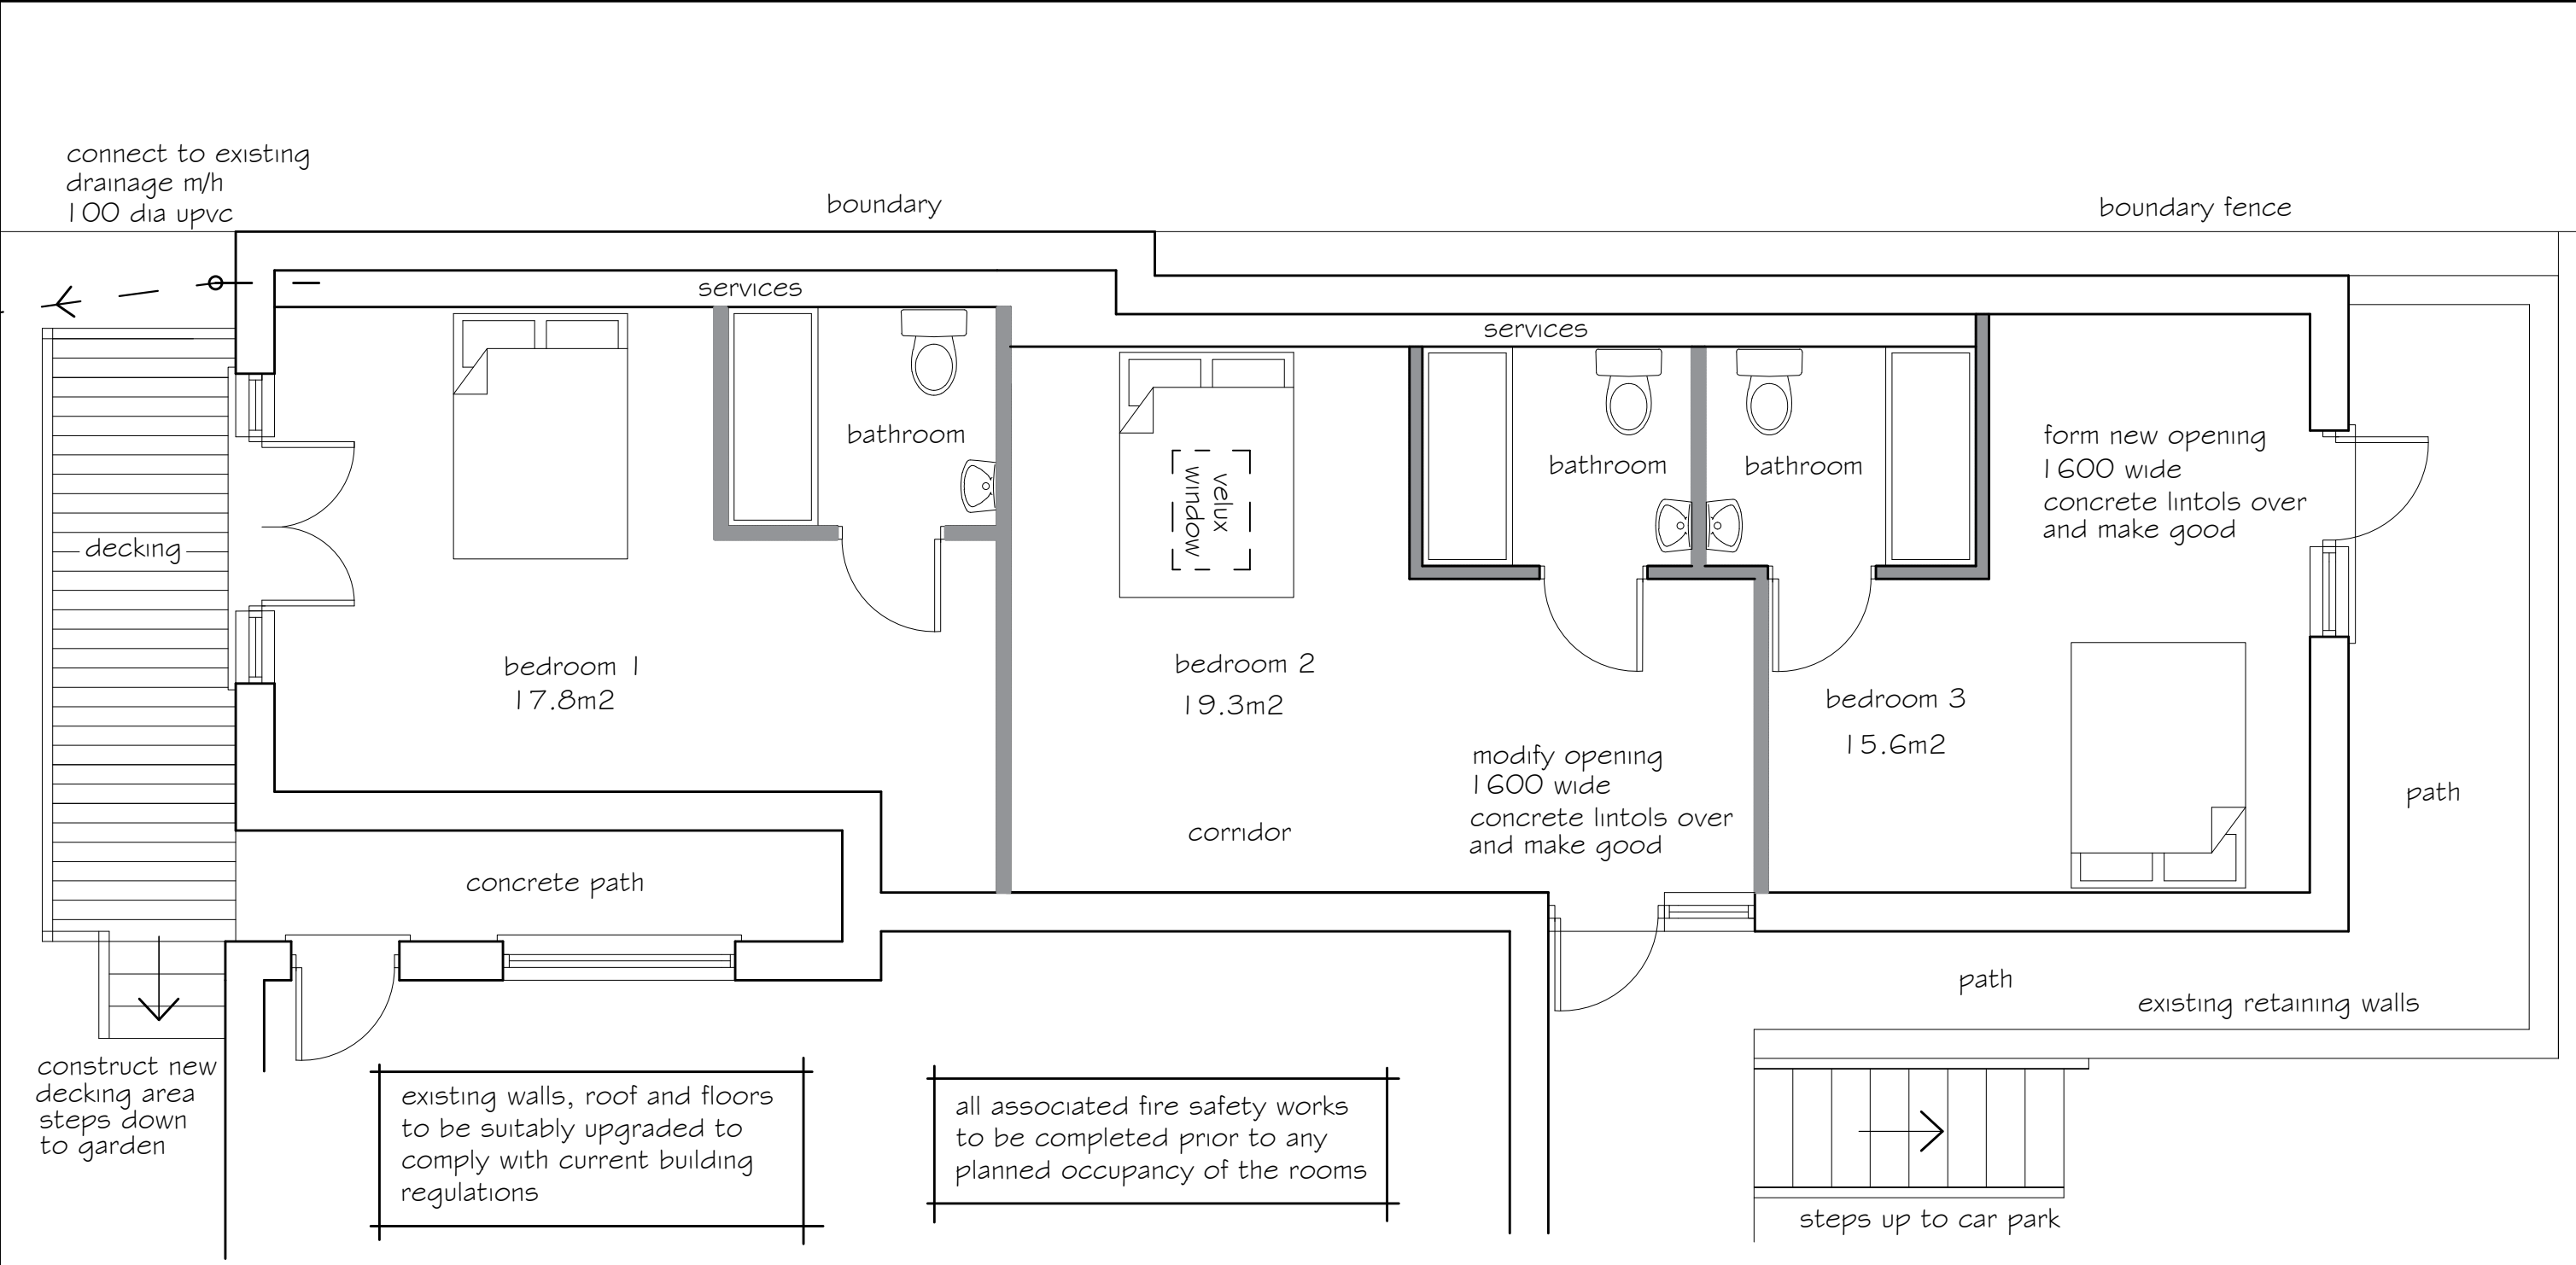

PROPOSED FLOOR PLAN

GENERAL NOTES

THE DESIGN AND CONSTRUCTION OF THE BUILDING WORKS AND ALL SERVICES WILL BE CARRIED OUT TO SATISFY THE REQUIREMENTS SET OUT IN LATEST STATUTORY BUILDING REGULATIONS AND TO THE APPROVAL OF THE APPOINTED BUILDING INSPECTOR

- revision B 04/03/21
layout of rooms amended
and entrance doors added
as per planning comments
- revision A 02/03/21
2 No velux roof windows added
over bedroom 2
high level window to bed 2 removed

PETER JONES TALBOT DESIGN SERVICES mobile: 07817538014 email: jonespeter177@gmail.com	project title proposed B & B Accomodation Tyn Y Twr Inn, Baglan Port Talbot	drawing title proposed floor plan	date February 2021	scale 1:50
			drawing No TYT- 03 Rev B	