




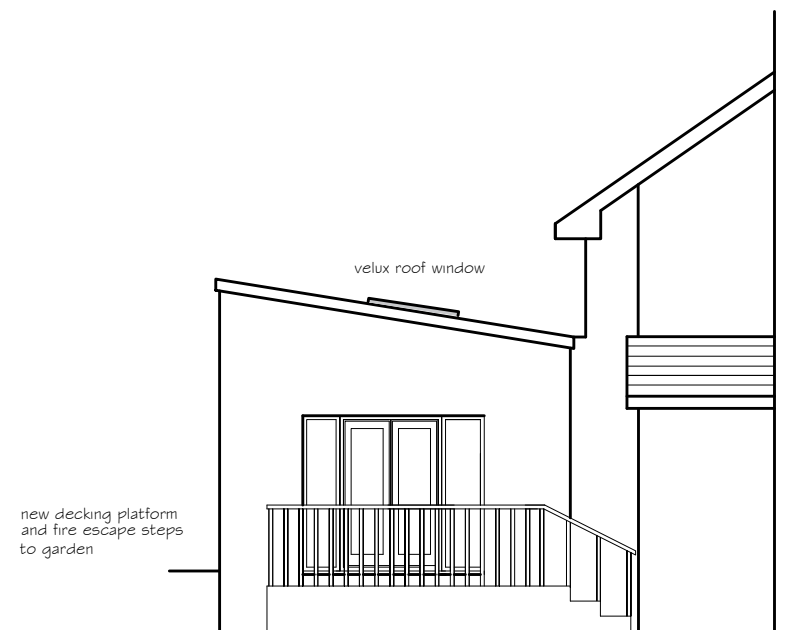


PROPOSED FRONT ELEVATION

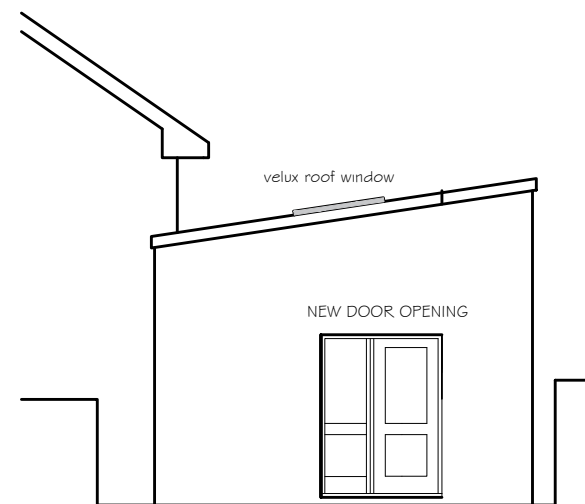


PROPOSED REAR ELEVATION

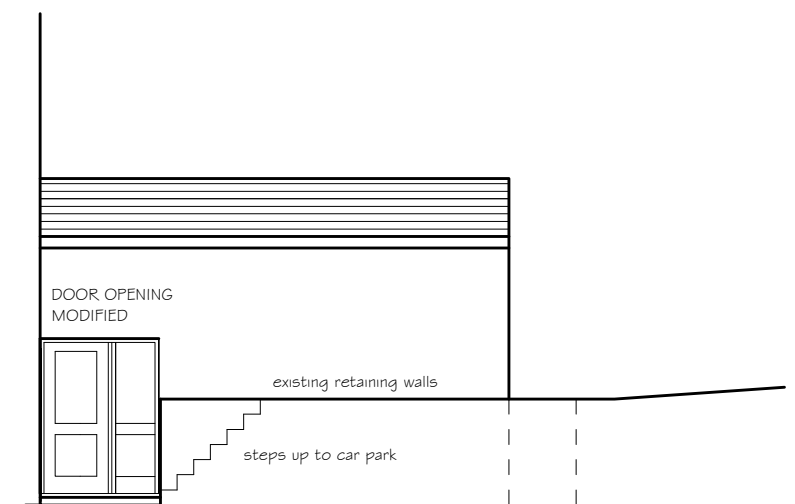

RH SIDE ELEVATION NO CHANGES

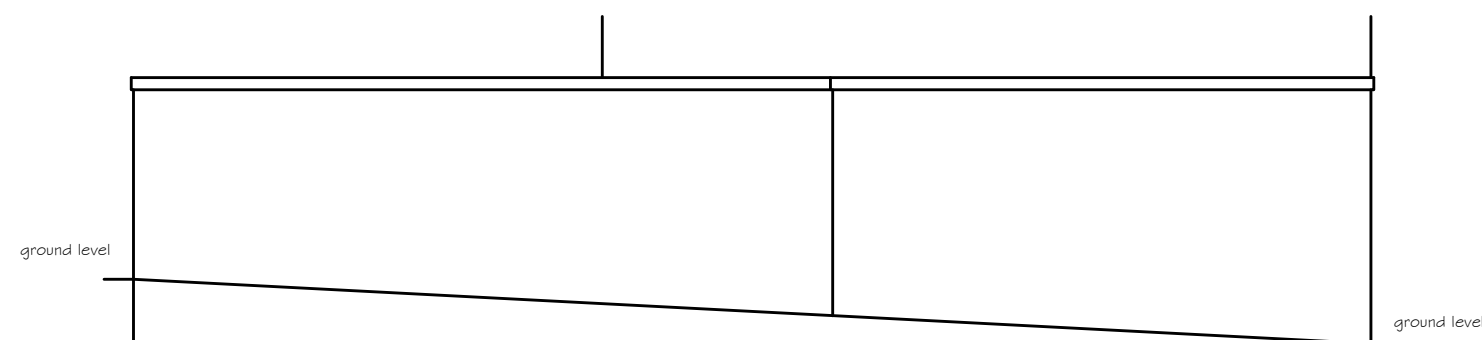

LH SIDE ELEVATION - FROM ADJACENT PROPERTY - NO CHANGES

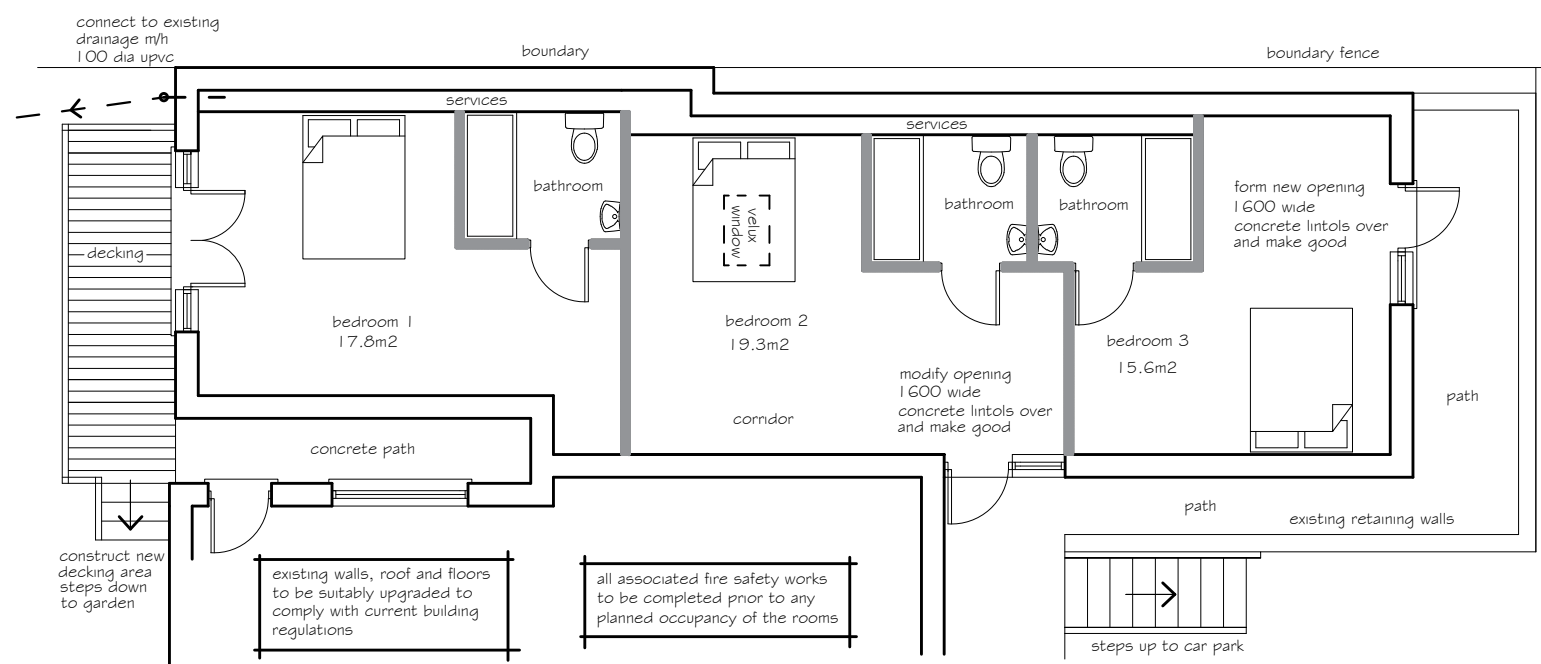

PROPOSED FLOOR PLAN

GENERAL NOTES

THE DESIGN AND CONSTRUCTION OF THE BUILDING WORKS AND ALL SERVICES WILL BE CARRIED OUT TO SATISFY THE REQUIREMENTS SET OUT IN LATEST STATUTORY BUILDING REGULATIONS AND TO THE APPROVAL OF THE APPOINTED BUILDING INSPECTOR

PETER JONES
TALBOT DESIGN SERVICES
mobile: 07817538014
email: jonespeter177@gmail.com

project title
proposed B & B Accommodation
Tyn Y Twr Inn, Baglan
Port Talbot

drawing title
proposed elevations
and floor plan

date February 2021 scale stated

drawing No
TYT- 02 Rev B

revision B 04/03/21
layout of rooms amended
and entrance doors added
as per planning comments

revision A 02/03/21
side elevations added
and 2 No velux roof windows added
over bedroom 2
high level window to bed 2 removed