


Proposed West Elevation - 1:50 @ A3

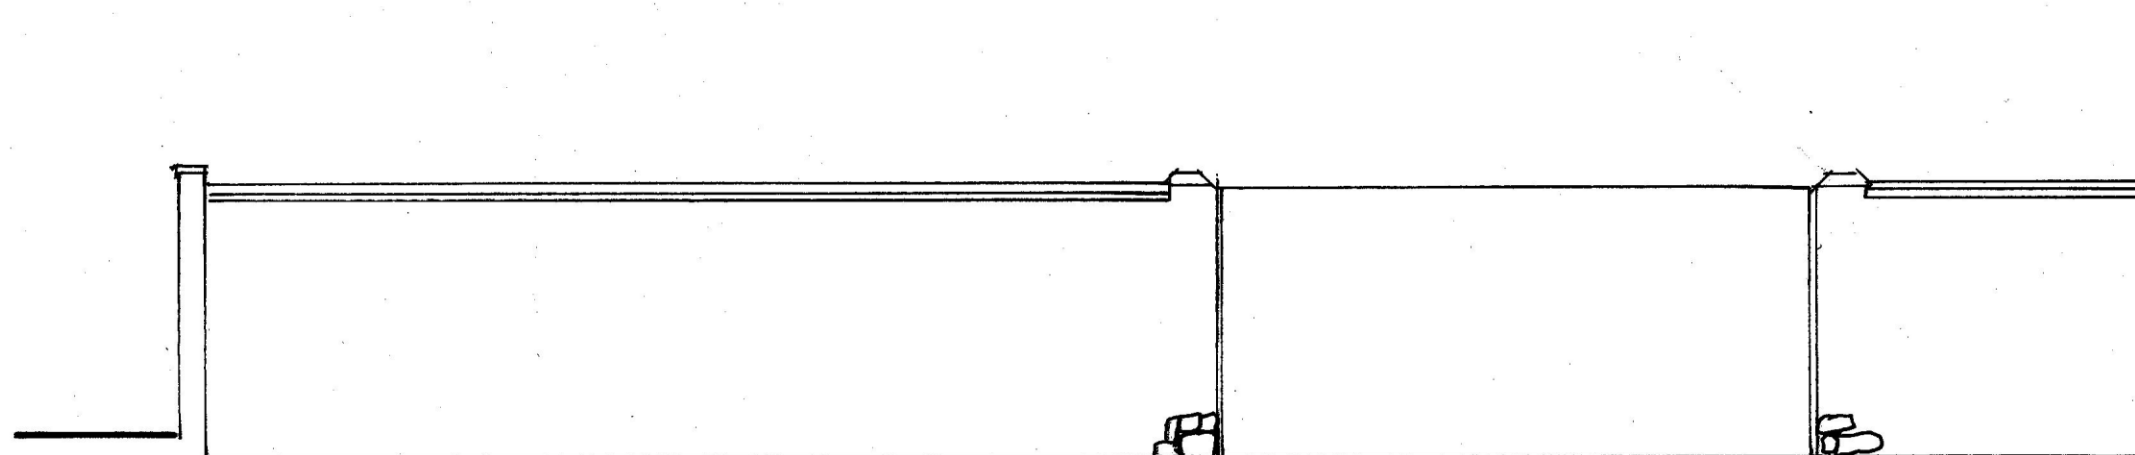

Proposed East Elevation - 1:50 @ A3

Proposed external materials:

Walls - Bradstone to match existing dwellinghouse;

Coping- Pre Cast concrete coping stones;

Pillar capping - Ditto

Door - Upvc (Colour - Light Oak)

Ron Bagshaw & Associates Ltd.

Architectural Design & Planning Consultants



Wood Field House
1b Rosser Terrace
Cilfrew
Neath, SA10 8LH

Contact Details -
01639 632822 (Office)
07870 863859 (Mobile)
mail@ronbagshaw.co.uk

Drawing No: AS/2021/08

Scale: 1:50 @ A3

Date: March 2021

Notes/Revisions

Proposal: Wall and gate.

Location: 4 Tudor Grove, Margam, Port Talbot S13 2ST.

Client: Me Adrian Smith - same address.

Title: Proposed Elevations.