




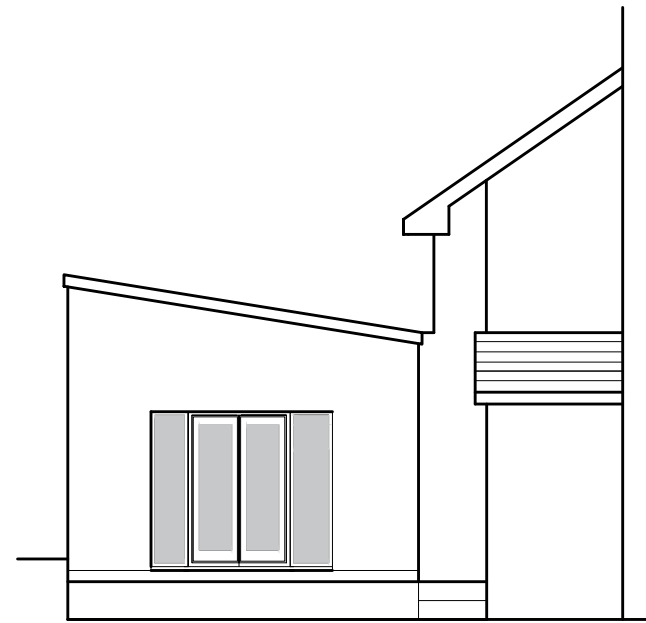


EXISTING FRONT ELEVATION

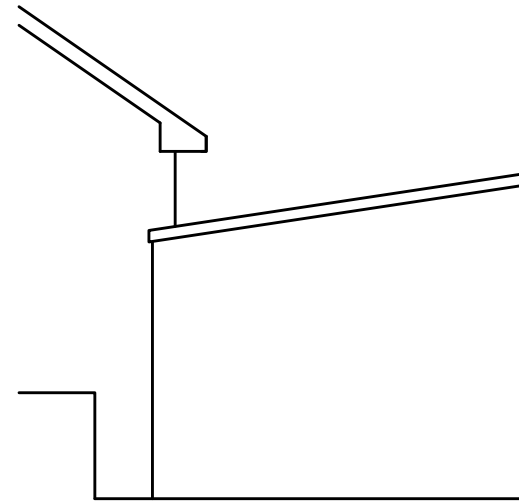


EXISTING REAR ELEVATION

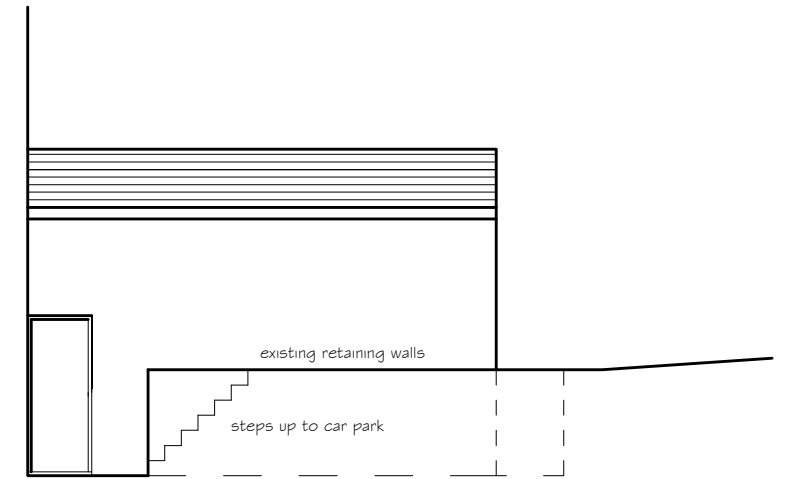

EXISTING RH SIDE ELEVATION

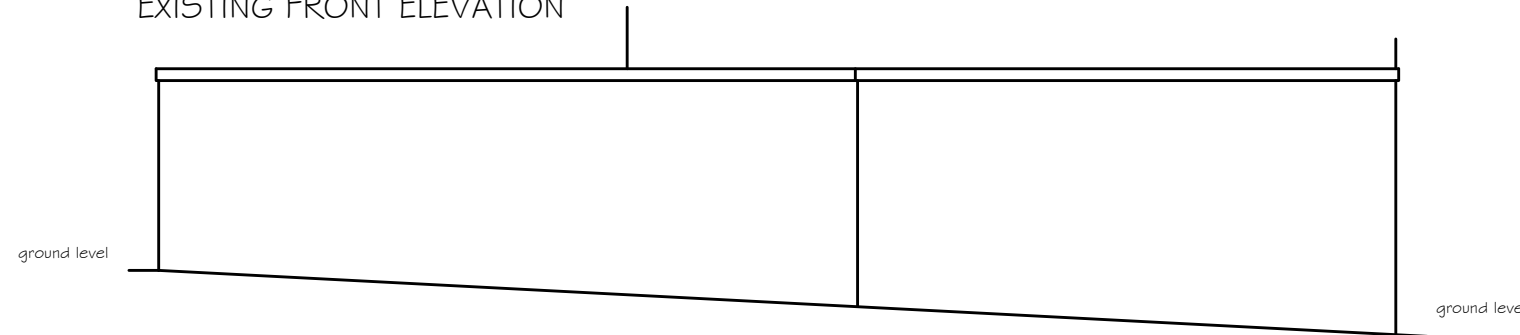

EXISTING LH SIDE ELEVATION - FROM ADJACENT PROPERTY

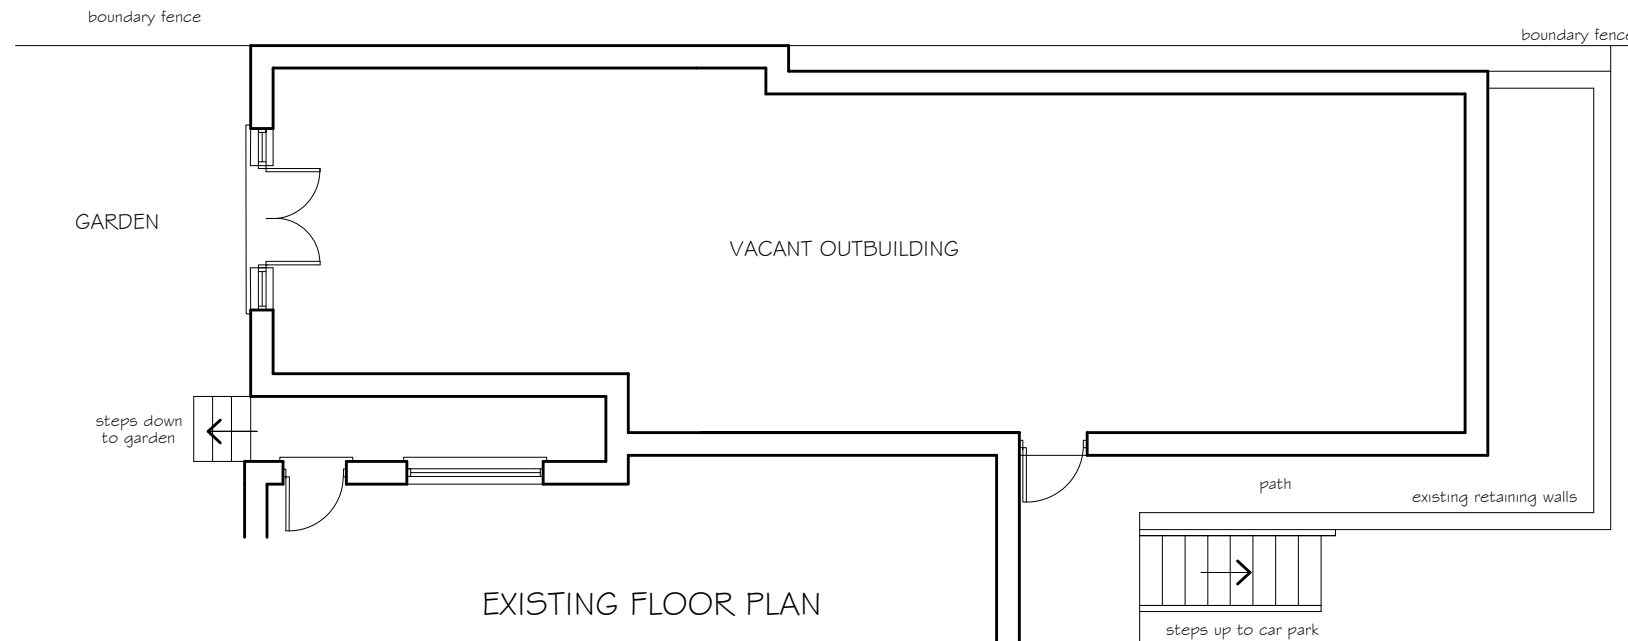

EXISTING FLOOR PLAN

GENERAL NOTES

THE DESIGN AND CONSTRUCTION OF THE BUILDING WORKS AND ALL SERVICES WILL BE CARRIED OUT TO SATISFY THE REQUIREMENTS SET OUT IN LATEST STATUTORY BUILDING REGULATIONS AND TO THE APPROVAL OF THE APPOINTED BUILDING INSPECTOR

revision A 02/03/21
side elevations added

PETER JONES
TALBOT DESIGN SERVICES
mobile: 07817538014
email: jonespeter177@gmail.com

project title
proposed B & B Accomodation
Tyn Y Twr Inn, Baglan
Port Talbot

drawing title
existing elevations
and floor plan

date February 2021 scale stated
drawing No TYT- 01 Rev A