



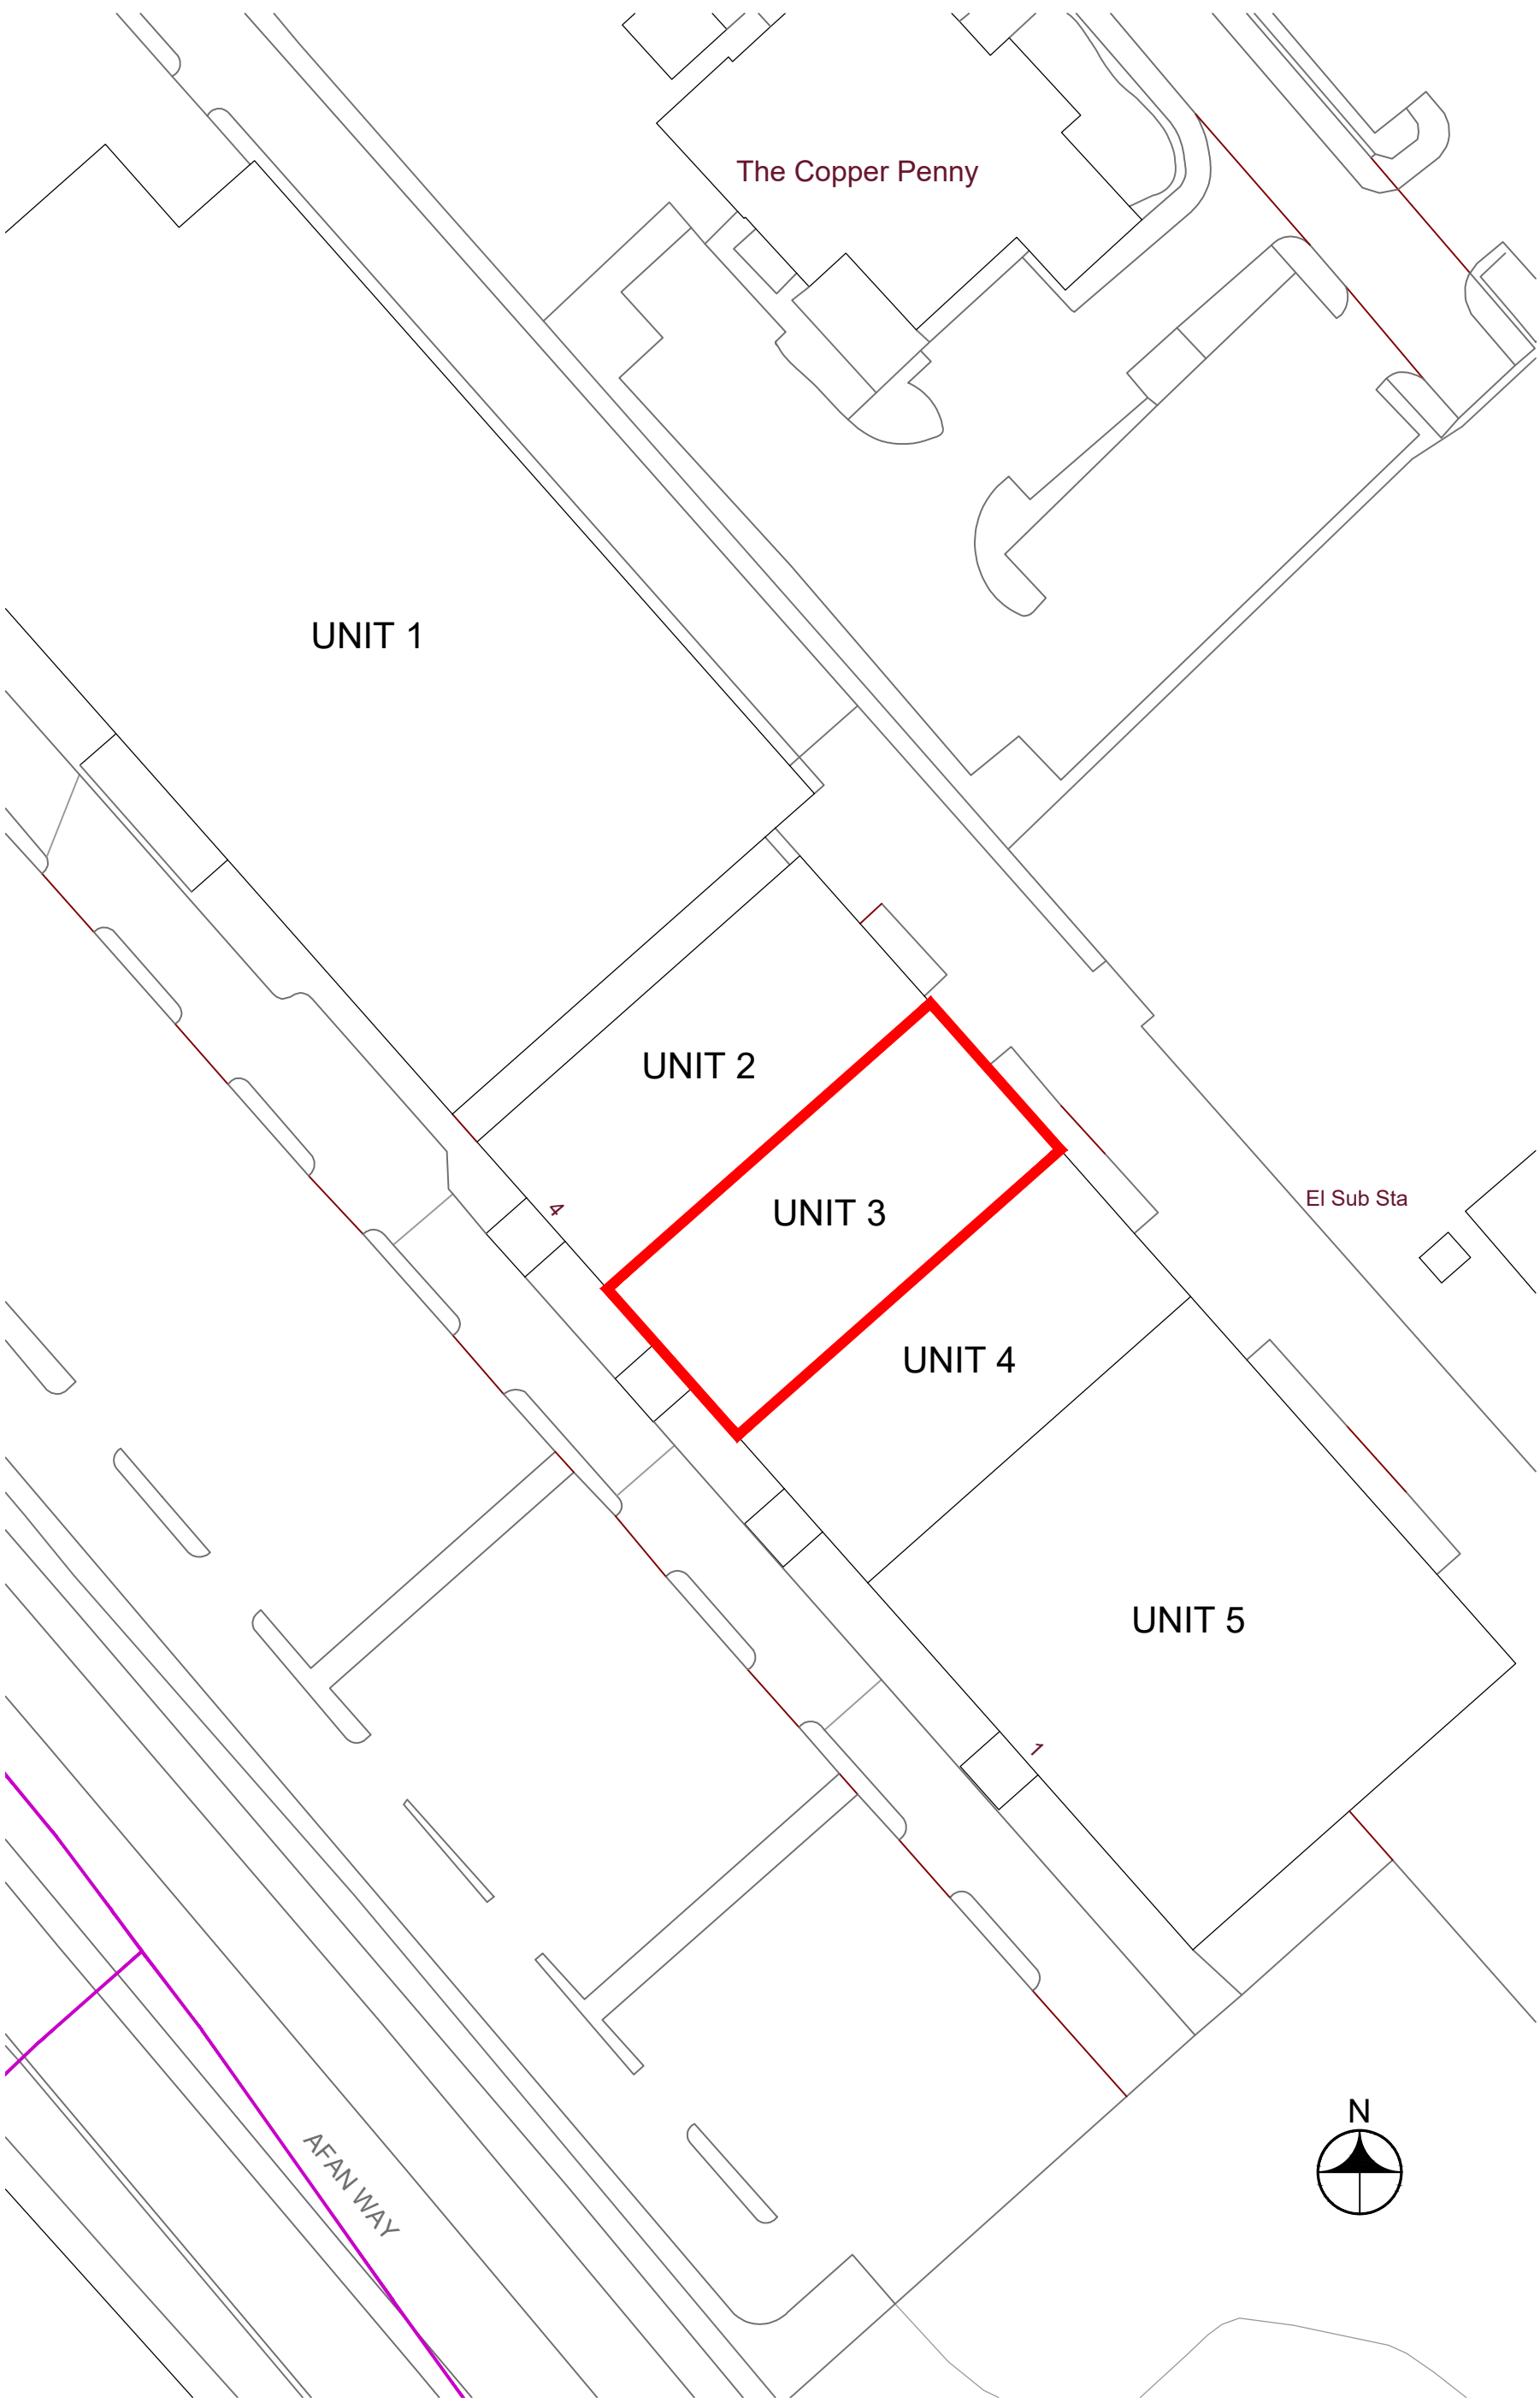

Proposed Site Plan - 1:500

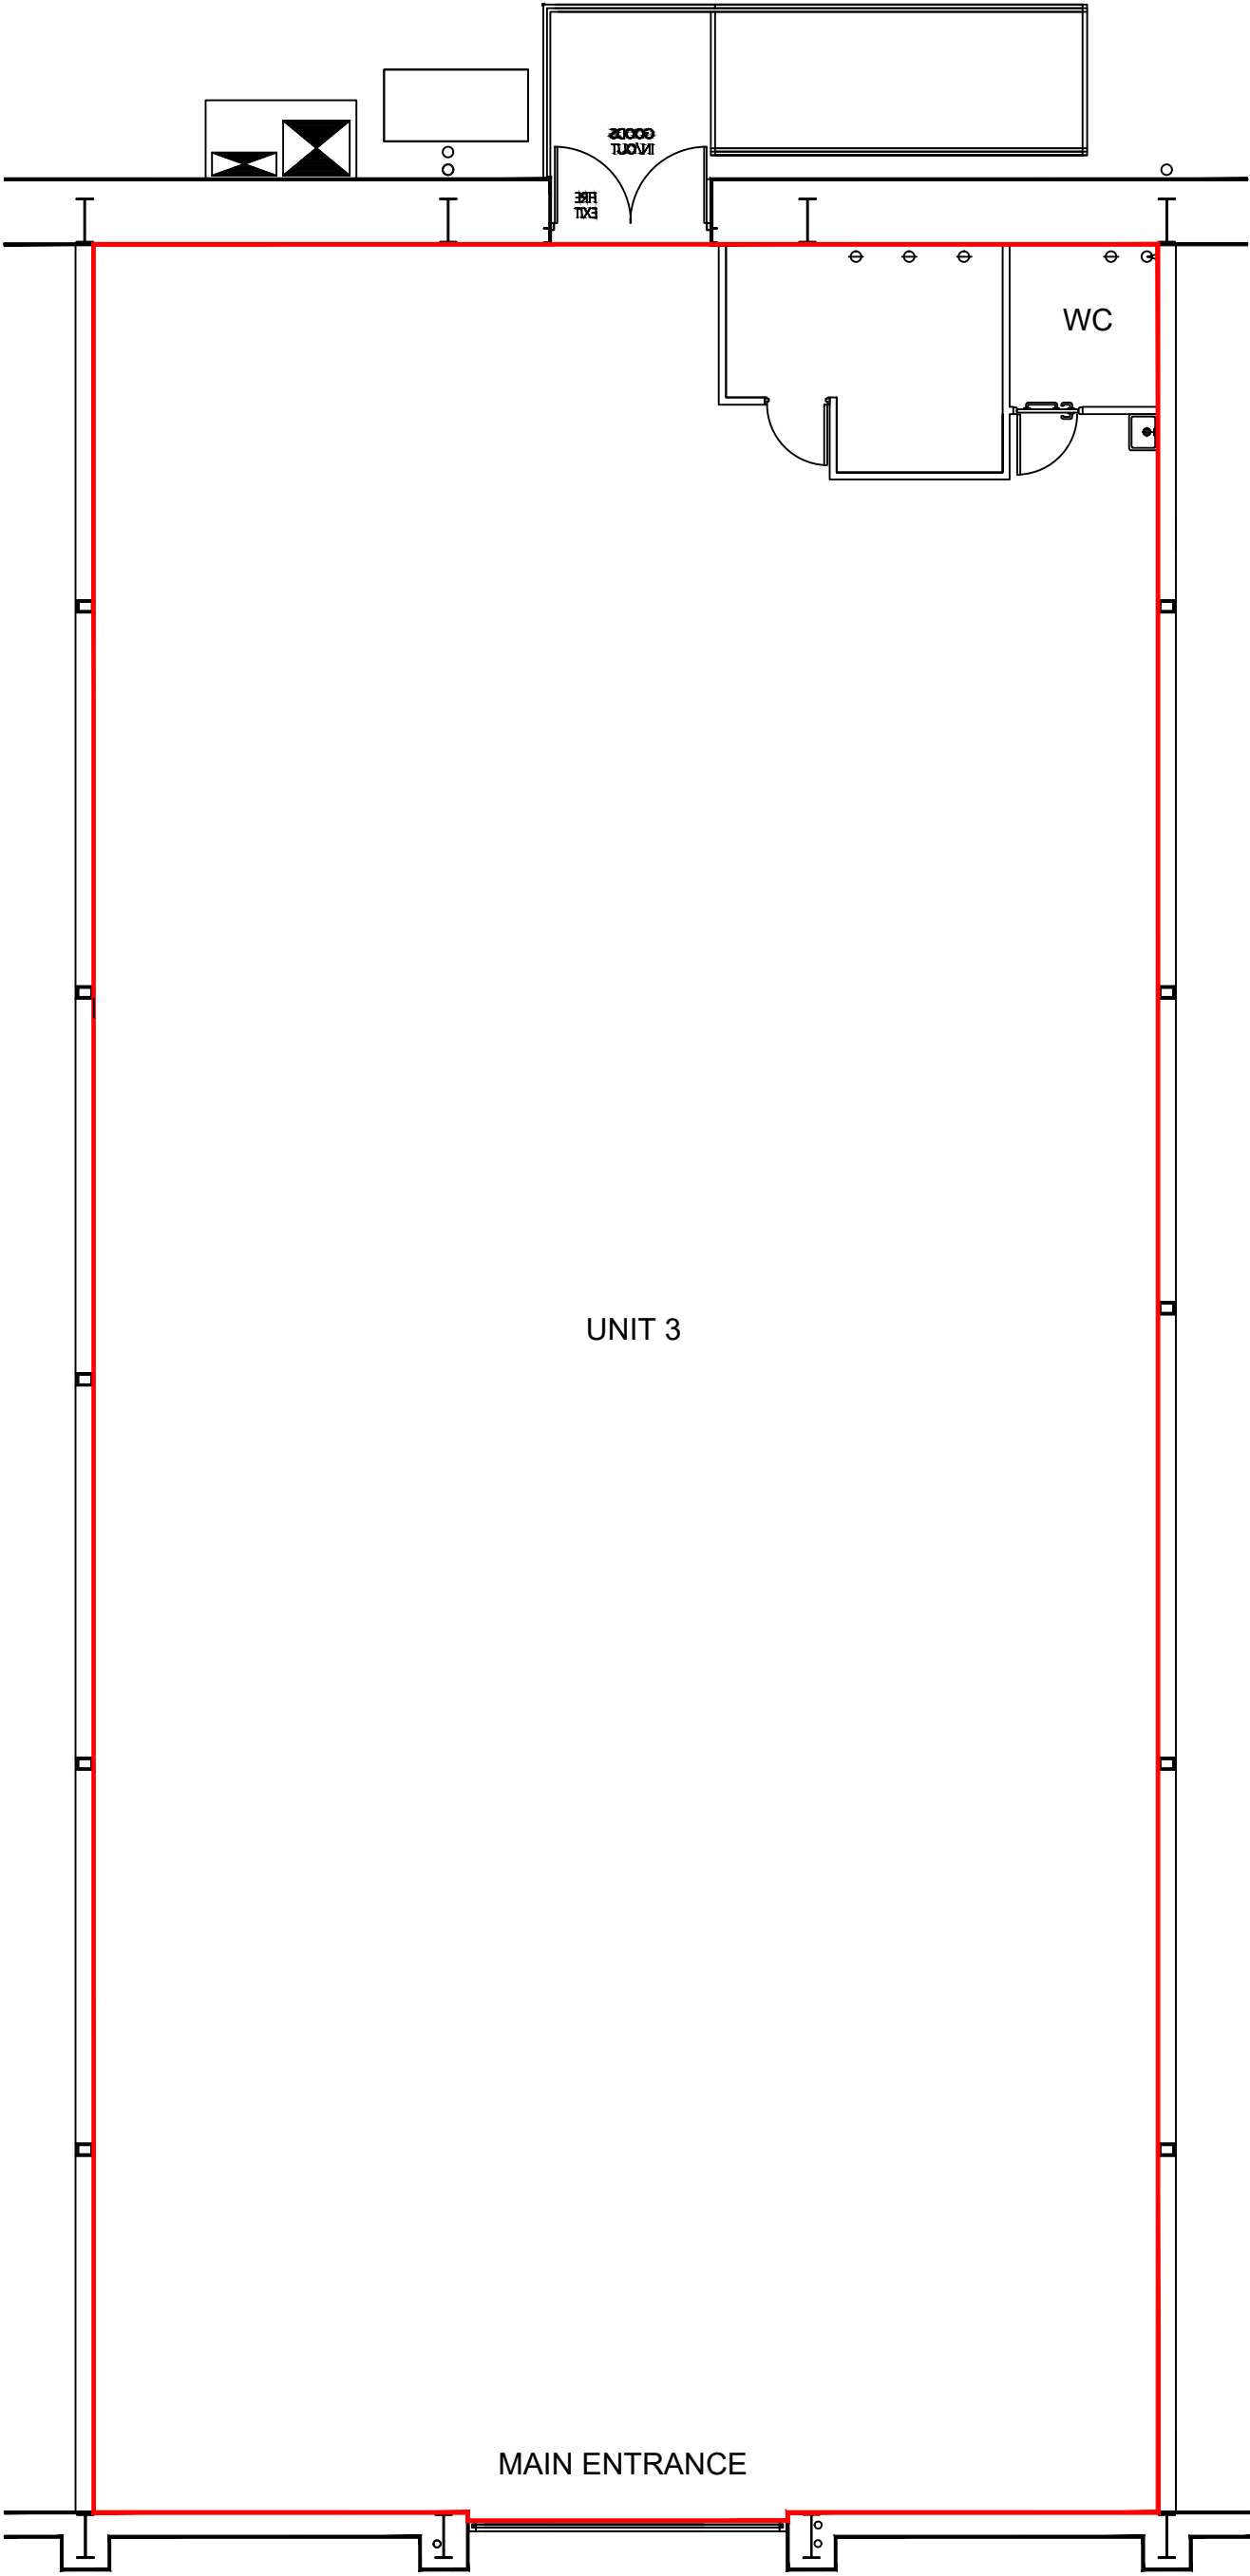


Proposed Floor Plan - 1:100

NOTES ORIGINAL A2

All levels and dimensions to be checked on site prior to construction / fabrication; report discrepancies immediately. Do not scale dimensions from this drawings. This drawing is copyright protected.

REVISION

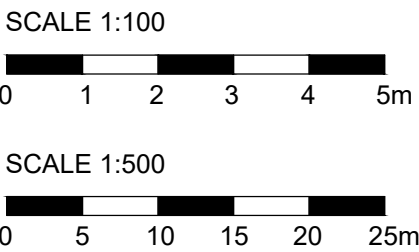

SCALE	DATE	DRAWN	CHECKED
1:50	MAR'21	AF	

PROJECT
Unit 3, Baglan Bay Retail Park,
Christchurch Road,
Port Talbot, SA12 7BZ

DRAWING
Proposed Plans

STUDIO **insieme**
@drawmeaplan.com
Glasgow

w : <http://www.drawmeaplan.com>
Architecture, Interiors, Graphic & Product Design

STUDIO **i**

DRAWING No.
21006_D_001