




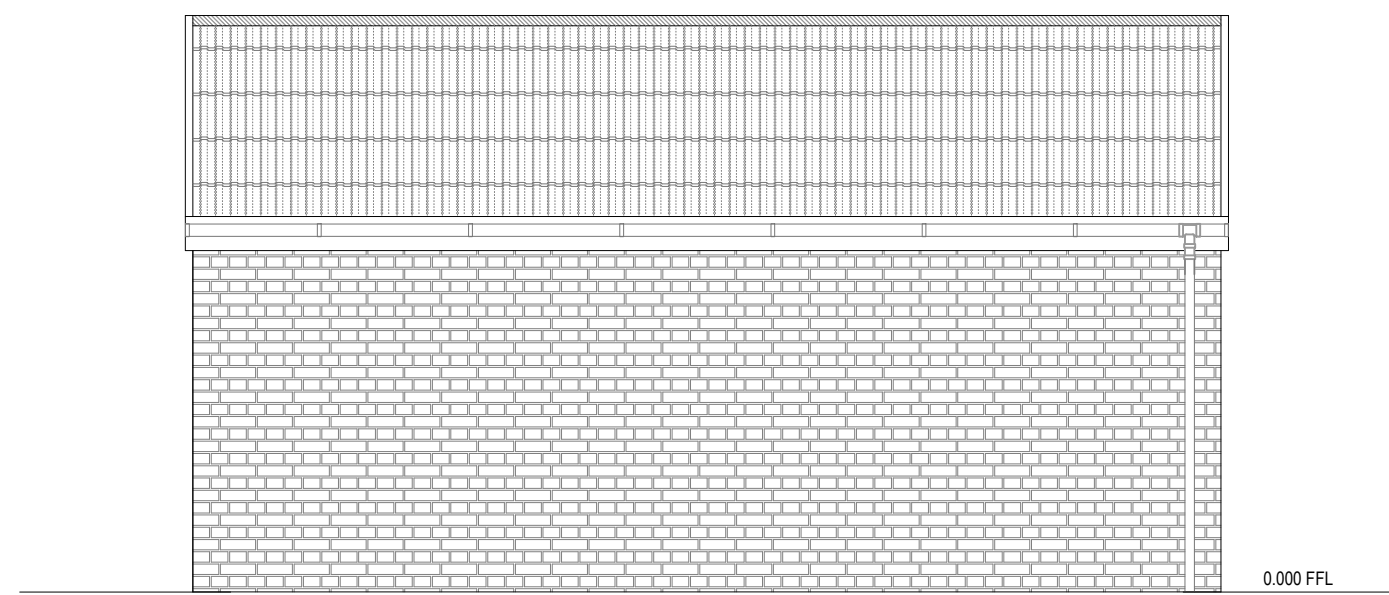


Proposed Left Elevation 1:50

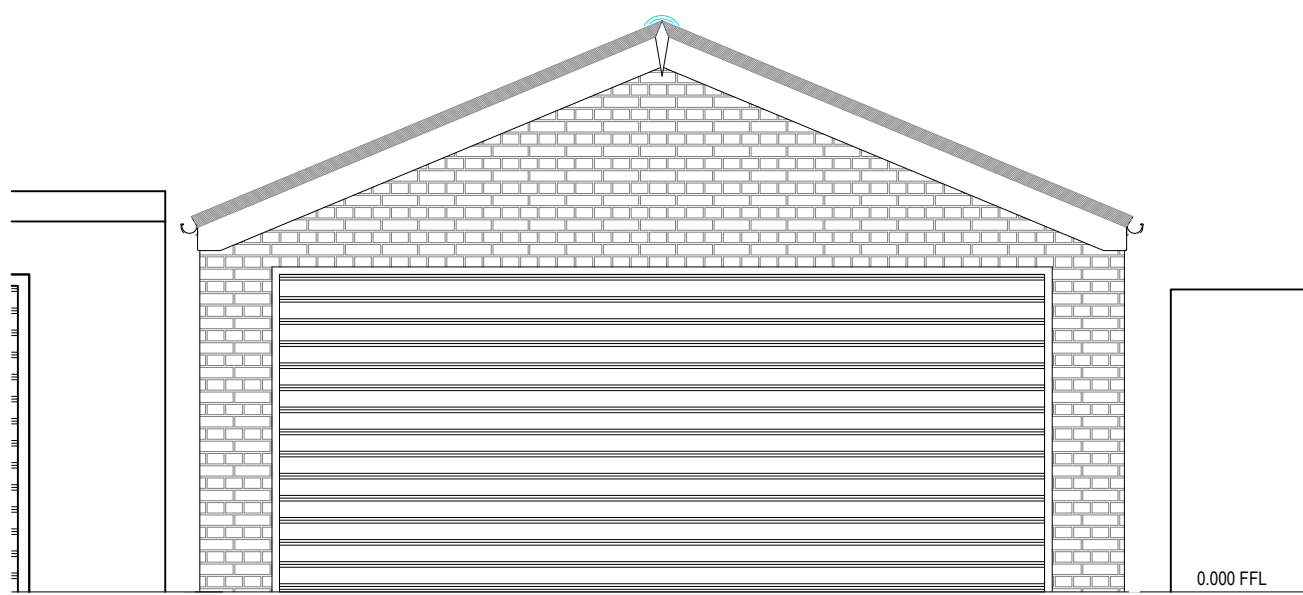


Proposed Rear Elevation 1:50

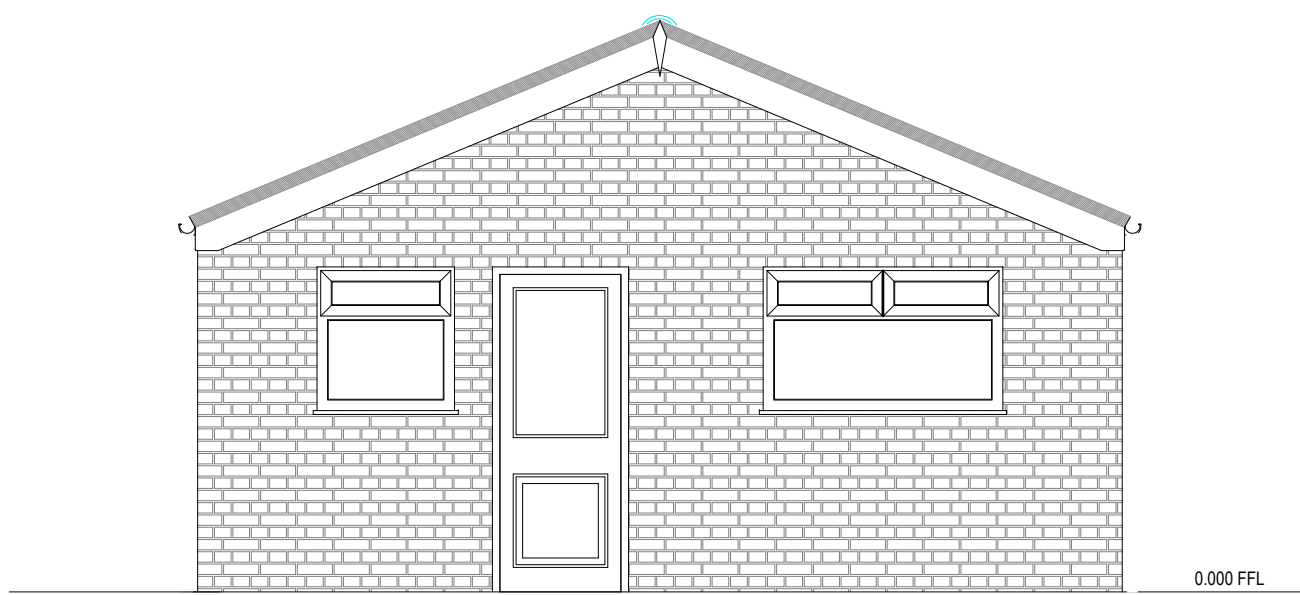


Proposed Front Elevation 1:50

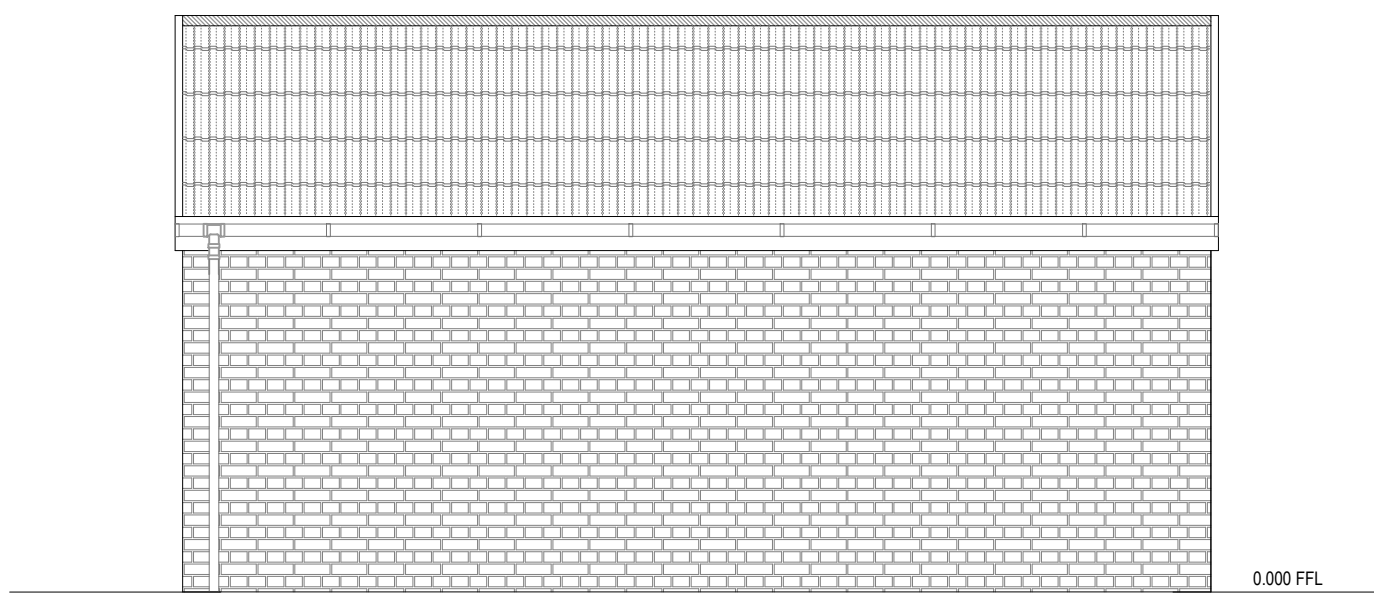


Proposed Right Elevation 1:50

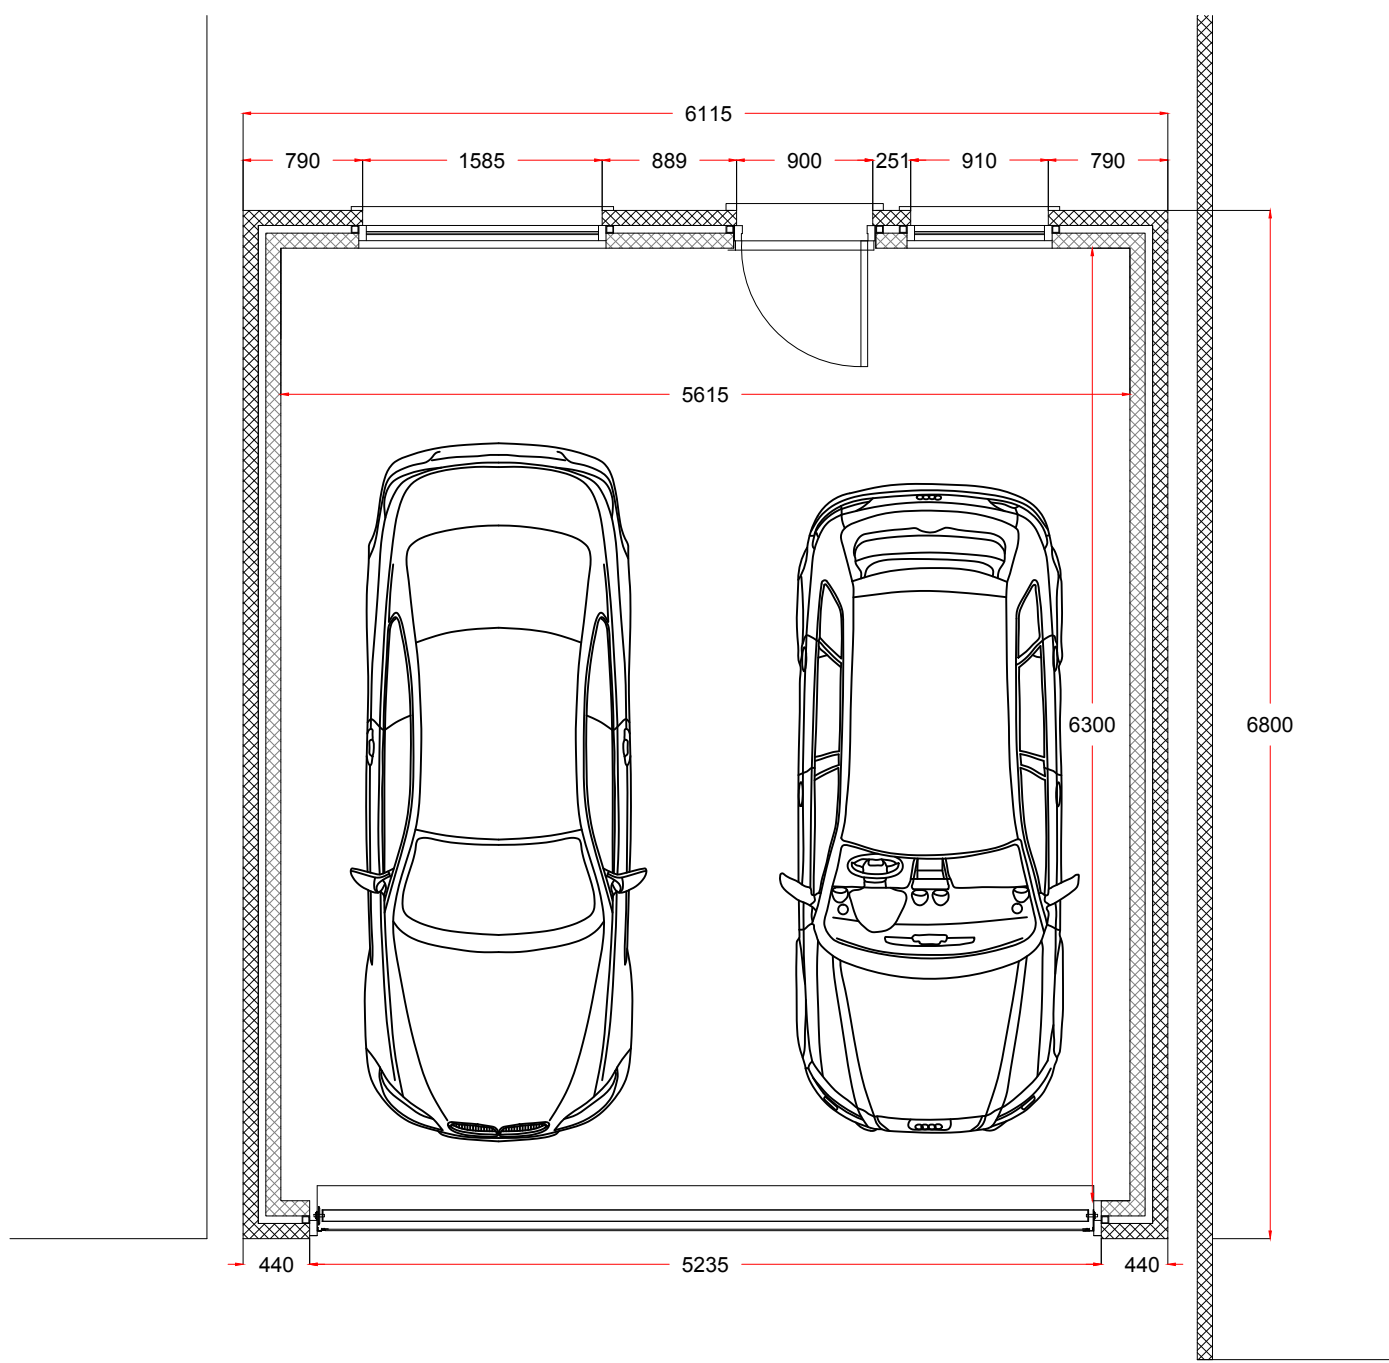

Proposed Ground Floor Plan 1:50

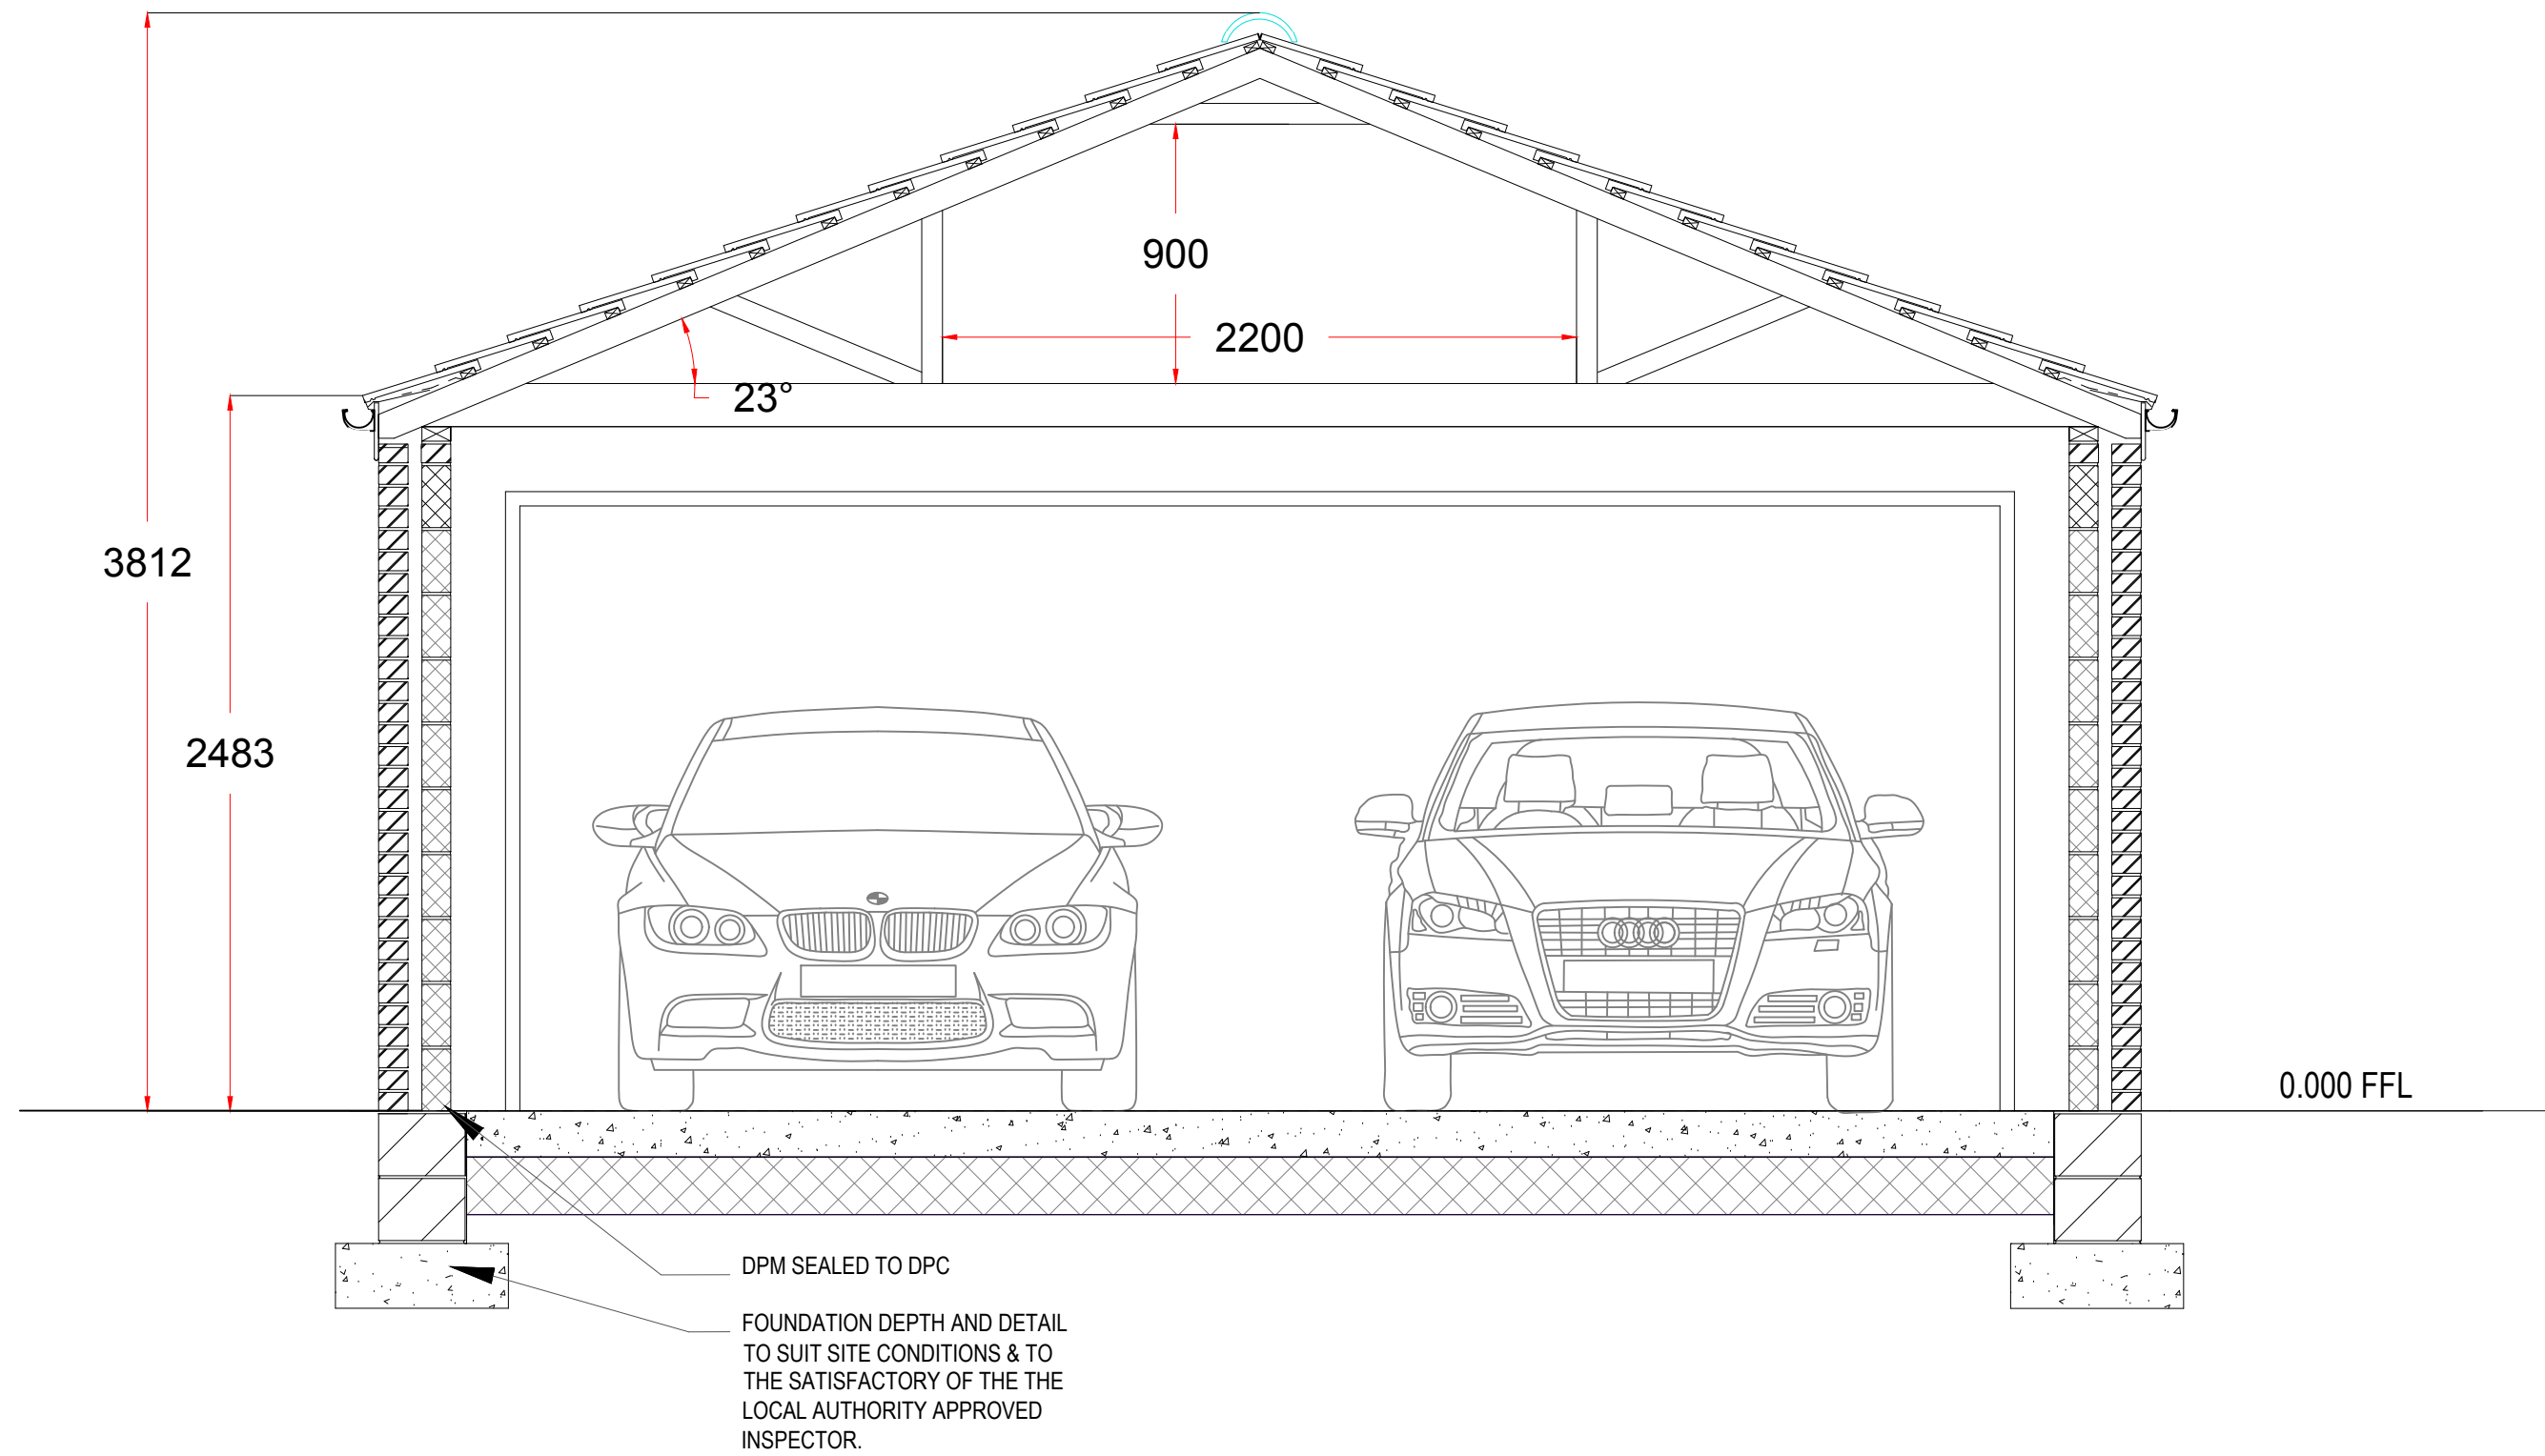

Proposed Section Through 1:25

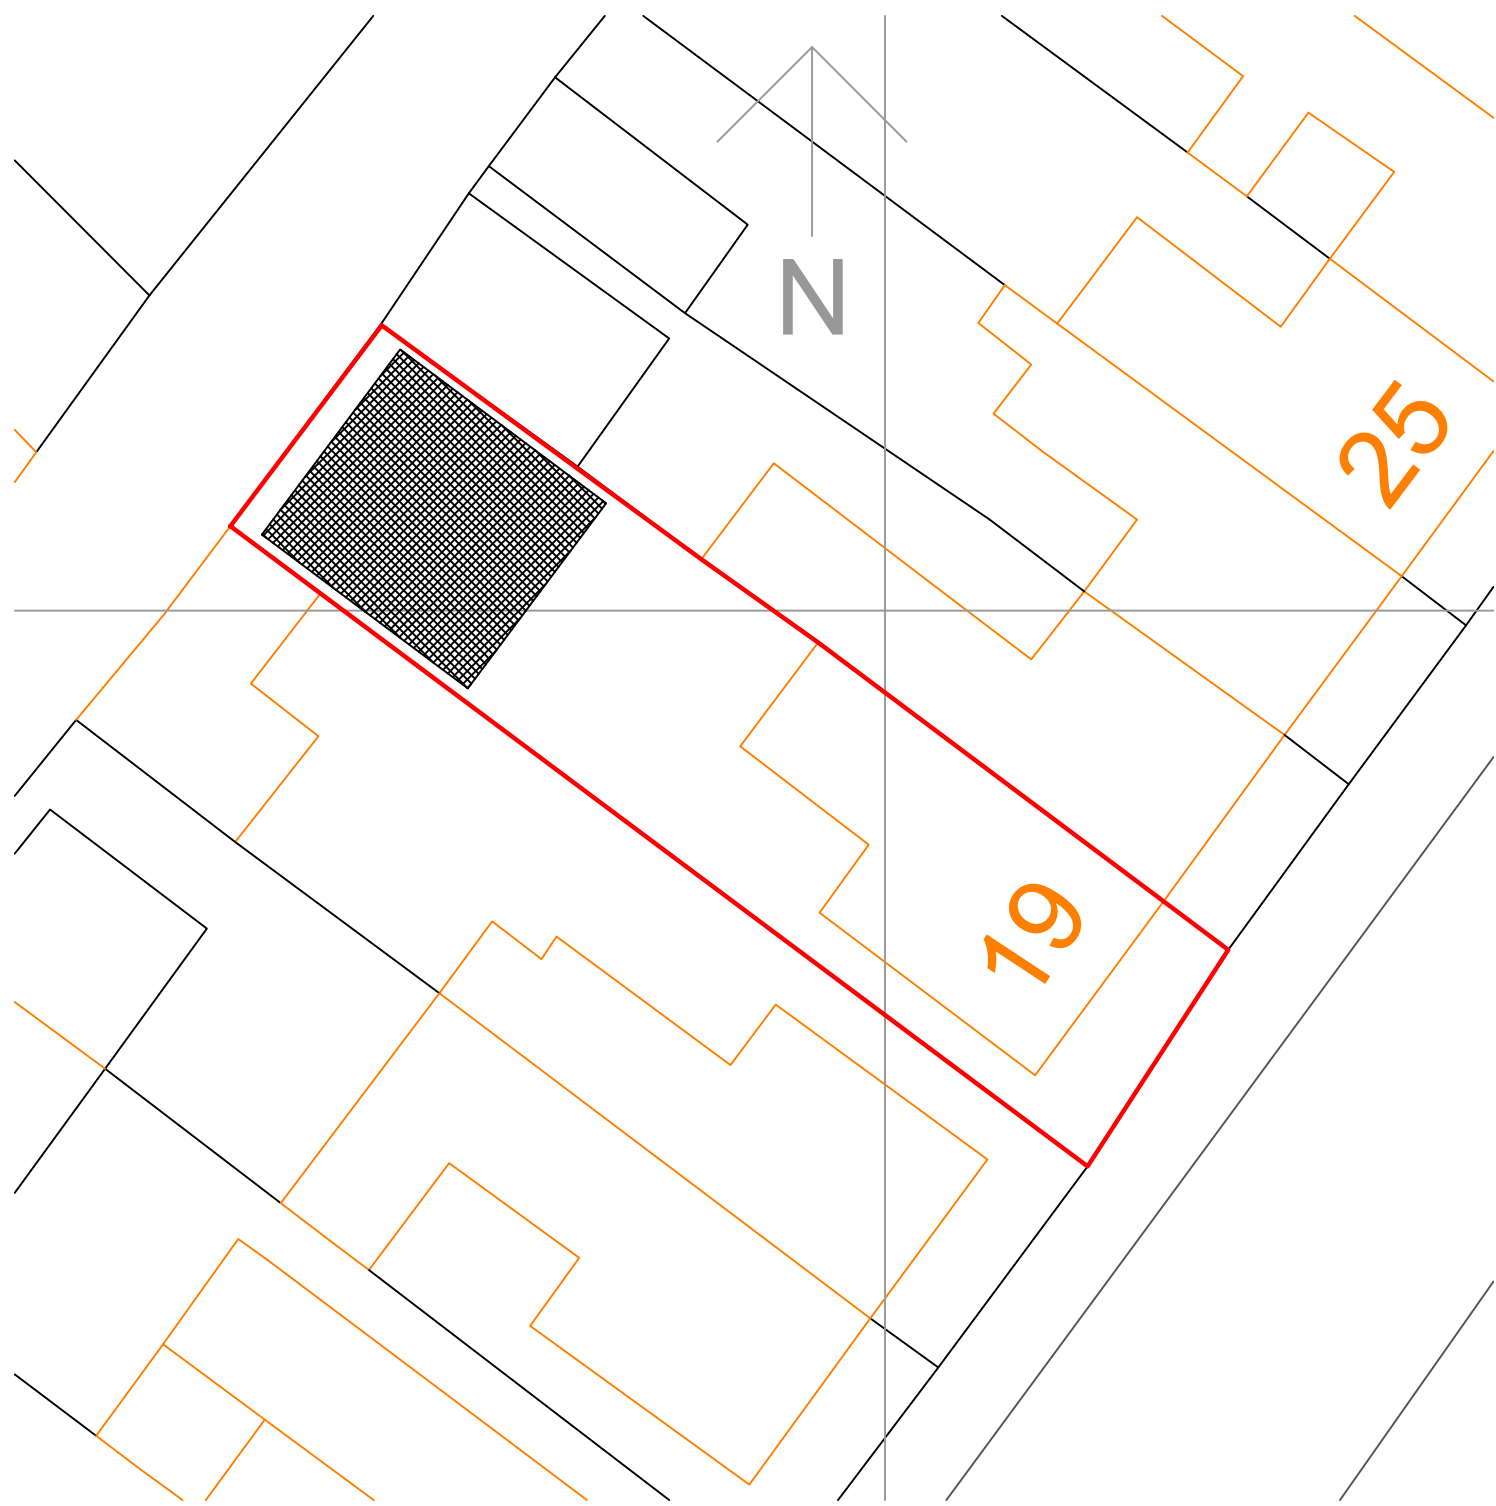

Proposed Site Block Plan 1:200

Revision notes:

Rev.	Date:	Notes:
A.	10/02/2021	Entrance door garden side relocated and windows adjusted in size to suit, garage door reduced by 75mm in line with door manufacturer spec.
B.	05/03/2021	Overall width reduced by 200mm to ensure foundations do not encroach on adjacent existing garage and boundary walls.

Drawn by:
P L New

Client :
Mr K Webber

Project:
Proposed Double Garage
19, Salem Rd, Cwmafan, Port Talbot (SA12 9EL)

Drawing Title:
Proposed Plans, Elevations
& Site Block Plan

Date:
25/01/2021

Scale @ A1:
As Stated

Revision:
B

