



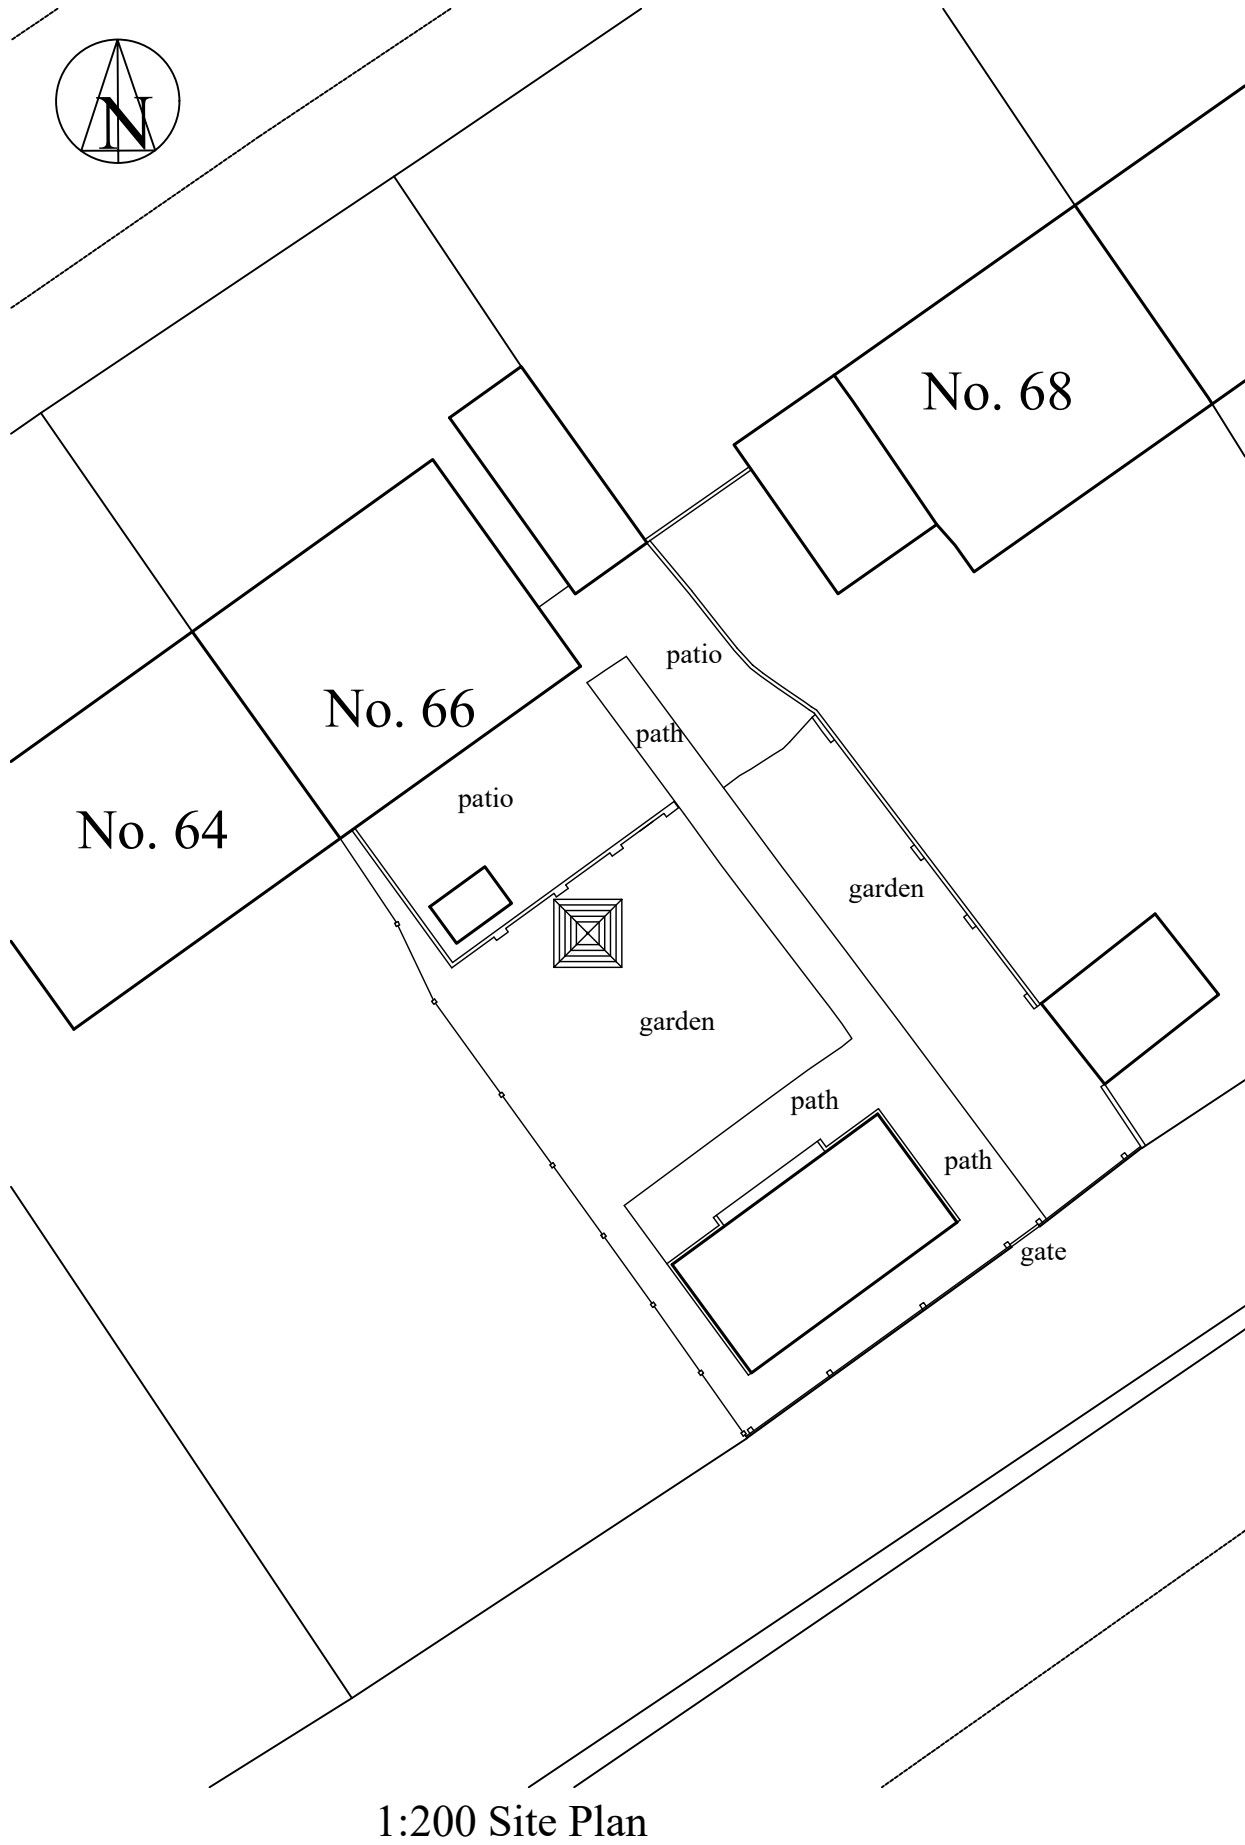


1:200 Site Plan


- External walls render finish, with brick plinth.
- Windows and external doors white upvc.
- Fascias and soffits white upvc
- Flat roof covering.
- Concrete path

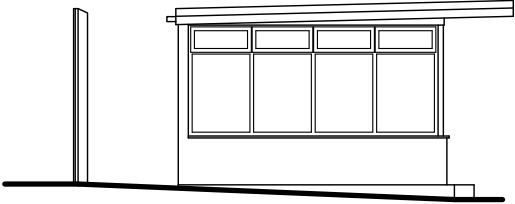


Side Elevation

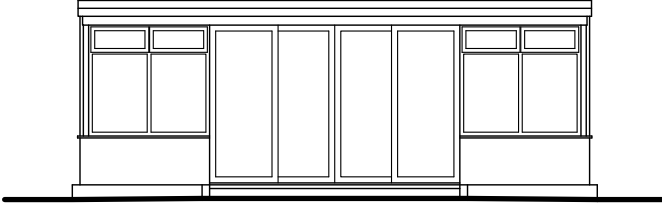


Front Elevation

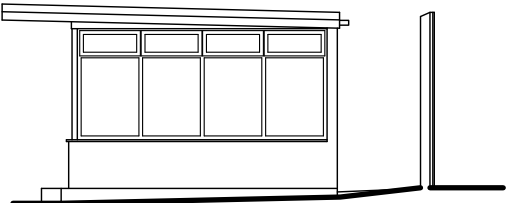

Side Elevation

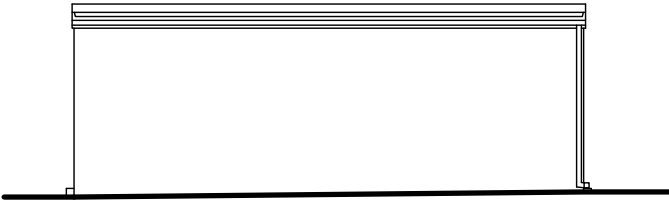

Rear Elevation

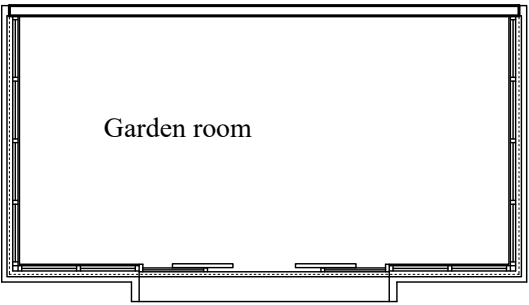

Ground Floor Plan



Roof Plan

Note:-
All dimensions are approximate and should be checked on site, with discrepancies reported.

Client:- Mr Neal Francis 66 Ynys Fawr Avenue, Resolven, Neath. SA11 4LT		Job Title :- Retention of outbuilding to rear of 66 Ynys Fawr Avenue, Resolven, Neath. SA11 4LT		Dwg Title:- Site Plan, Plans and Elevations		
Scale:- 1:100	Date :- March 2021	Stage :- Planning	Dwg No.:- 002	Rev.:-	A3	