



Superseded

This drawing is copyright ©
NOTE: Drawing to be used for
planning purposes only. All
dimensions to be checked on site
and not scaled from the drawing.

Block Plan
1:500 Scale

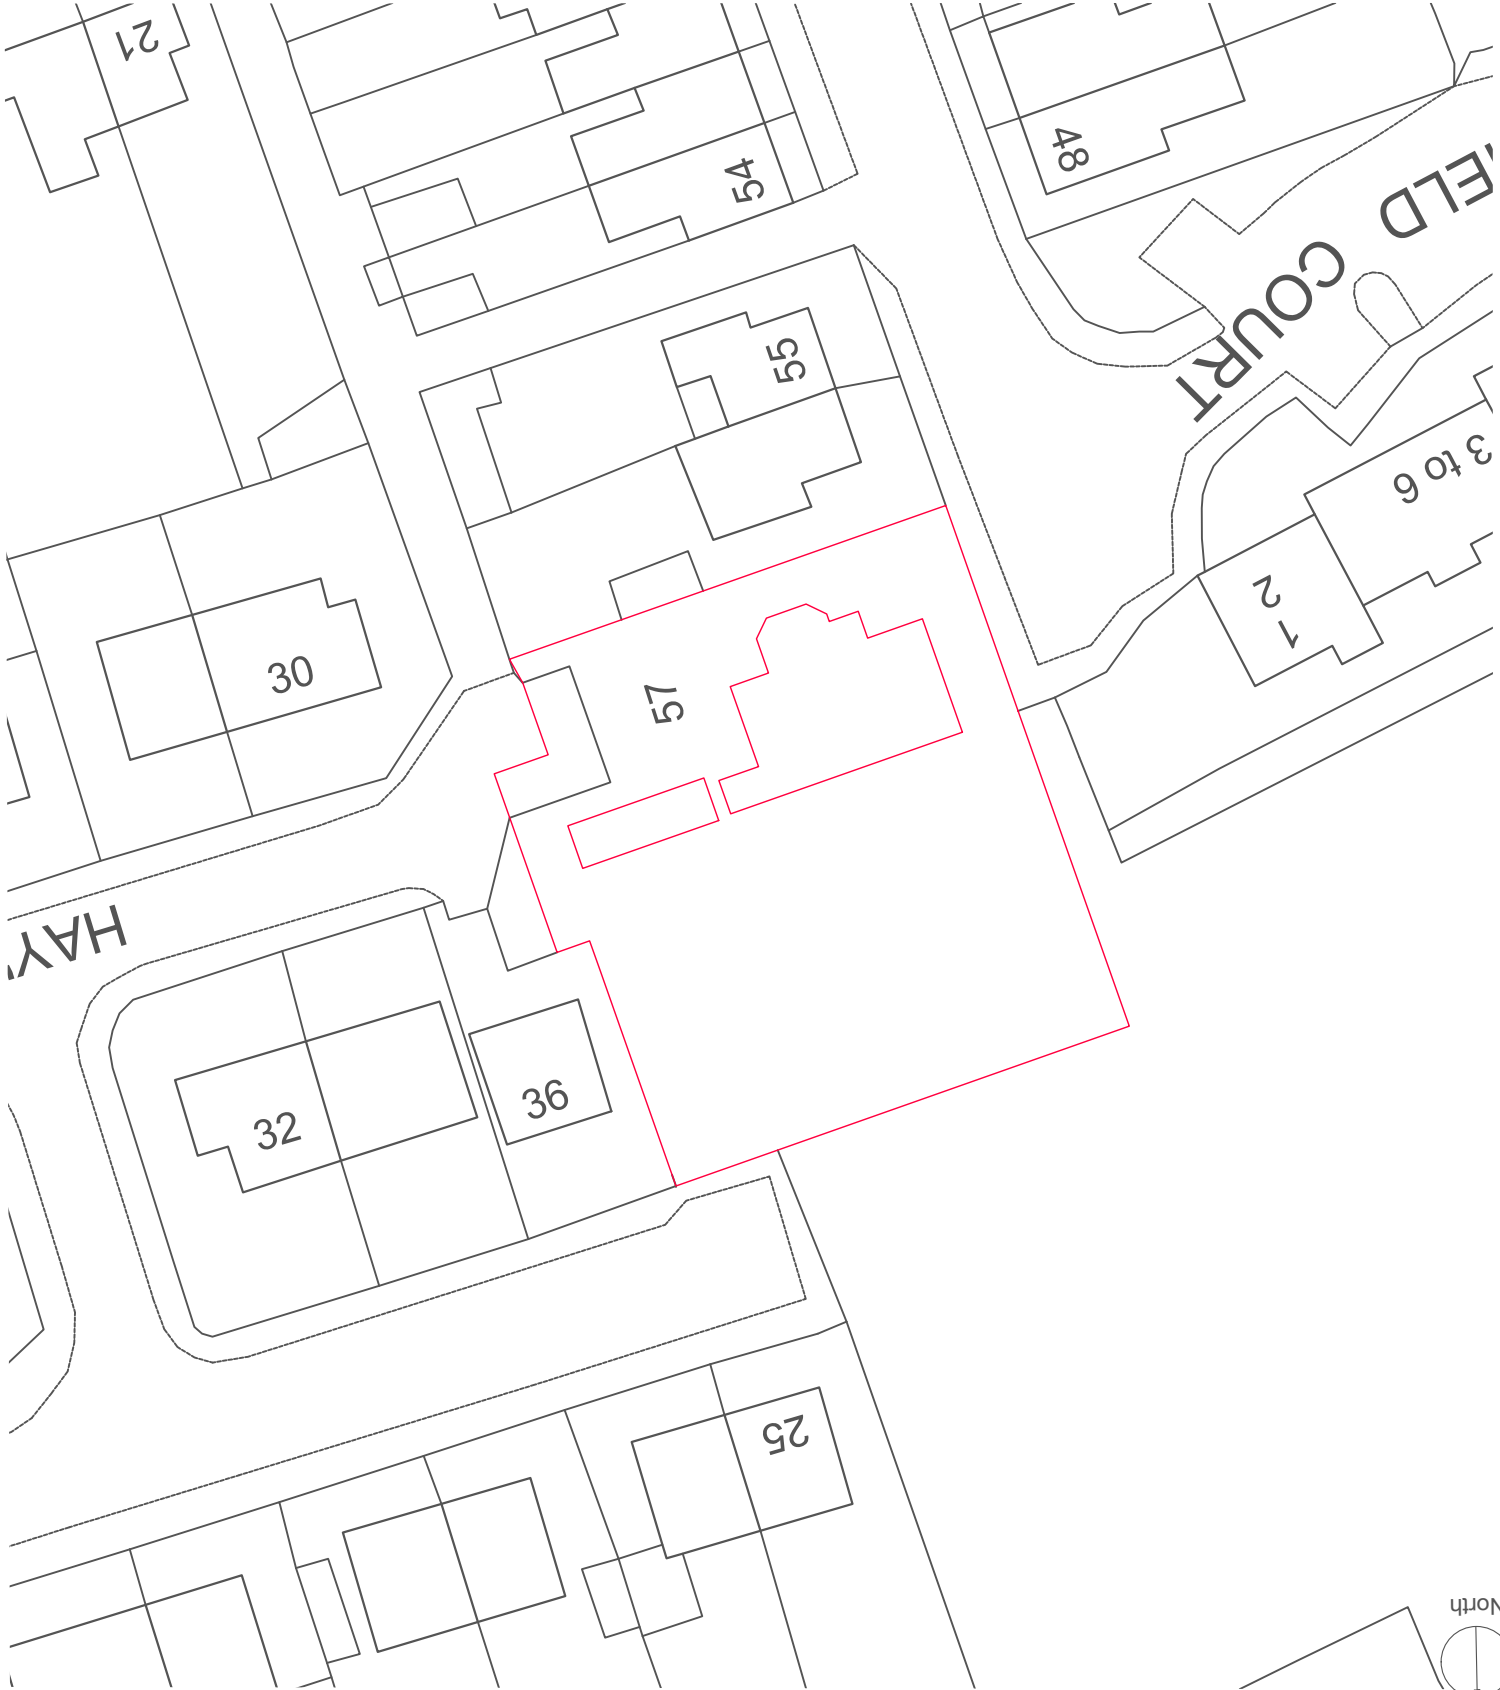

Location Plan
1:1250 Scale

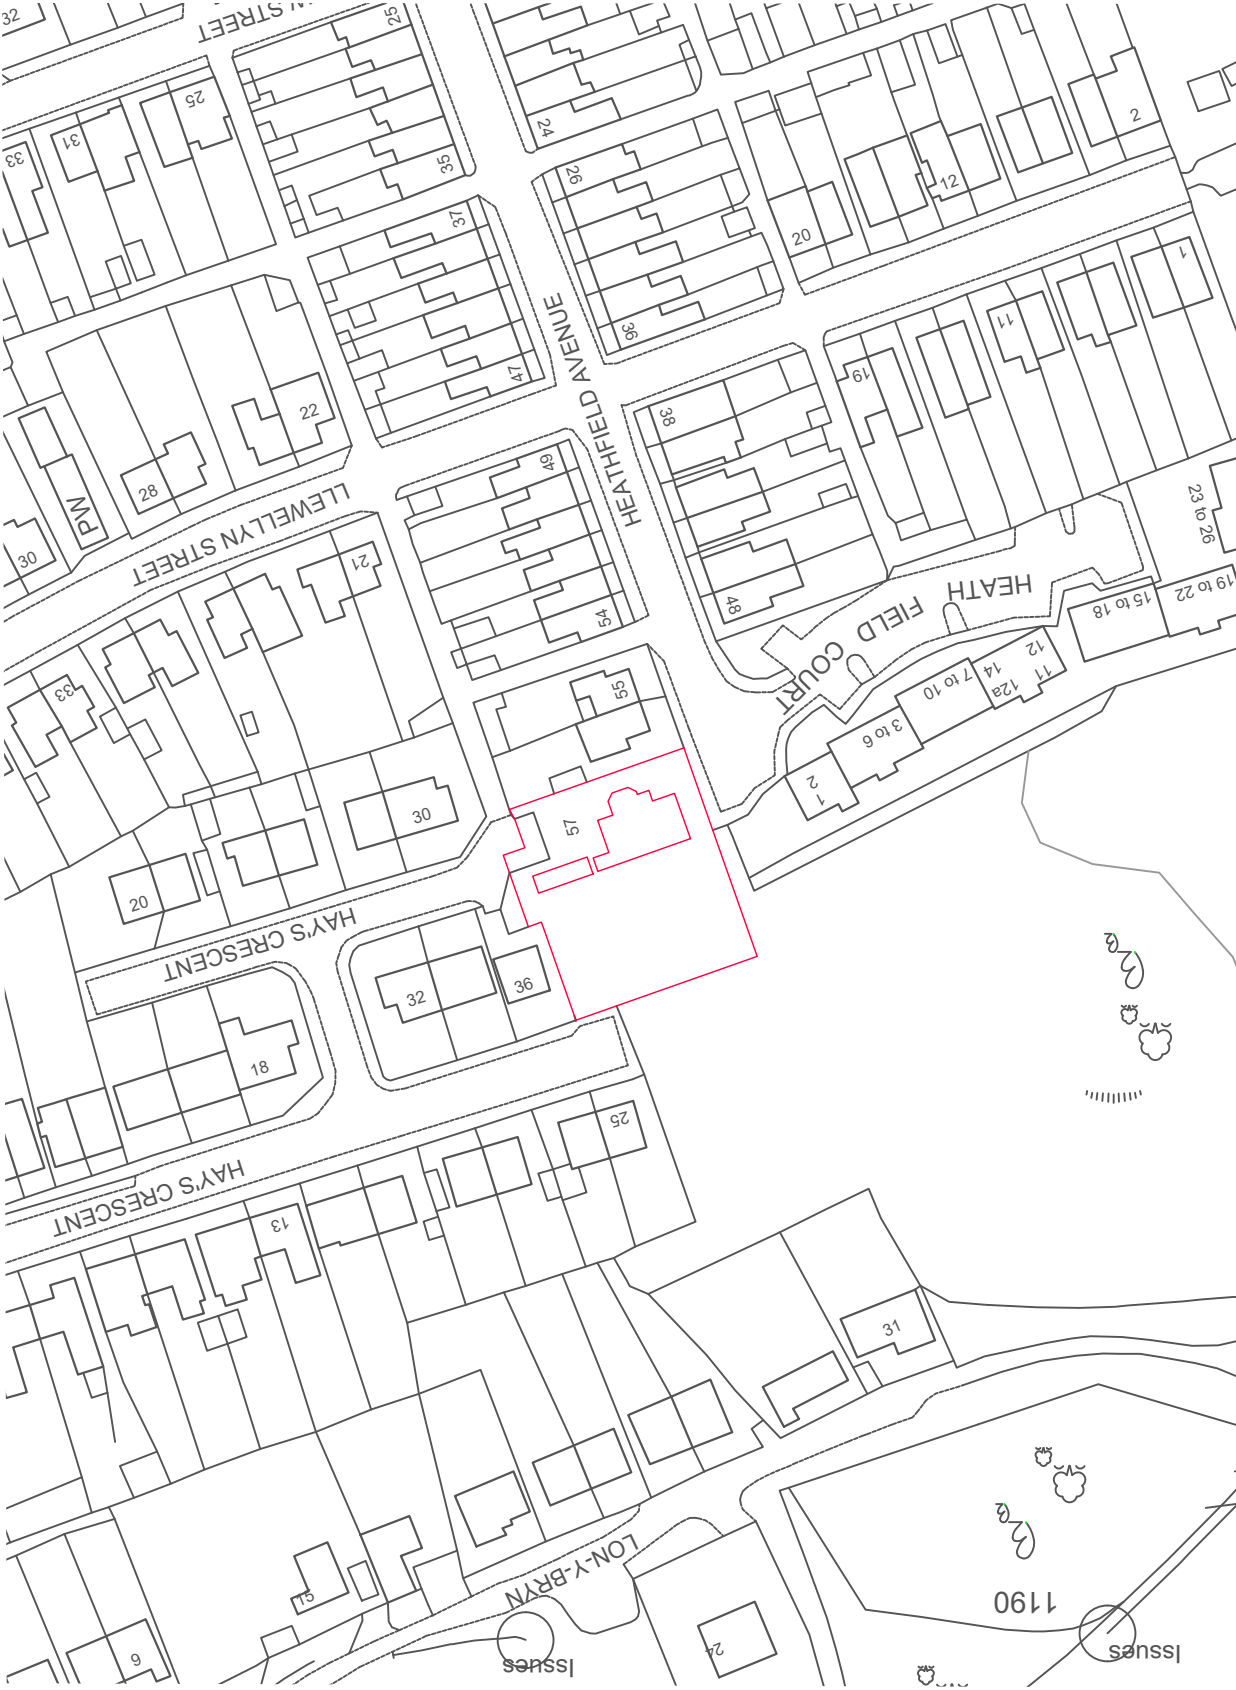

DATE January 2021

SCALE
As denotedPAPER
A3

28-01

REV
00

PROPOSE

Superseded

© This drawing is copyright for planning purposes only. All dimensions to be checked on site and not scaled from the drawing. Any omissions or discrepancies to be reported to the Architect

DATE January 2021

SCALE
1:100

PAPER
A3



DRAWING R 20-28-02

REV
00PURPOSE
Planning


PROJECT
Works to 5
Glyneath
Neath
SA11 5AB

CLIENT	Mr. + Mrs. Anthony + Donna Mead
PROJECT	Works to 57 Heathfield Avenue

DRAWING TITLE

 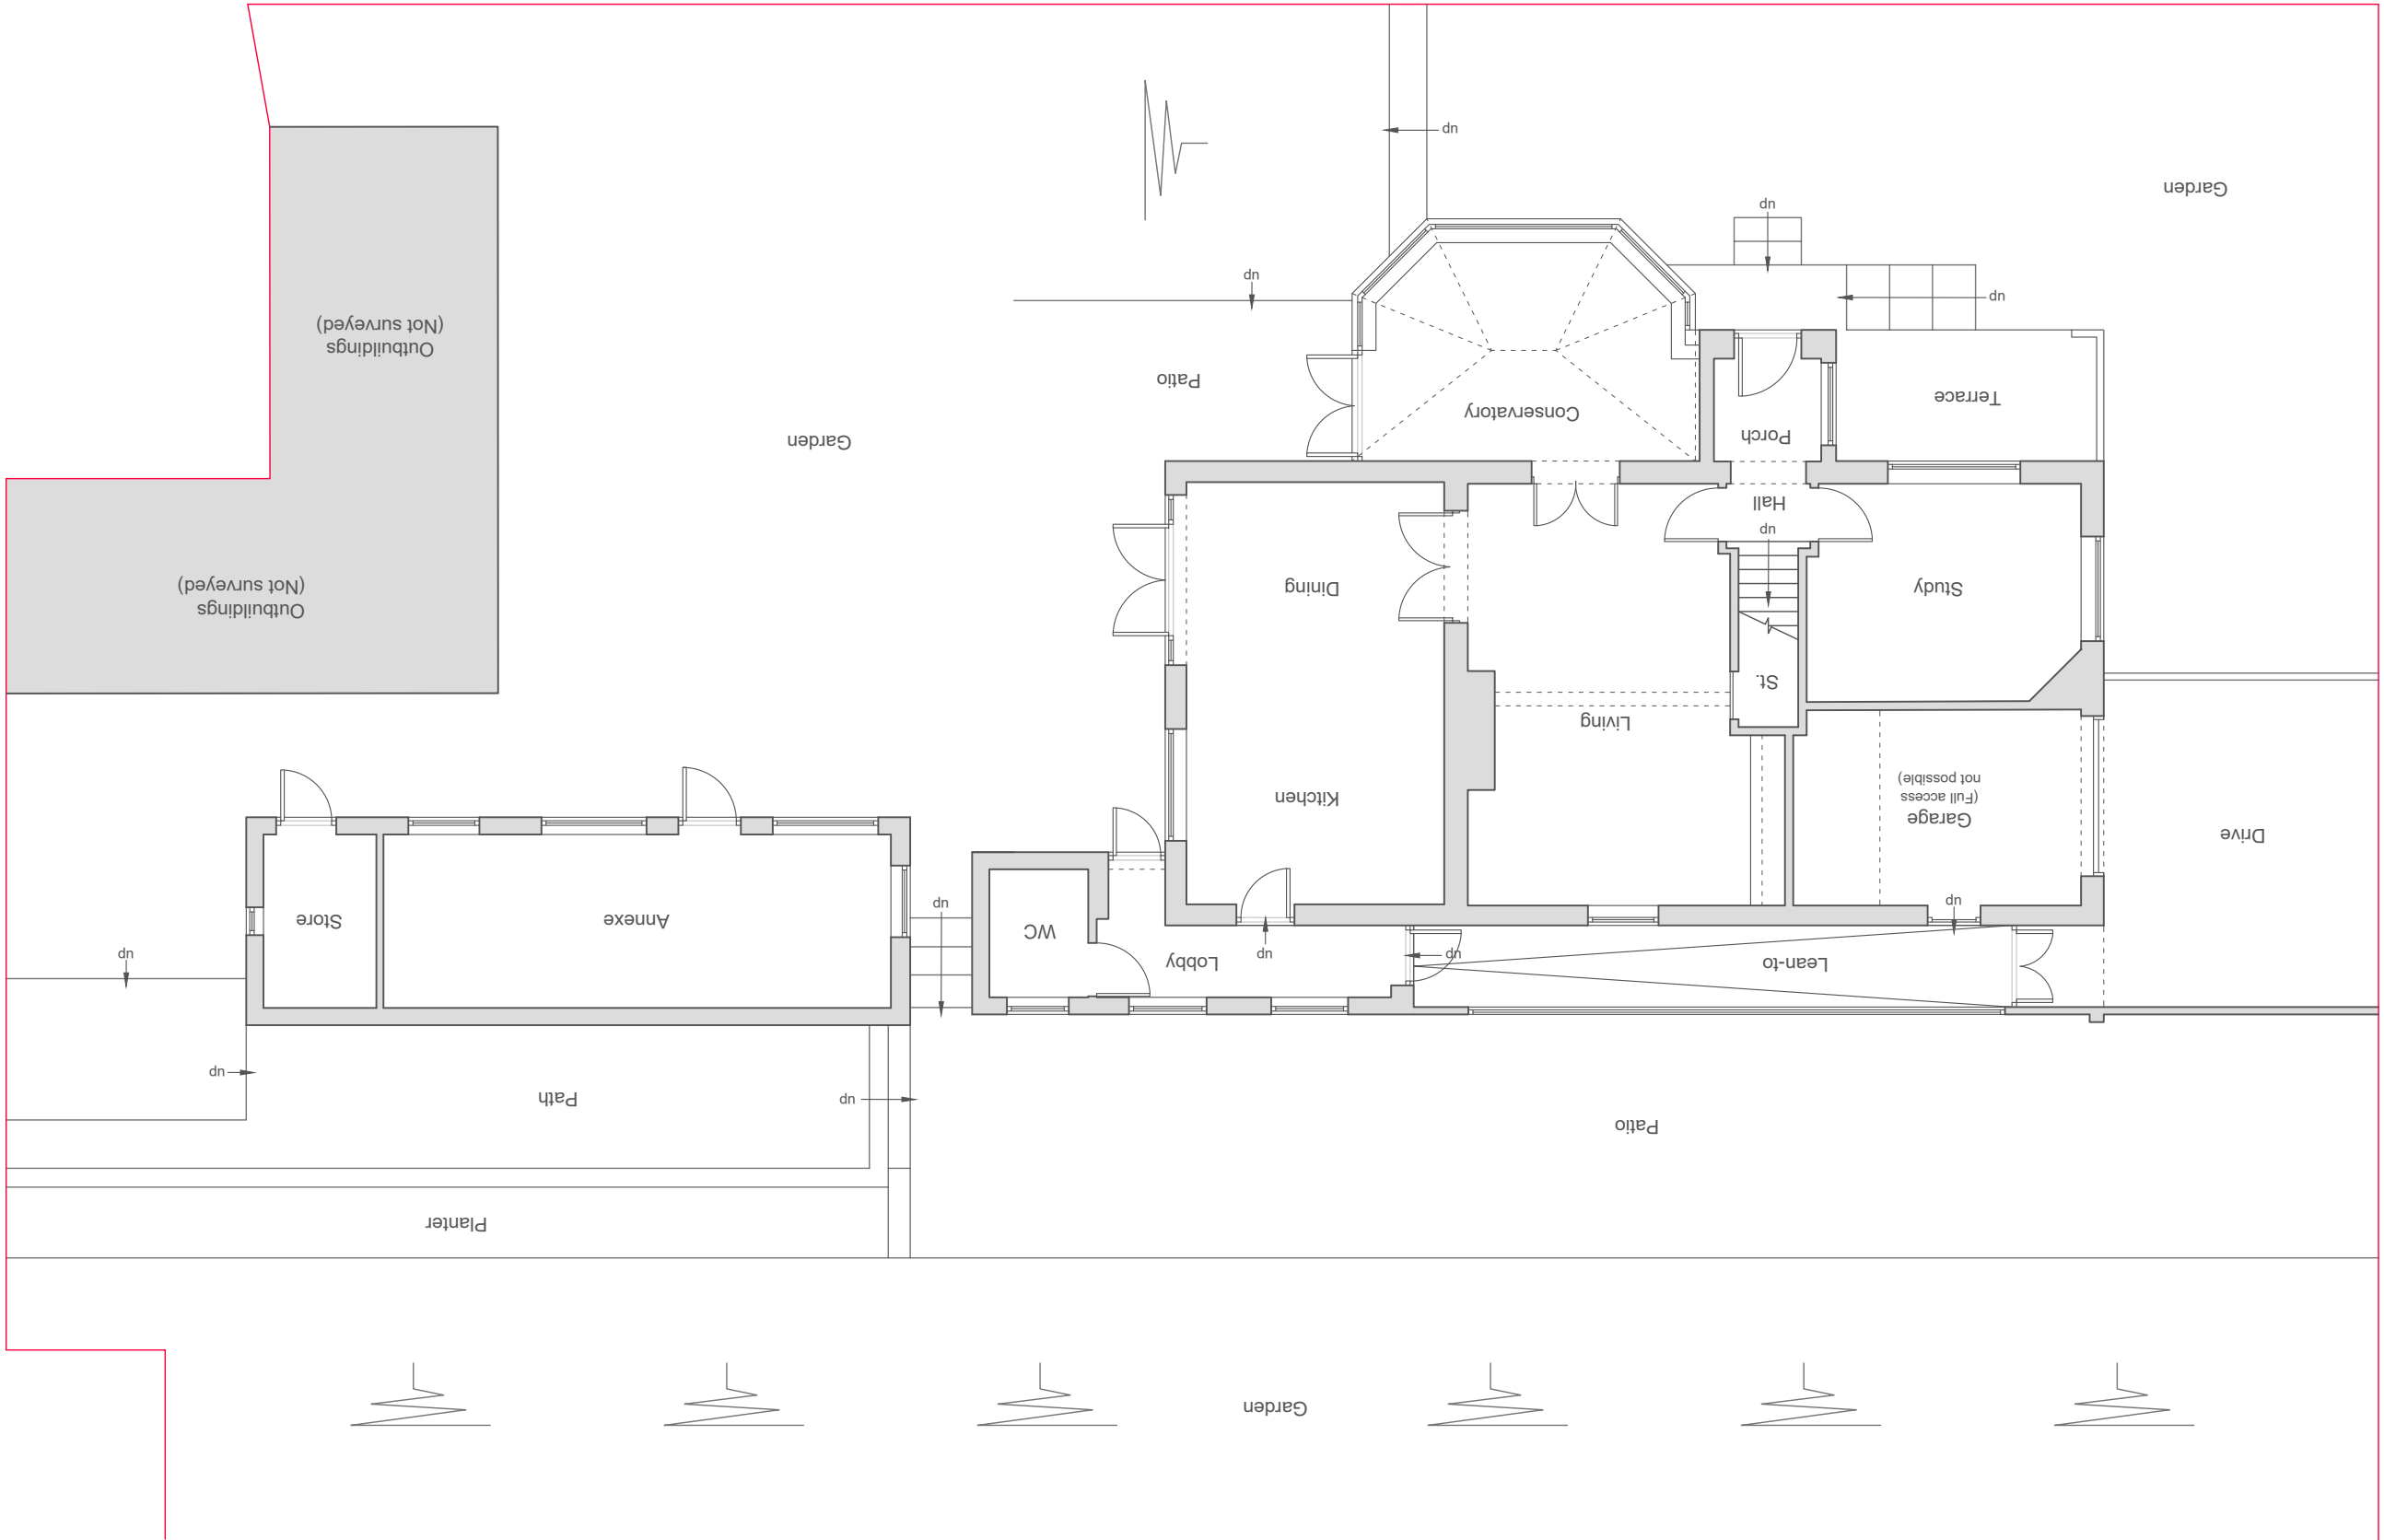

Superseded

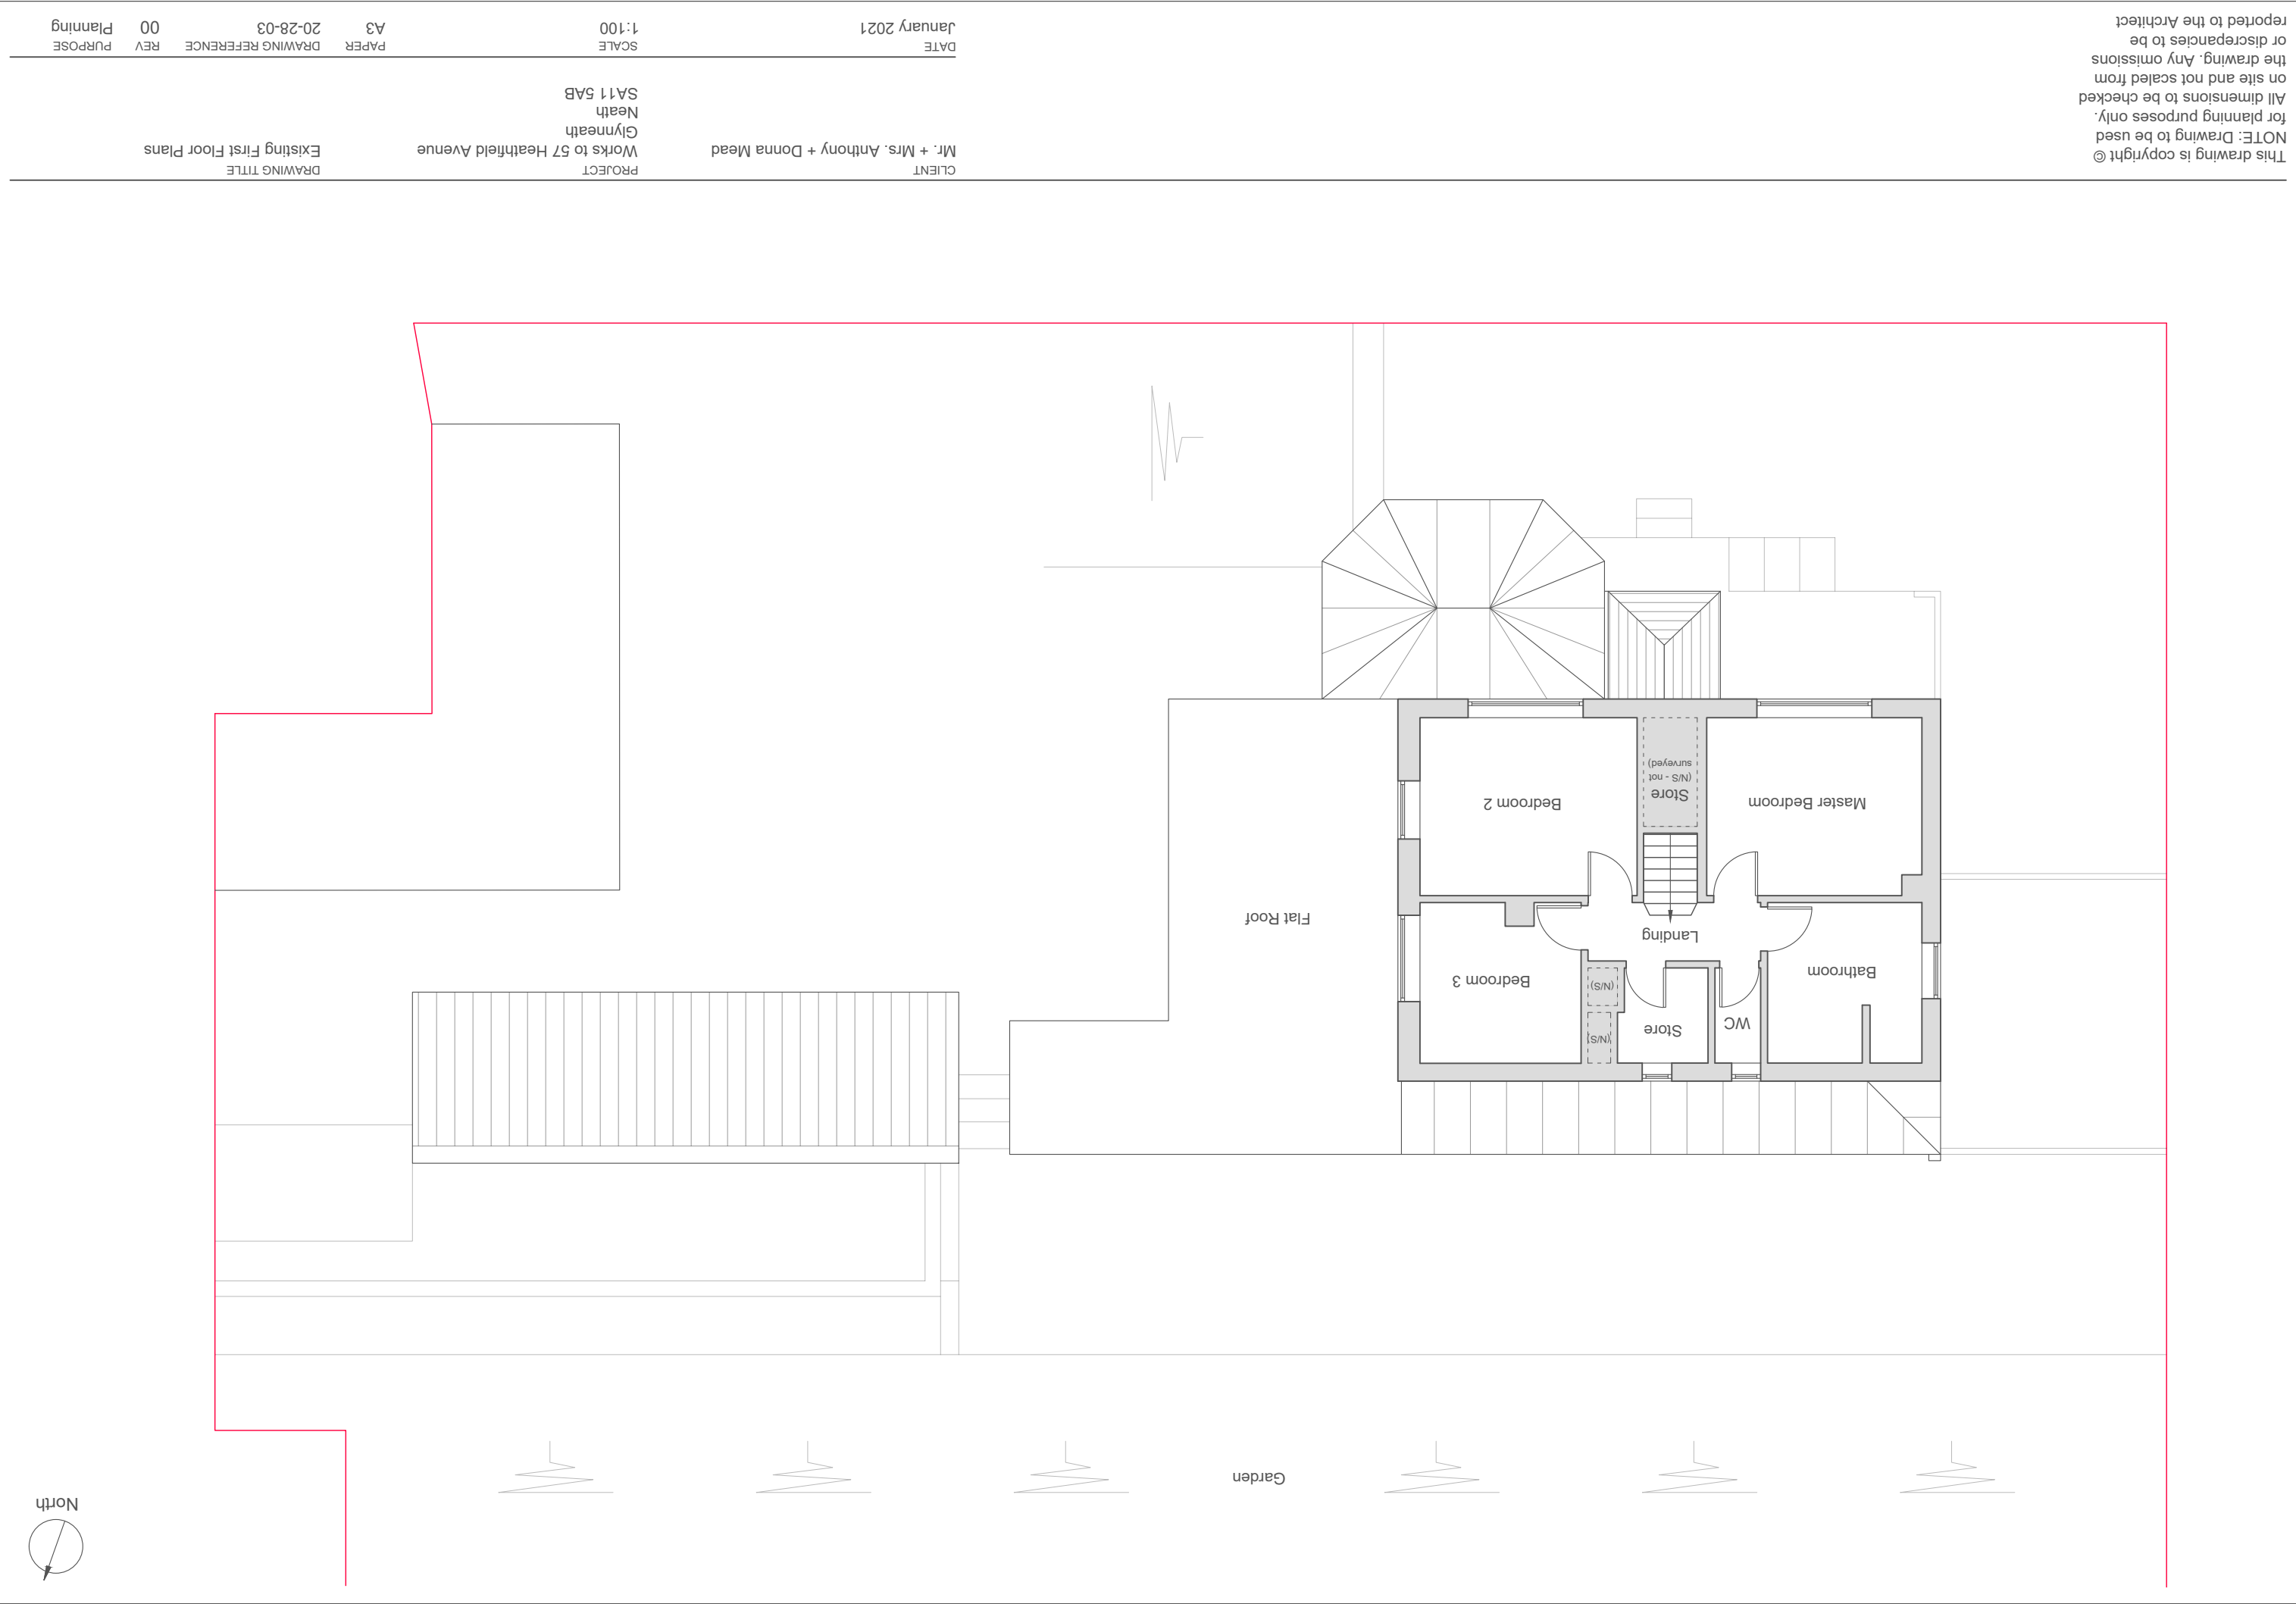

Superseded

This drawing is copyright ©
NOTE: Drawing to be used
for planning purposes only.
All dimensions to be checked
on site and not scaled from
the drawing. Any omissions
or discrepancies to be
reported to the Architect

DATE
January 2021

SCALE
1:100

PAPER
A3
DRAWING REFERENCE
20-28-04
REV
00
PURPOSE
Planning

CLIENT

Mr. + Mrs. Anthony + Donna Mead

PROJECT


Works to 57 Heathfield Avenue

Glynneath
Neath
SA11 5AB


DRAWING TITLE

Existing Front and Side Elevations

SIDE ELEVATION (SOUTH)
Existing

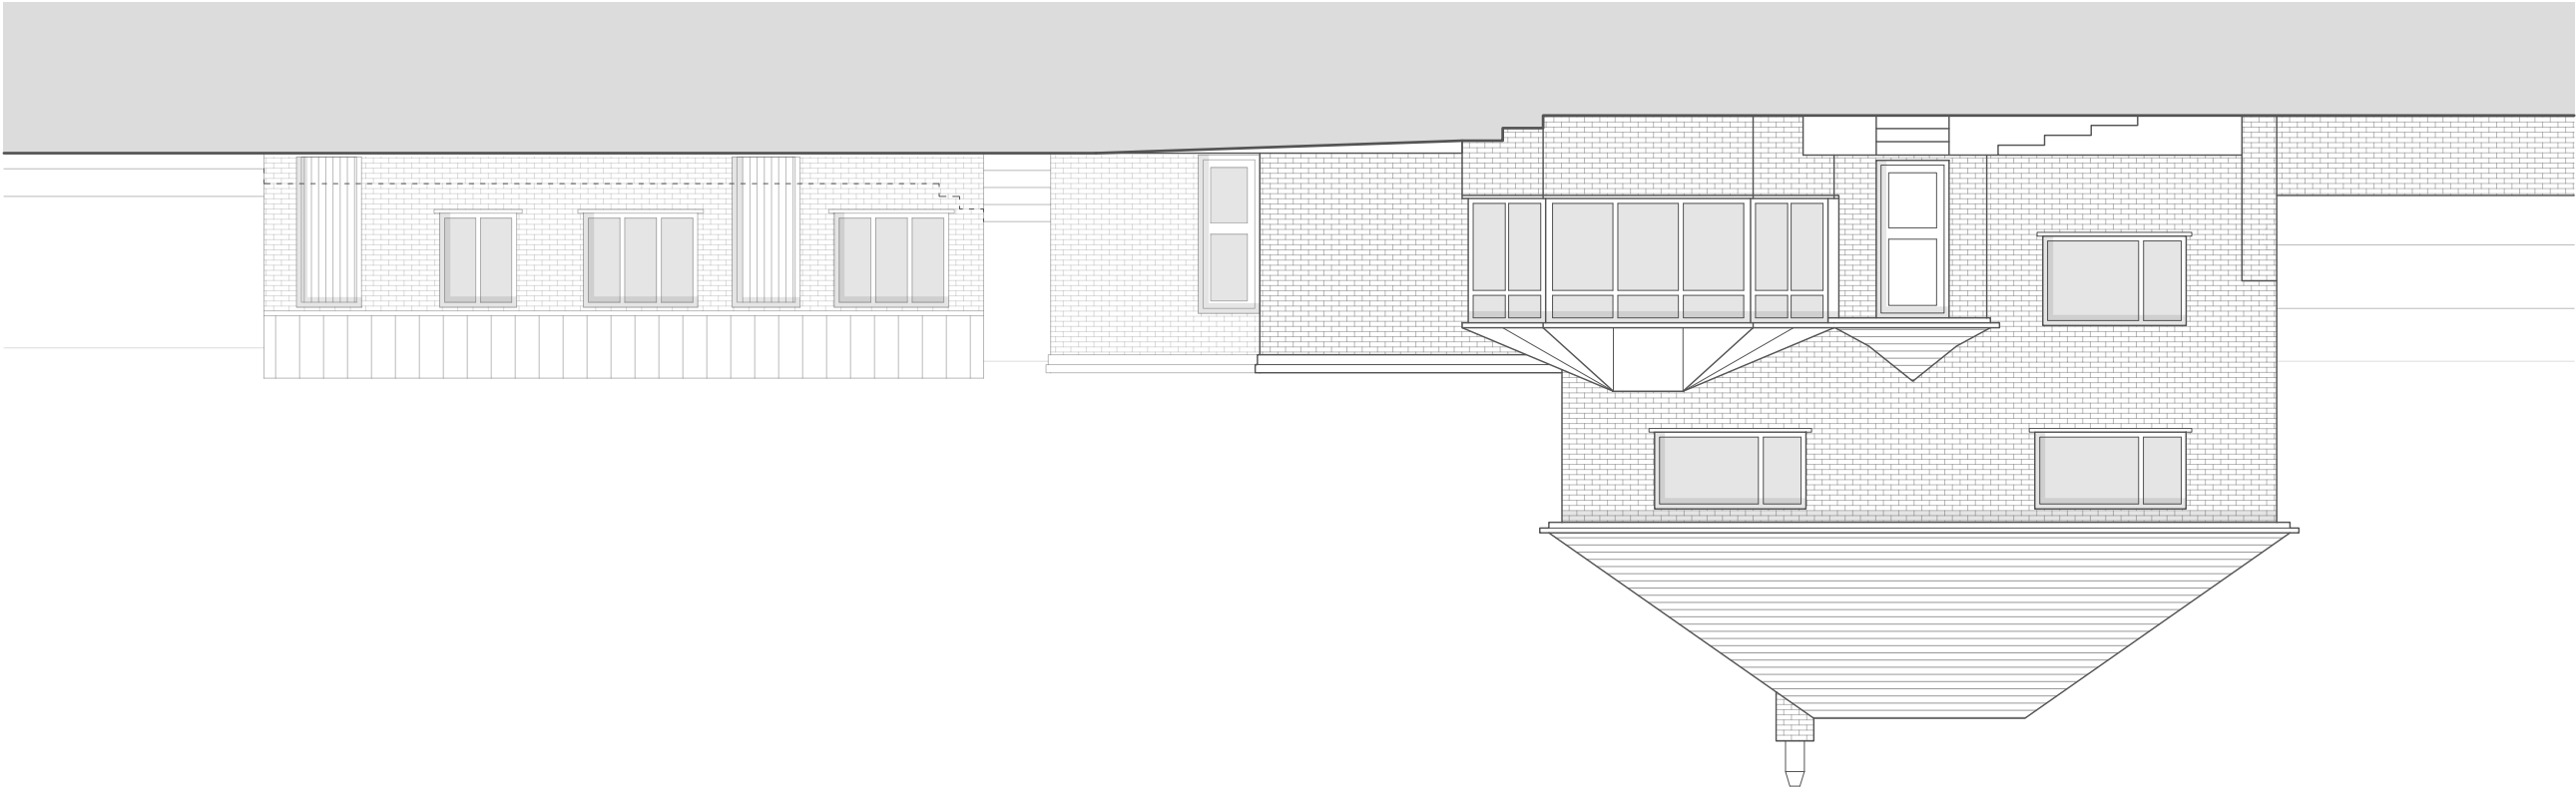

FRONT ELEVATION (WEST)
Existing

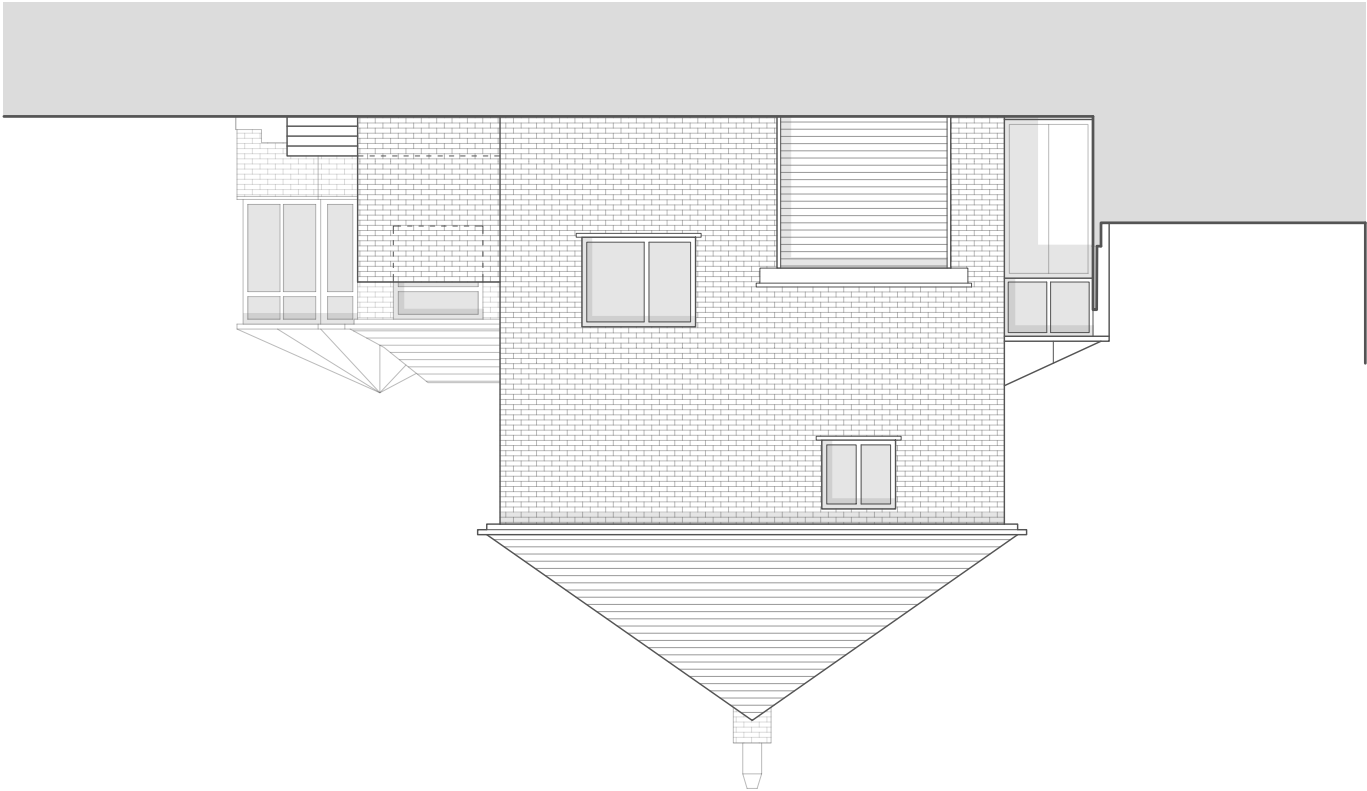

Superseded

This drawing is copyright ©
NOTE: Drawing to be used
for planning purposes only.
All dimensions to be checked
on site and not scaled from
the drawing. Any omissions
or discrepancies to be
reported to the Architect

DATE
January 2021

SCALE
1:100

PAPER
A3
DRAWING REFERENCE
20-28-05
REV
00
PURPOSE
Planning

CLIENT

Mr. + Mrs. Anthony + Donna Mead

PROJECT


Works to 57 Heathfield Avenue

Glynneath
Neath
SA11 5AB


DRAWING TITLE

Existing Rear + Side Elevations

SIDE ELEVATION (NORTH)
Existing

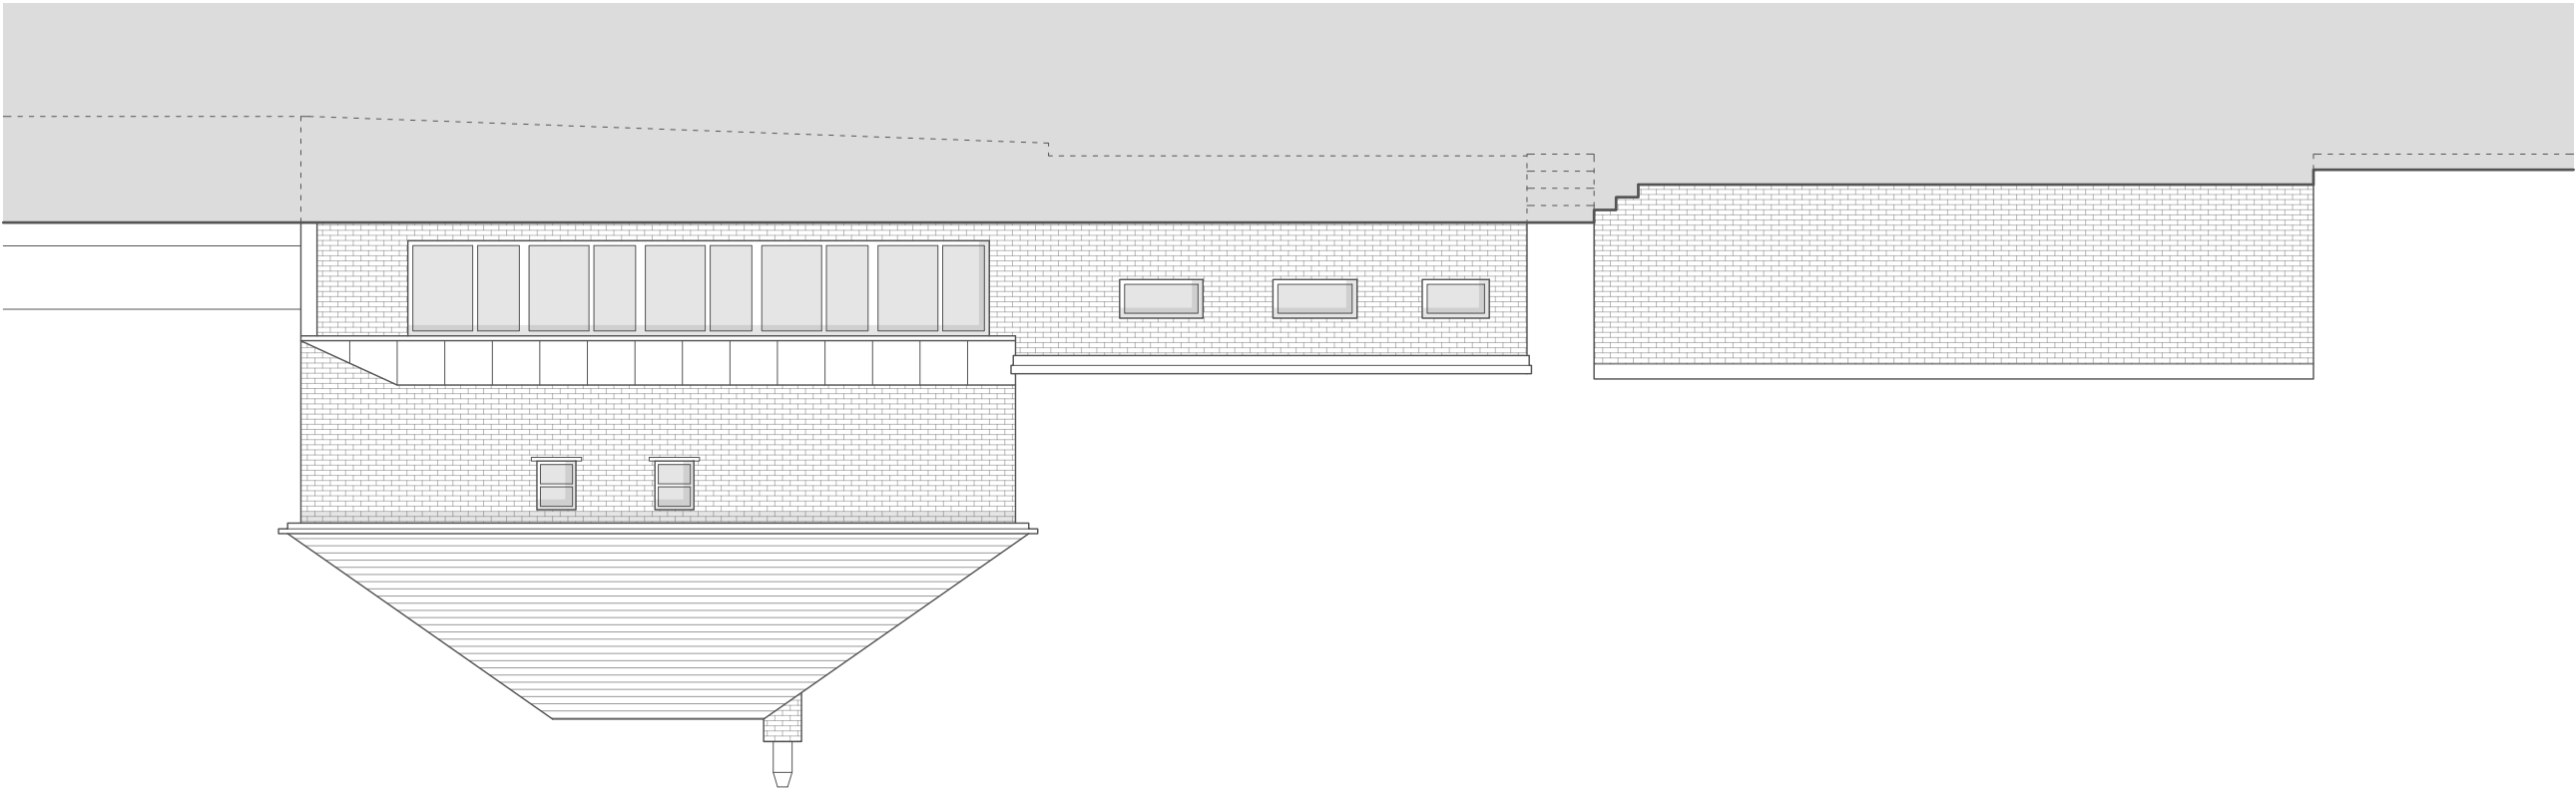

REAR ELEVATION (EAST)
Existing

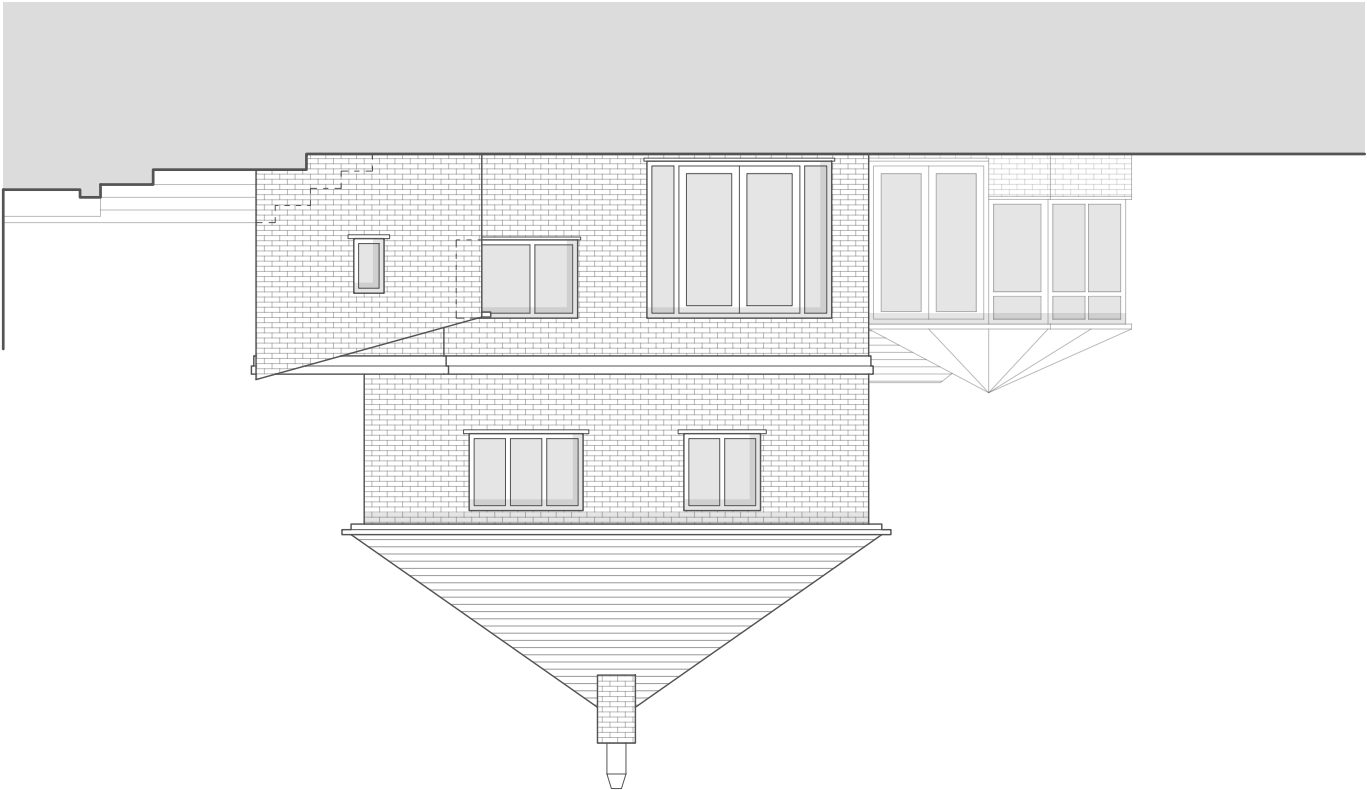

Superseded

This drawing is copyright ©
NOTE: Drawing to be used for
planning purposes only. All
dimensions to be checked on site
and not scaled from the drawing.

DATE January 2021
SCALE As denoted
PAPER A3
DRAWING REFERENCE 20-28-06
REV 00
PURPOSE Planning

CLIENT Mr. + Mrs. Anthony + Donna Mead
PROJECT Works to 57 Heathfield Avenue
Glynneath
Neath
SA11 5AB

DRAWING TITLE Proposed Block + Location Plans

Block Plan
1:500 Scale

Location Plan
1:1250 Scale

Superseded

This drawing is copyright ©
NOTE: Drawing to be used
for planning purposes only.
All dimensions to be checked
on site and not scaled from
the drawing. Any omissions
or discrepancies to be
reported to the Architect

Designer Risk Assessment

- In addition to everyday tasks that can be undertaken safely by a competent contractor, the following should be taken into consideration:
- Unknown underground services may cross the site
- Any structure built before 2000 must have an appropriate asbestos survey and report prior to commencement of any works (including demolition and exploratory works)
- Structural Engineer's advice will be needed prior to commencement of any works (including demolition and exploratory works)
- Proximity to public highway
- Proximity to neighbouring residential properties
- Proximity to overhead cables and trees
- Proximity to retaining structures

DATE _____
January 2021

SCALE
1:100

PAPER
A3

20-28-07

REV
00

PROPOSE


DRAWING TITLE

CLIENT

PROJECT

Mr. + Mrs. Anthony + Donna Mead
Works to 57 Heathfield Avenue

Proposed Ground Floor Plans

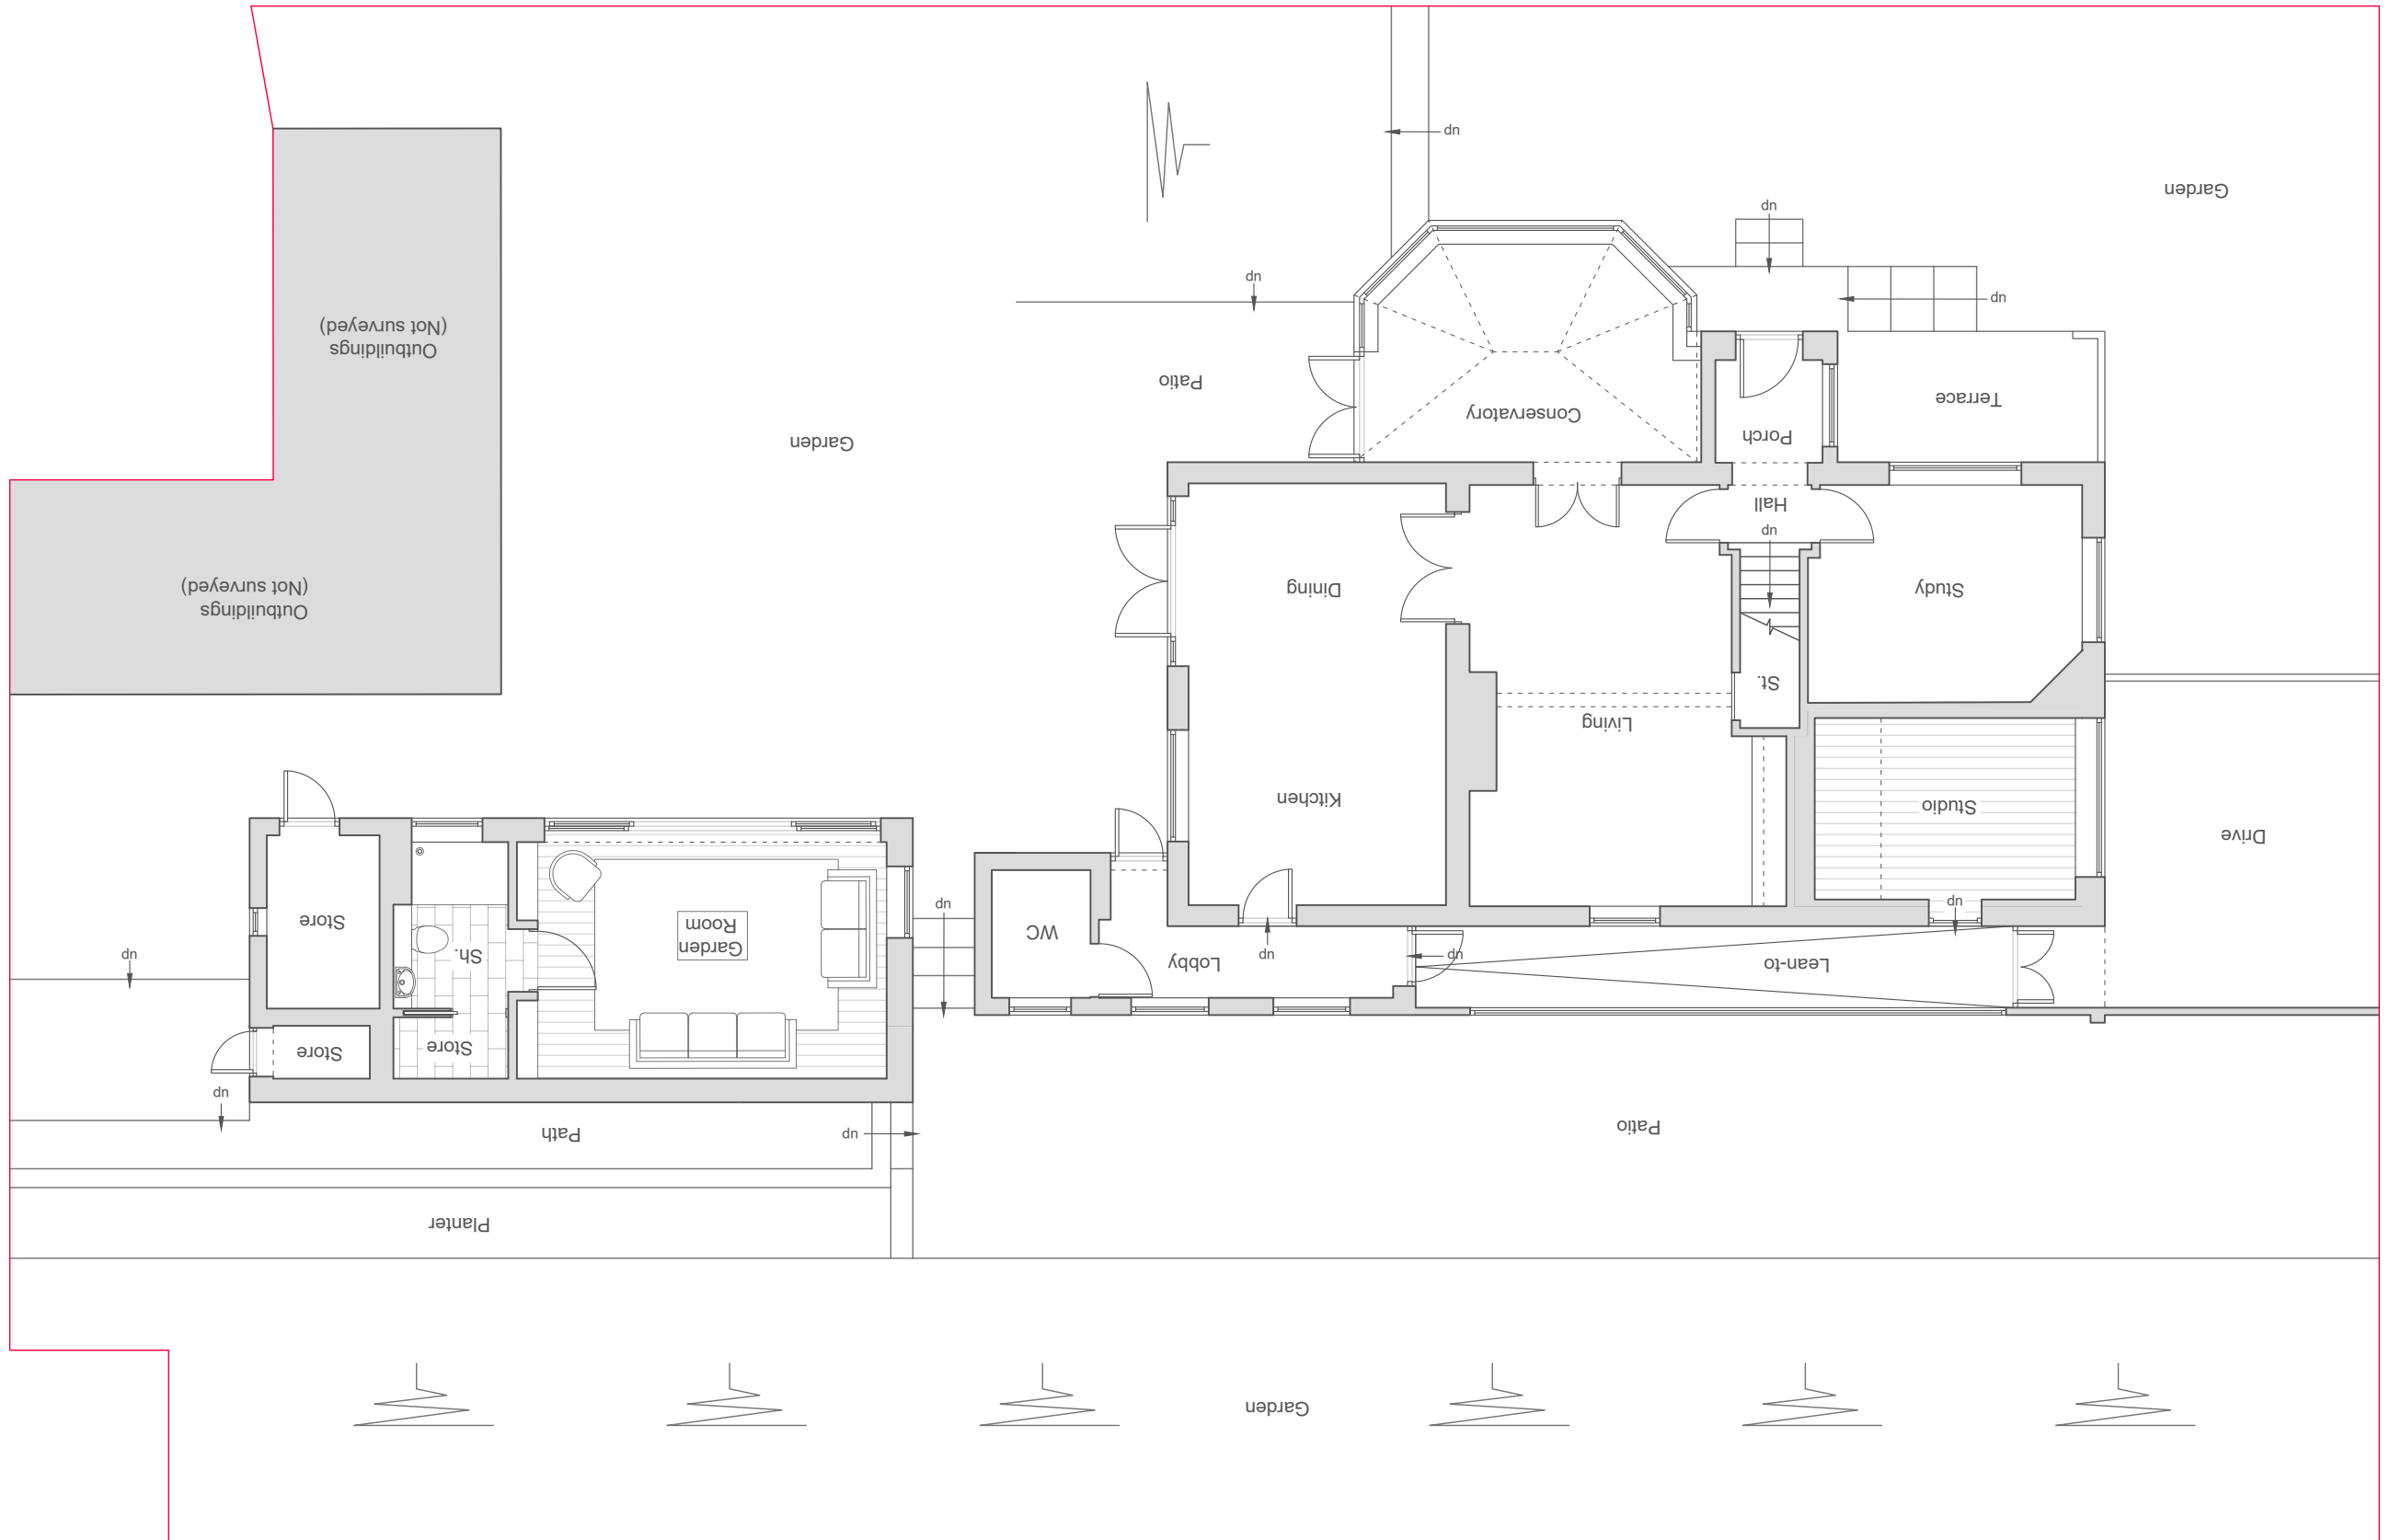

Superseded

This drawing is copyright ©
NOTE: Drawing to be used
for planning purposes only.
All dimensions to be checked
on site and not scaled from
the drawing. Any omissions
or discrepancies to be
reported to the Architect

- Designer Risk Assessment**
- In addition to everyday tasks that can be undertaken by a competent contractor, the following should be taken into consideration:
- Proximity to public highway
 - Proximity to neighbouring residential properties
 - Proximity to overhead cables and trees
 - Proximity to retaining structures

- Unknown underground services may cross the site
- Any structure built before 2000 must have an appropriate asbestos survey and report prior to commencement of any works (including demolition and exploratory works)
- Structural Engineer's advice will be needed prior to commencement of any works (including demolition and exploratory works)


DATE _____
January 2021

SCALE
1:100

PROJECT
Works to 57 Heathfield Avenue
Glyneath
Neath
SA11 5AB

SCALE
1:100

DRAWING TITLE	DRAWING REFERENCE	REV
Proposed First Floor Plans	20-28-08	01

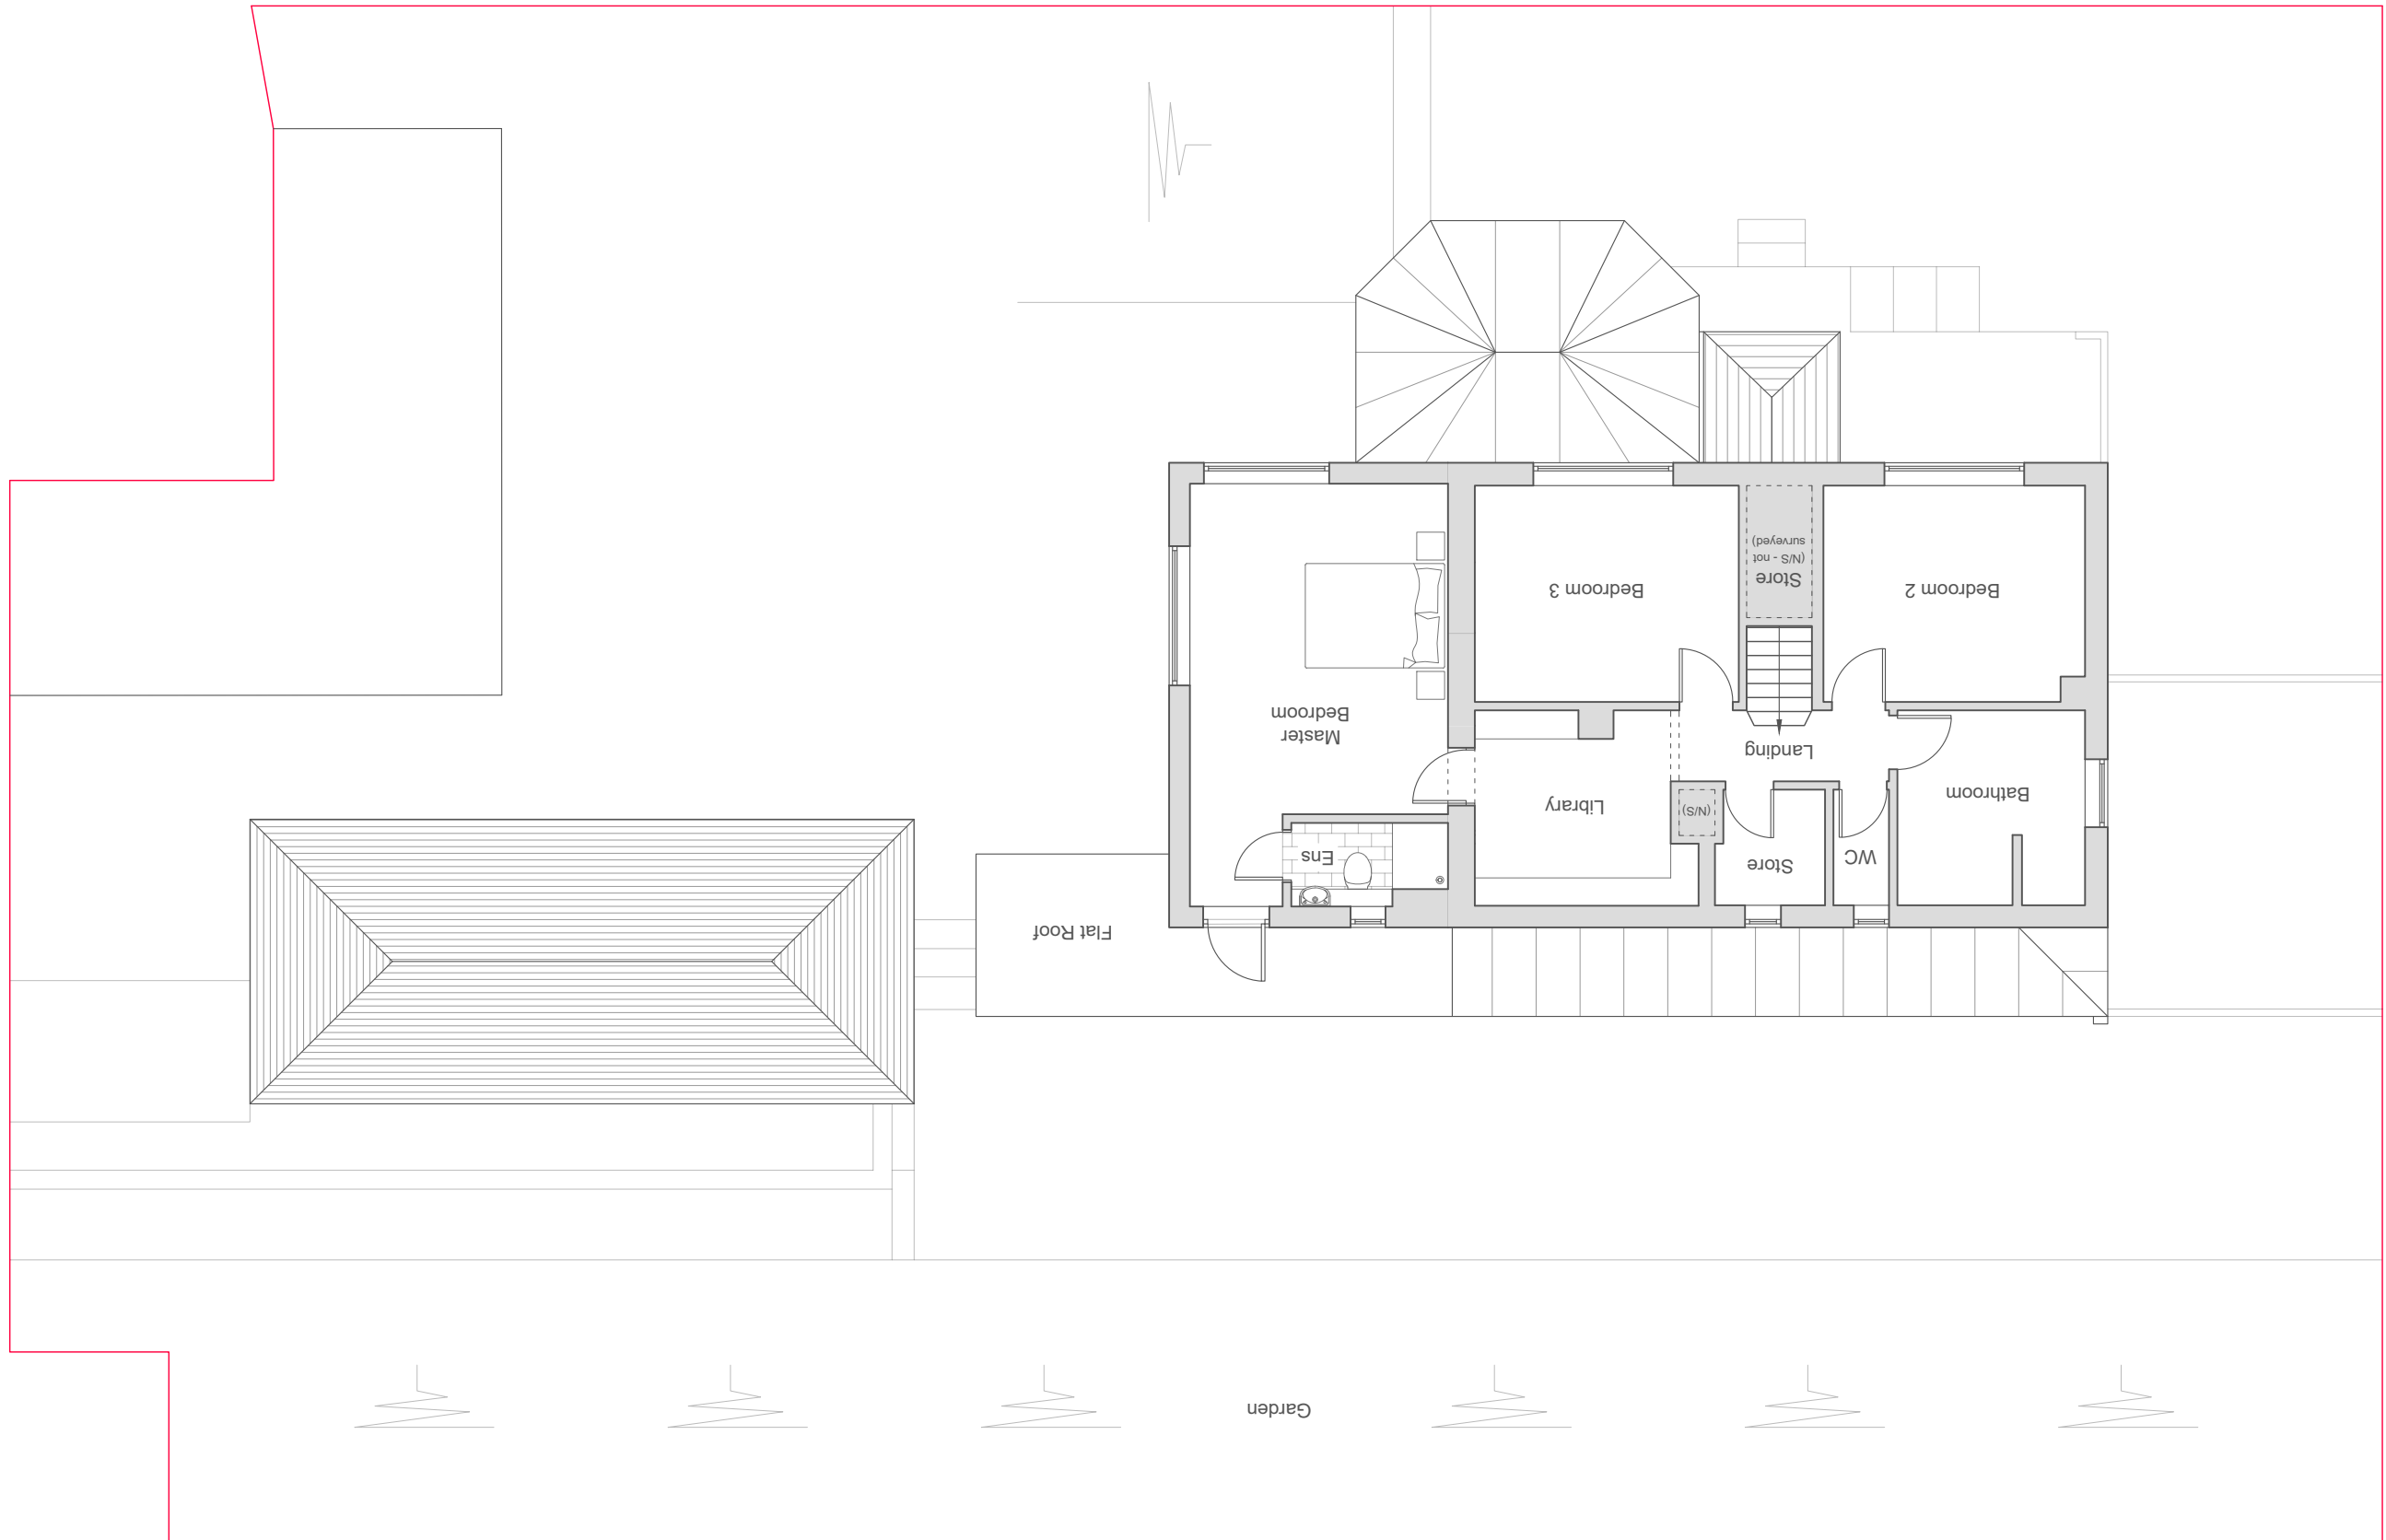PURPOSE
Planning

Superseded

This drawing is copyright ©
NOTE: Drawing to be used
for planning purposes only.
All dimensions to be checked
on site and not scaled from
the drawing. Any omissions
or discrepancies to be
reported to the Architect

Designer Risk Assessment

In addition to everyday tasks the competent contractor, the following considerations:

- Proximity to public highway
- Proximity to neighbouring overhead cables
- Proximity to retaining structures

- identical properties
s and trees
es

- Unknown underground services may cross the site
- Any structure built before 2000 must have an appropriate asbestos survey and report prior to commencement of any works (including demolition and exploratory works)
- Structural Engineer's advice will be needed prior to commencement of any works (including demolition and exploratory works)

(exploratory works)

DATE	January 2021	SCALE	1:100	PAPER	A3	DRAWING REFERENCE	20-28-09	REV	01	PURPOSE	Planning
CLIENT	Mr. + Mrs. Anthony + Donna Mead	PROJECT	Works to 57 Heathfield Avenue Glynneth Neath SA11 5AB	DRAWING TITLE	Proposed Front and Side Elevations						

Superseded

