




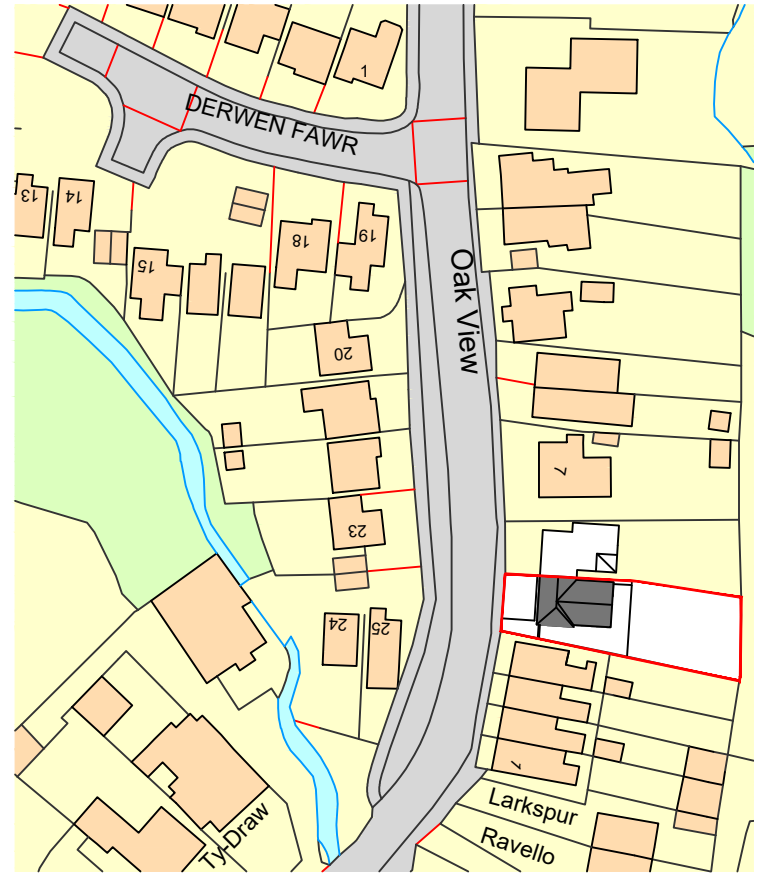

Site Plan 1:1250 © AI

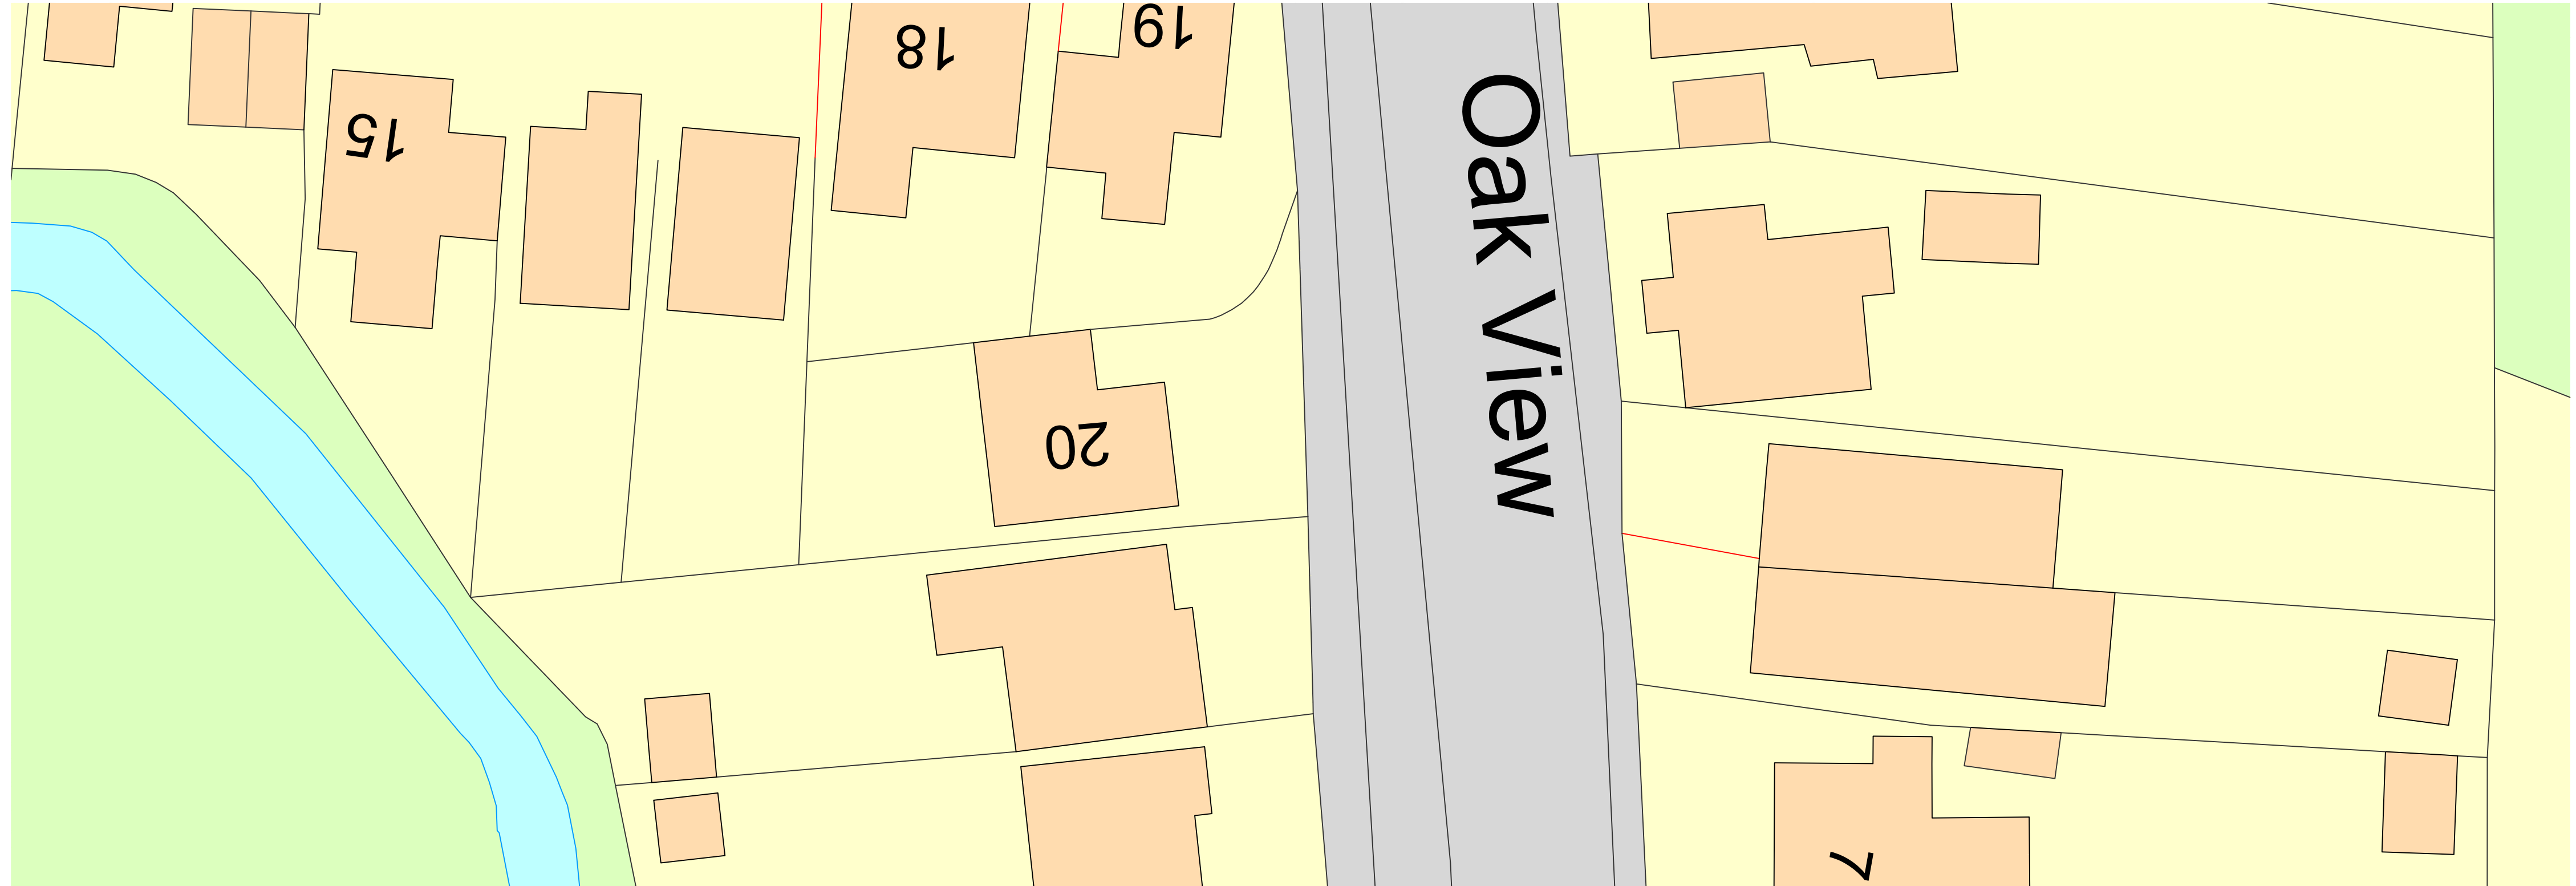

Block Plan 1:200 © AI

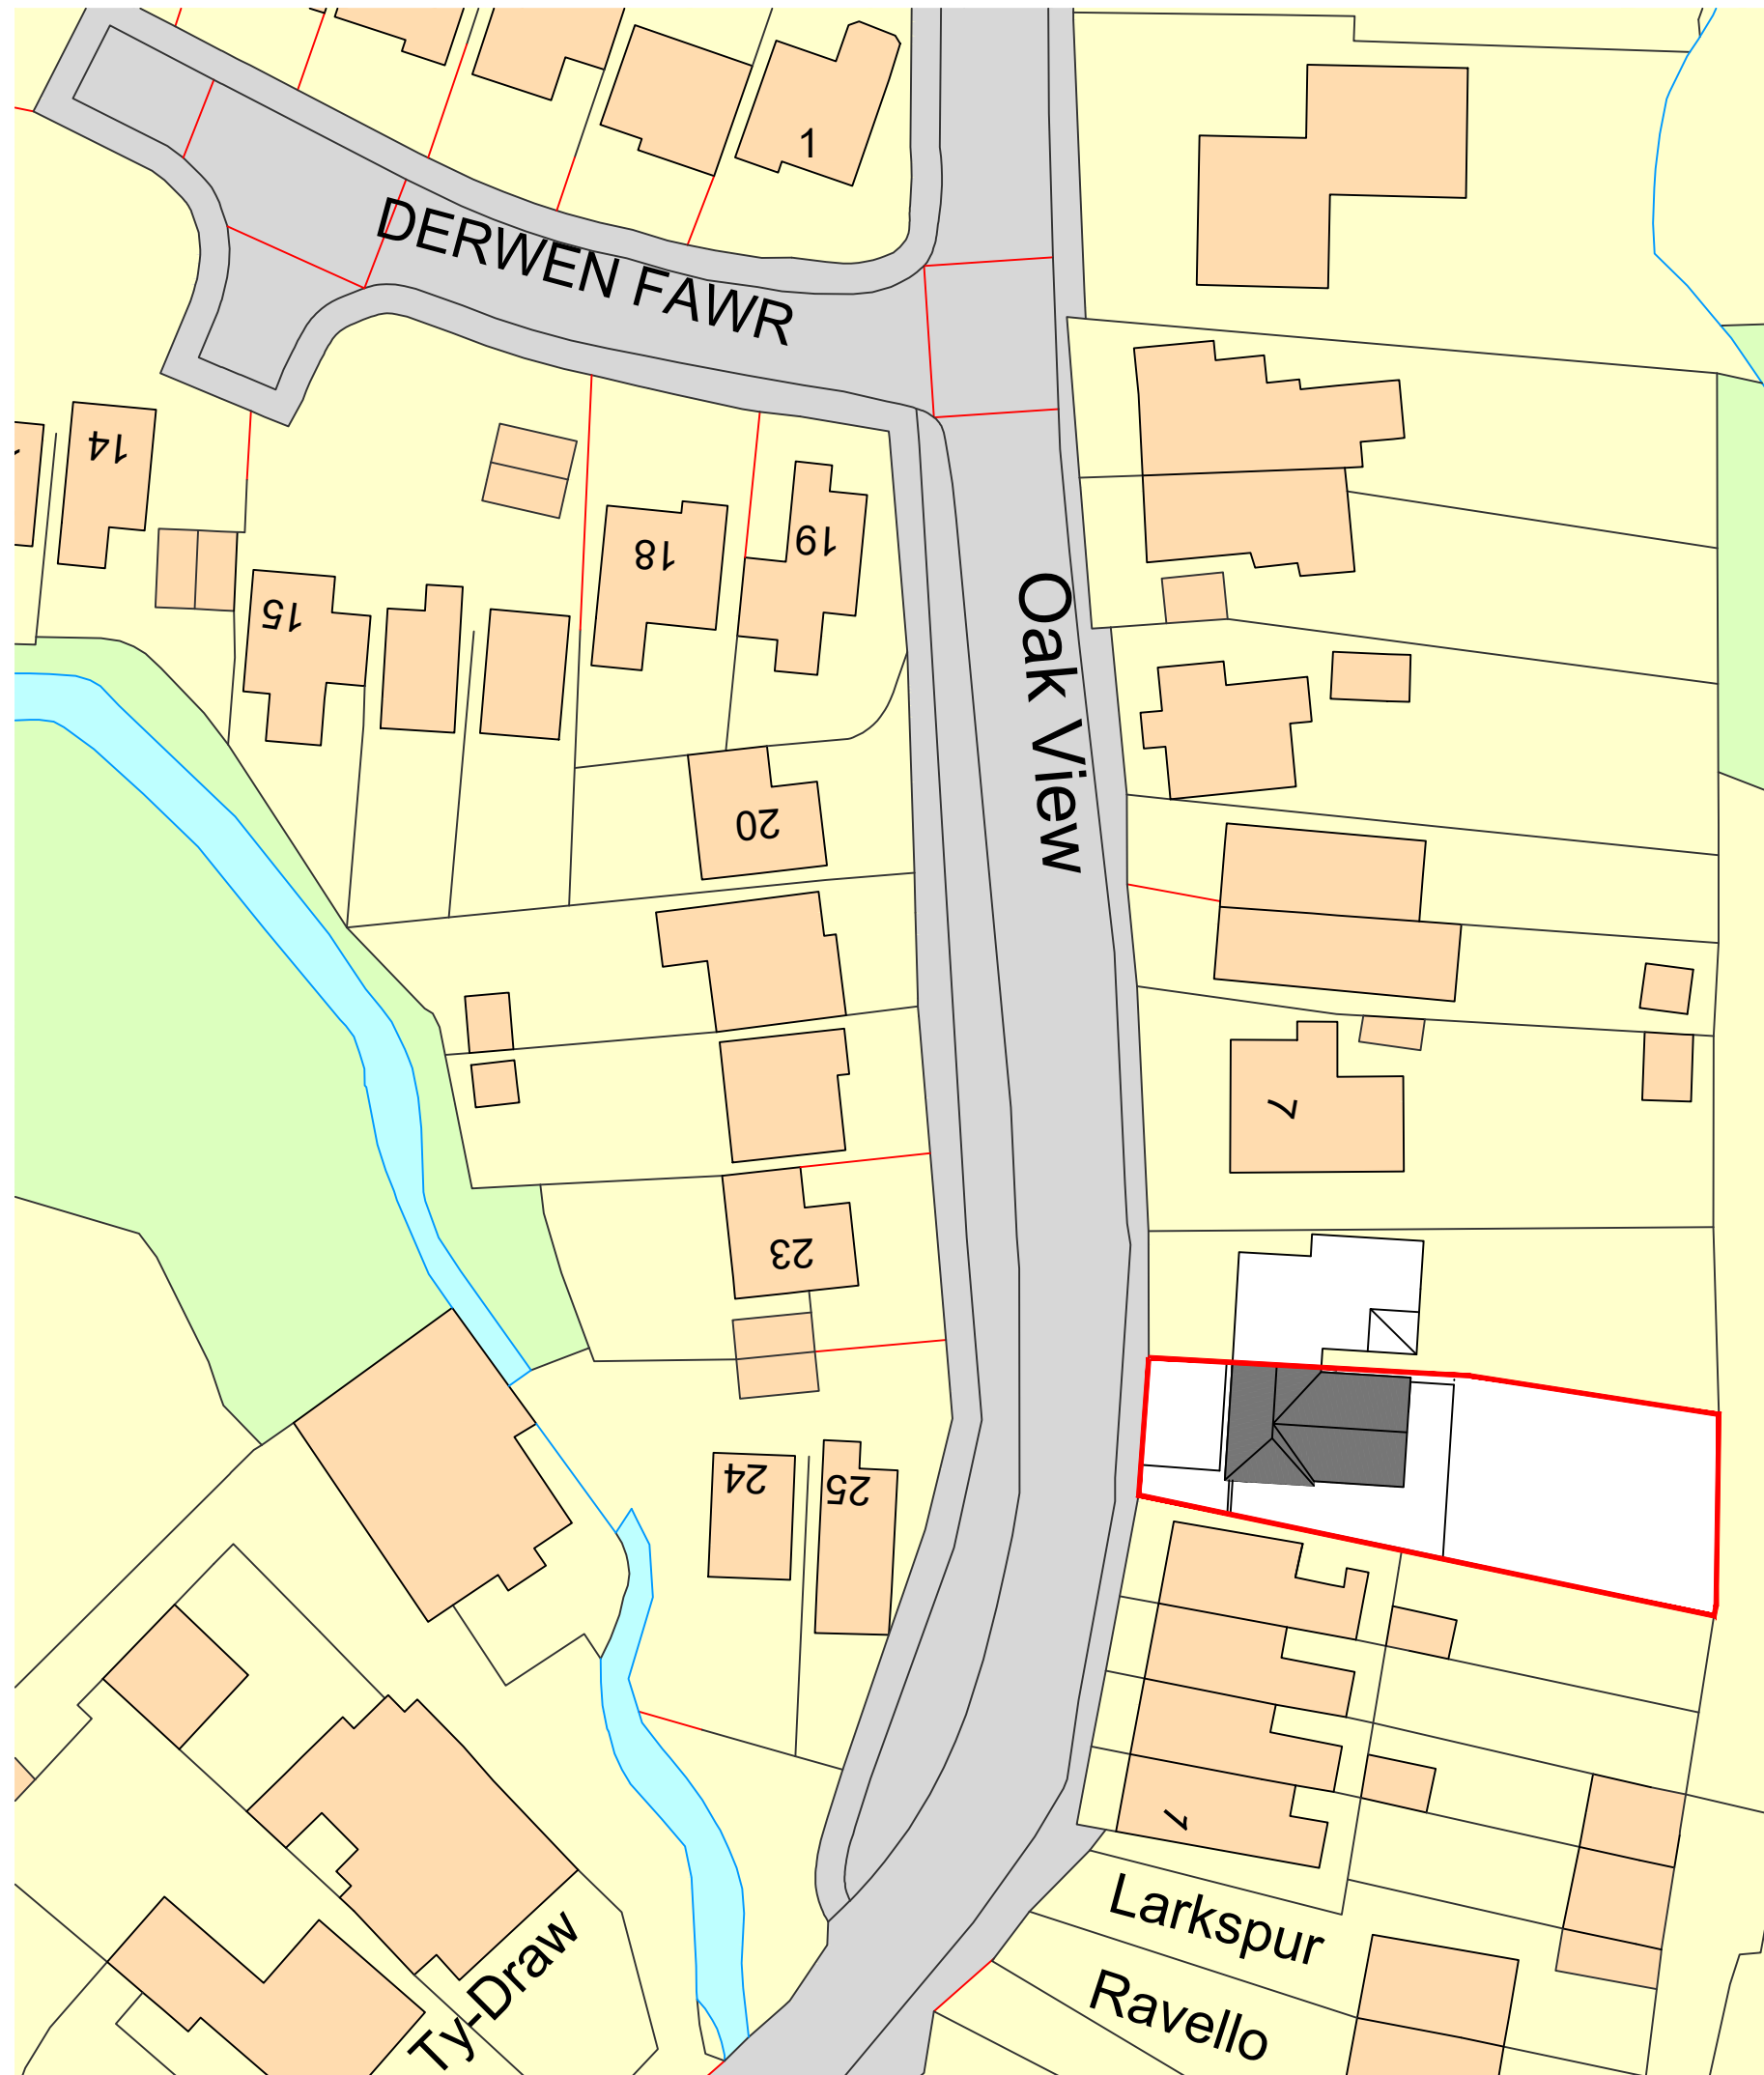

Site Plan 1:500 © AI

Oak View

Draw

Larkspur
Rc

DRAWING TITLE: Existing Building Site Plans & Block Plan

PROJECT: Single Storey Extension
PROJECT ADDRESS: 5 Oakview, Cilfrew, Neath, SA10 8LL.

DRAWING NUMBER: SSE-1-001 DATE: 07.03.21