





Front Elevation 1:50

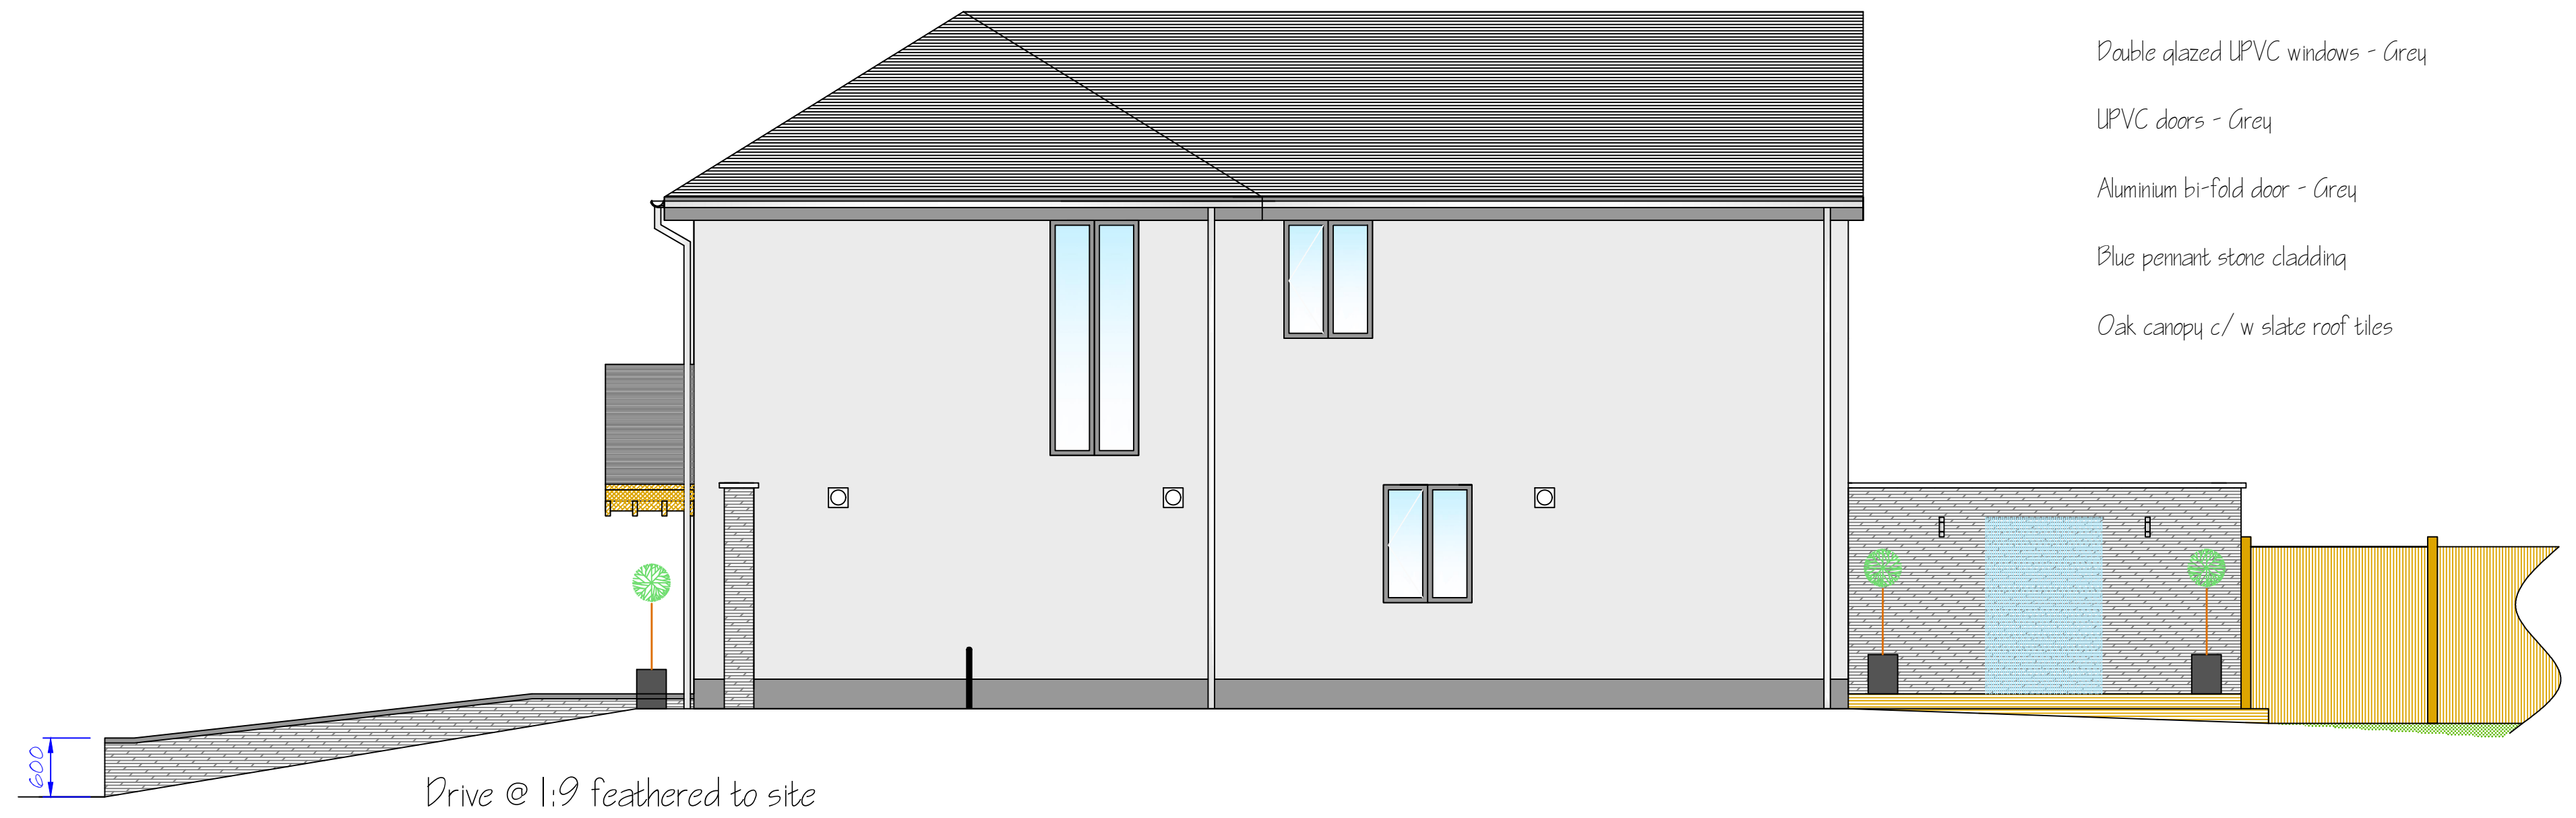

Side Elevation 1 1:50



Rear Elevation 1:50

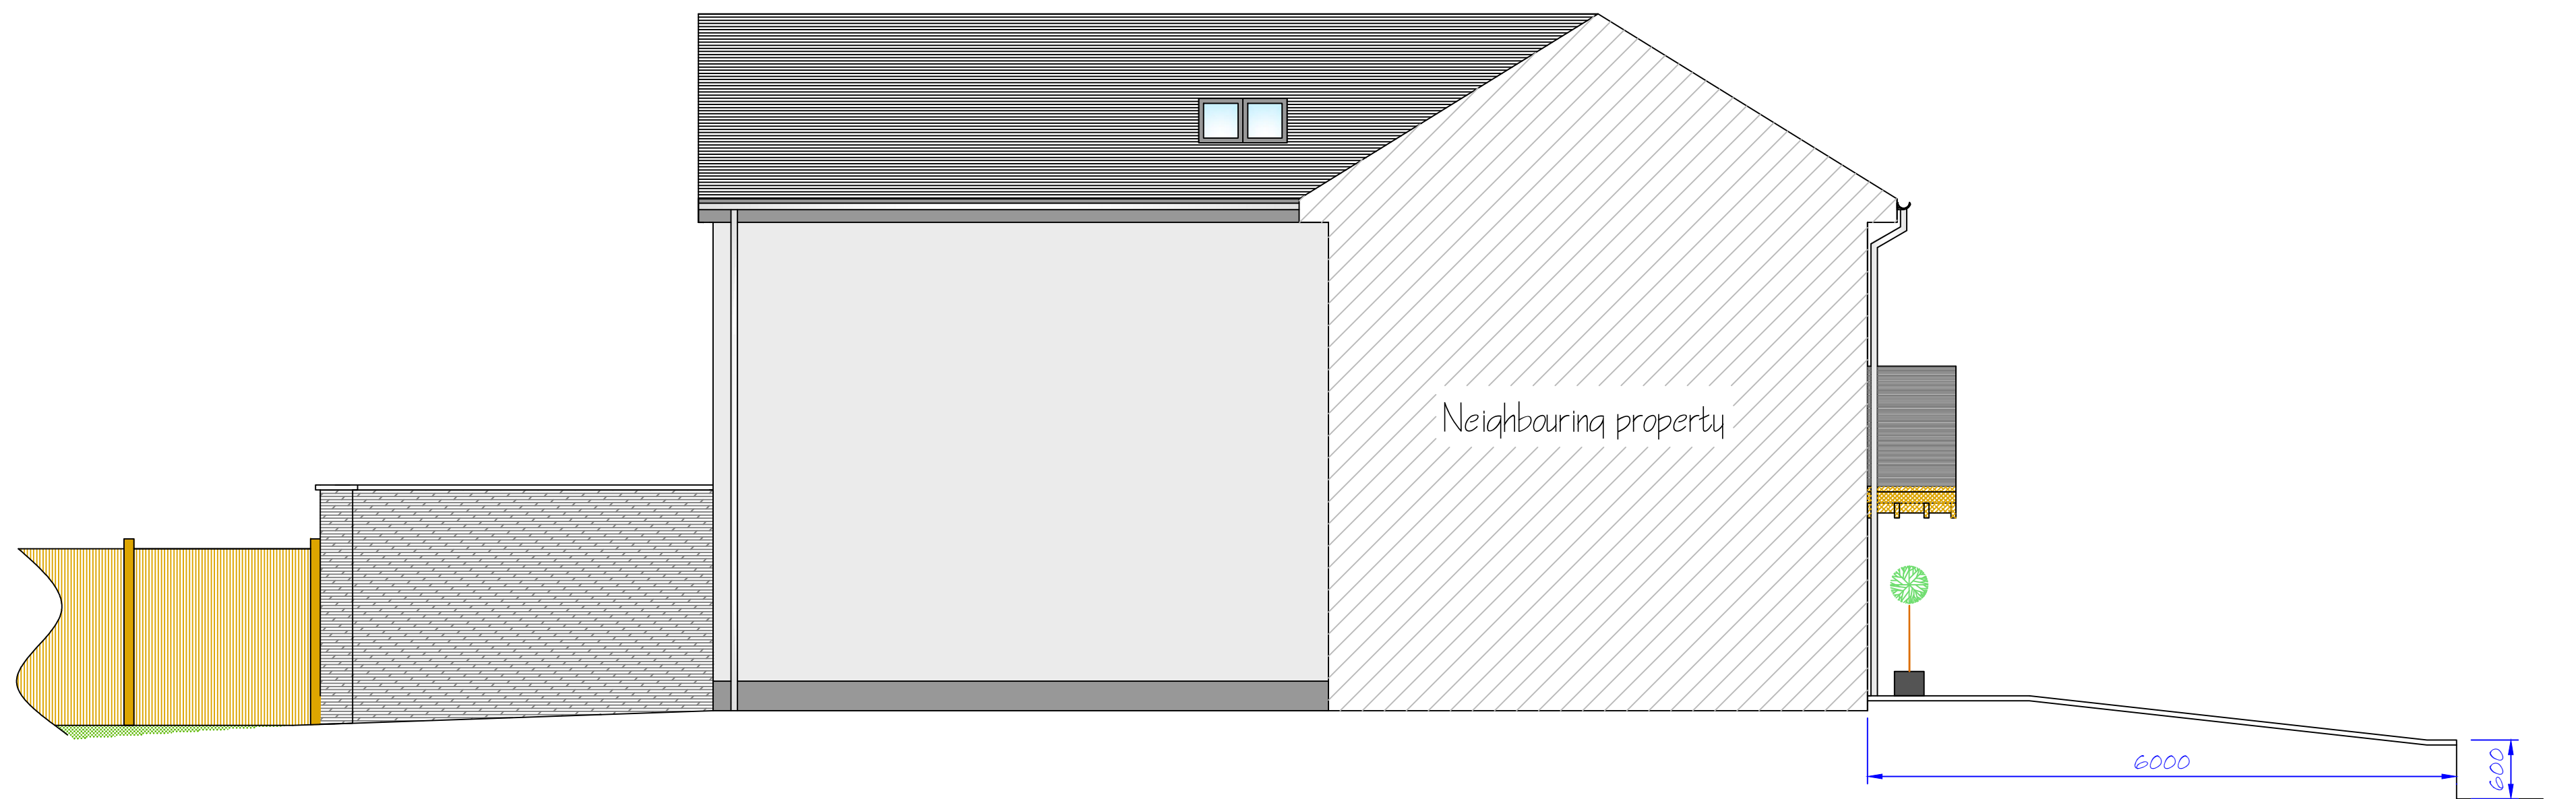

Side Elevation 2 1:50

EXTERNAL FINISHES

- Composite roof tiles
- Dashed render external finish - painted
- Dampipes & gutters - Black UPVC
- UPVC fascia - Grey
- Double glazed UPVC windows - Grey
- UPVC doors - Grey
- Aluminium bi-fold door - Grey
- Blue permanent stone cladding
- Oak canopy c/ w slate roof tiles

DRAWING TITLE: Existing Building Elevations

DRAWING NUMBER: SSE-1-003

DATE: 07.03.21

PROJECT: Single Storey Extension

PROJECT ADDRESS: 5 Oakview, Cilfrew, Neath, SA10 8LL.