


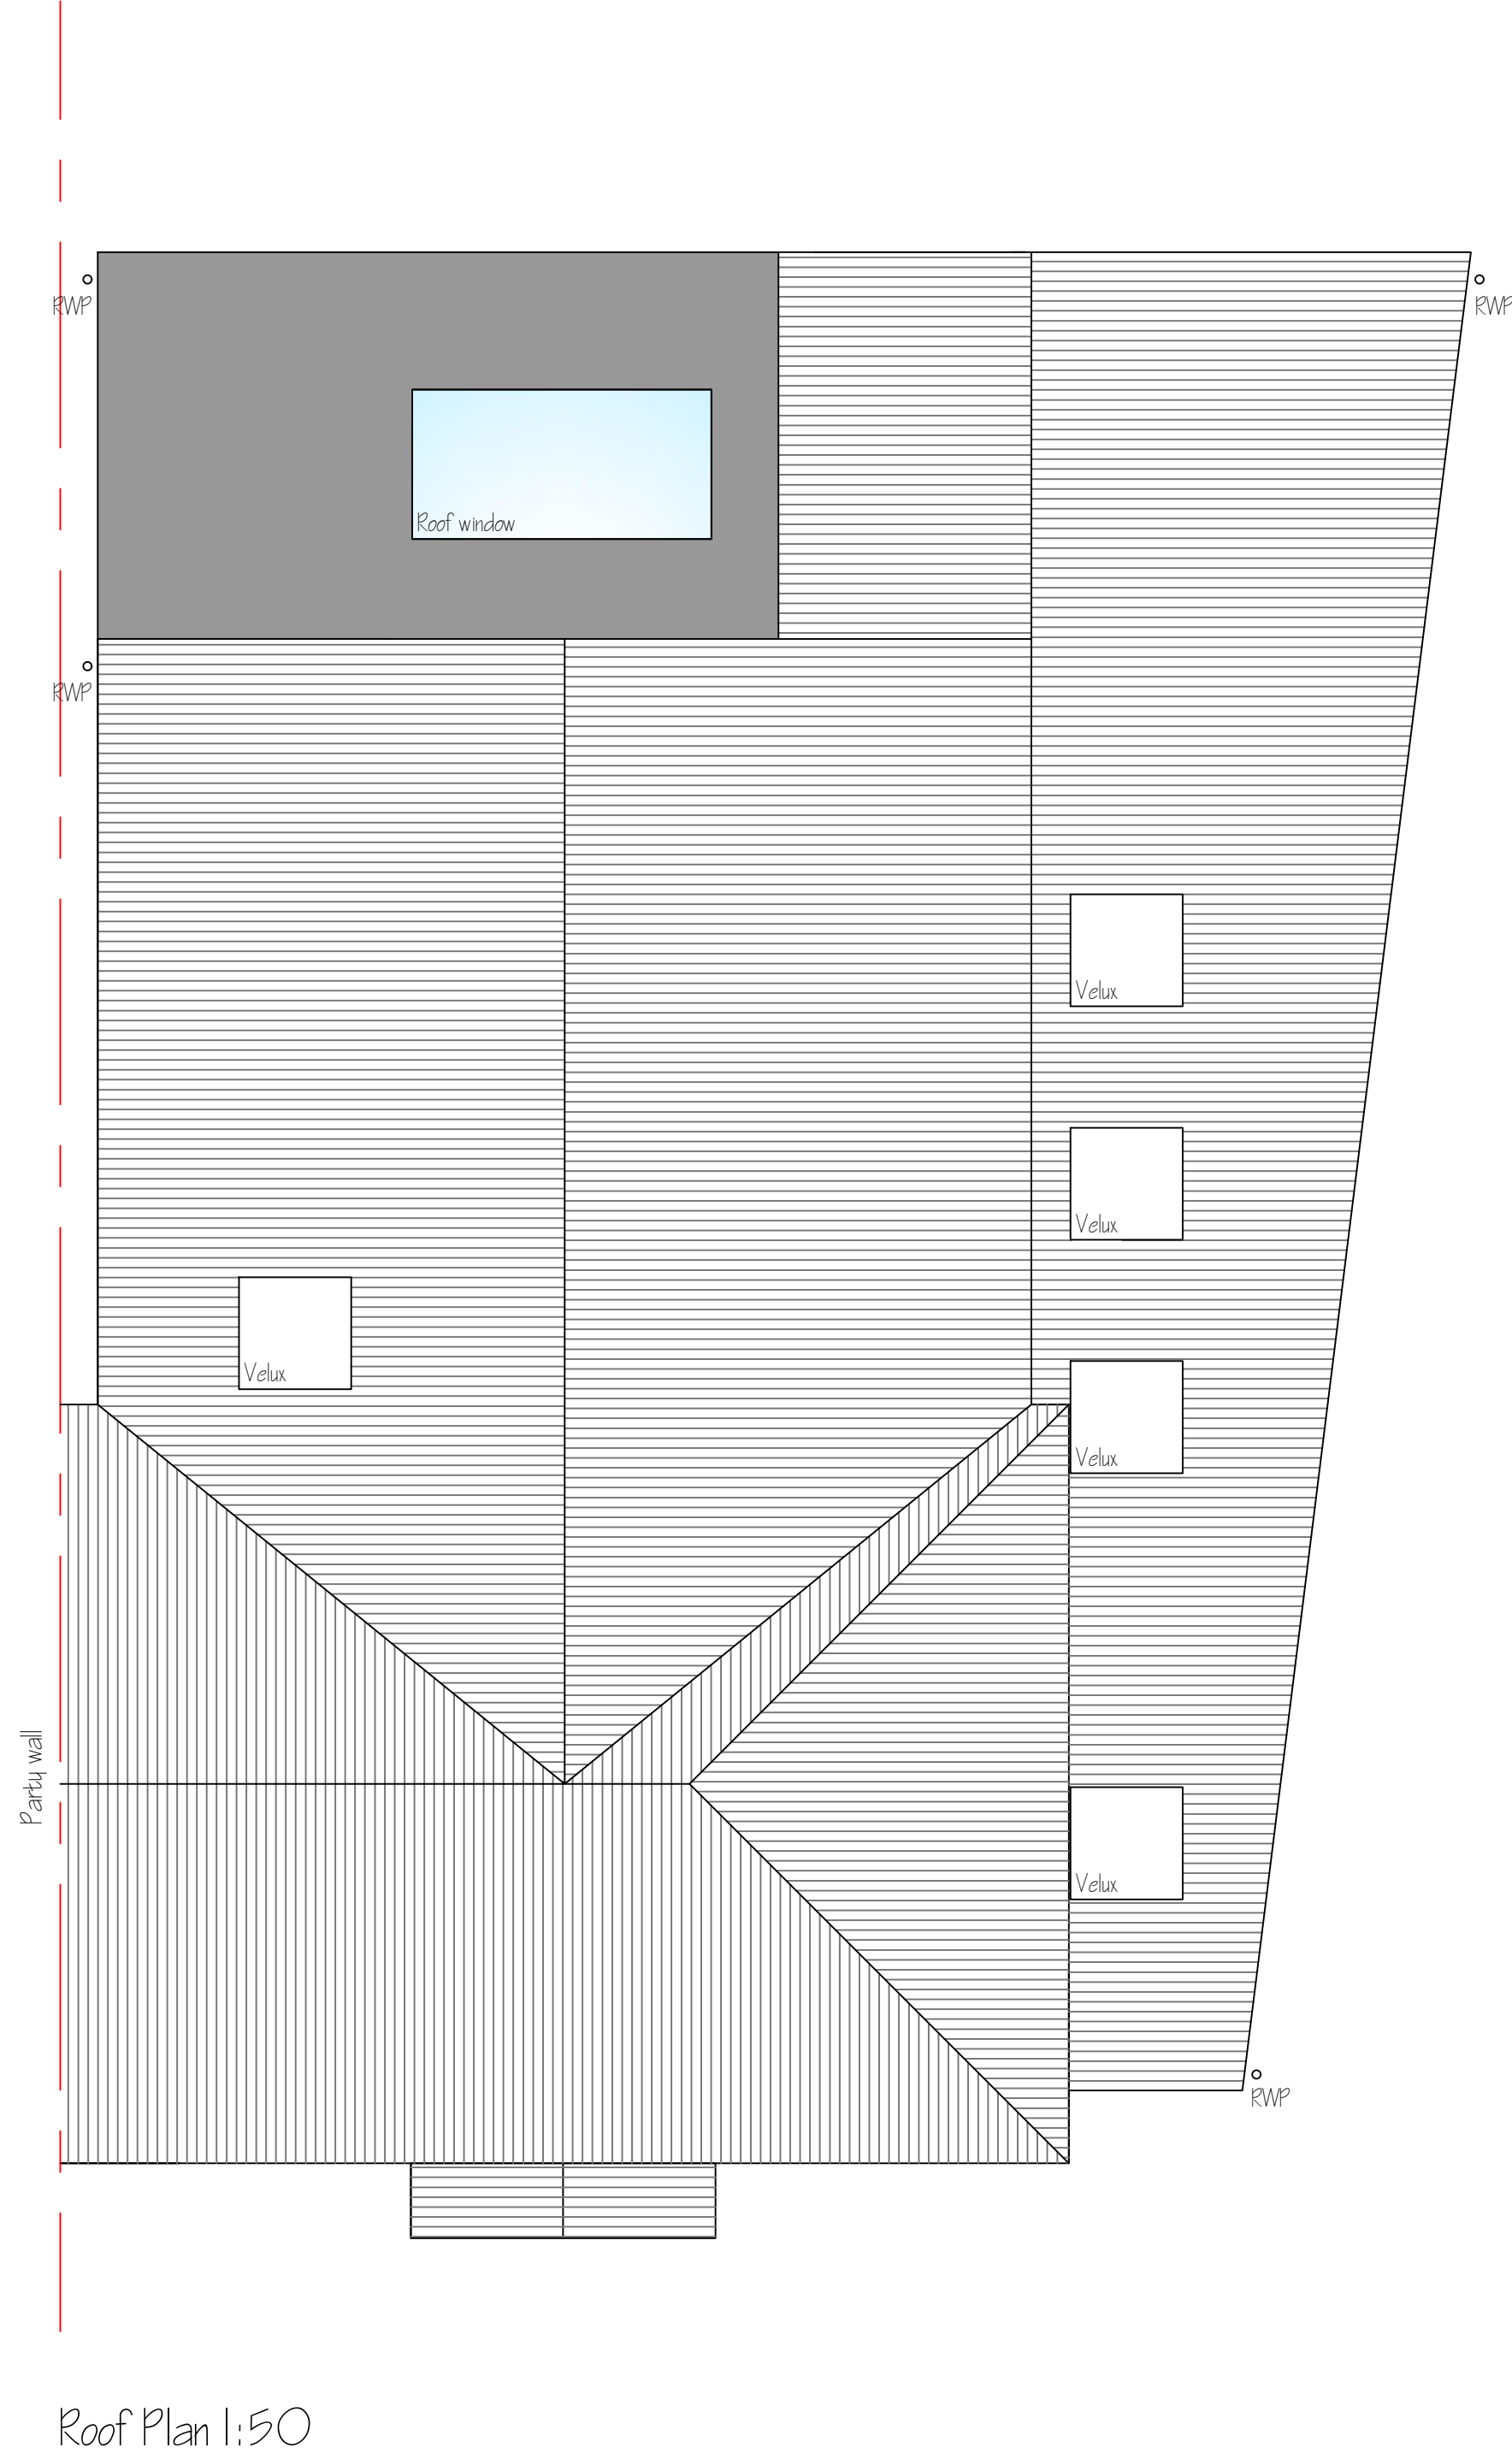

PROJECT: Single Storey Extension

PROJECT ADDRESS: 5 Oakview, Cilfrew, Neath, SA10 8LU.

DRAWING TITLE: Proposed Roof Plan

DRAWING NUMBER: SSE-3-002

DATE: 07.03.21